




1) This drawing and the design and details depicted thereon are the copyright of Peter Dimberline Chartered Architect.
2) All dimensions on this drawing are to be checked by the Contractor and any discrepancies are to be reported to the Architect.
3) Do not scale critical dimensions off this drawing.
4) Contractor to ensure that all Health & Safety requirements (CDM Regulations) in relation to this project will be complied with.

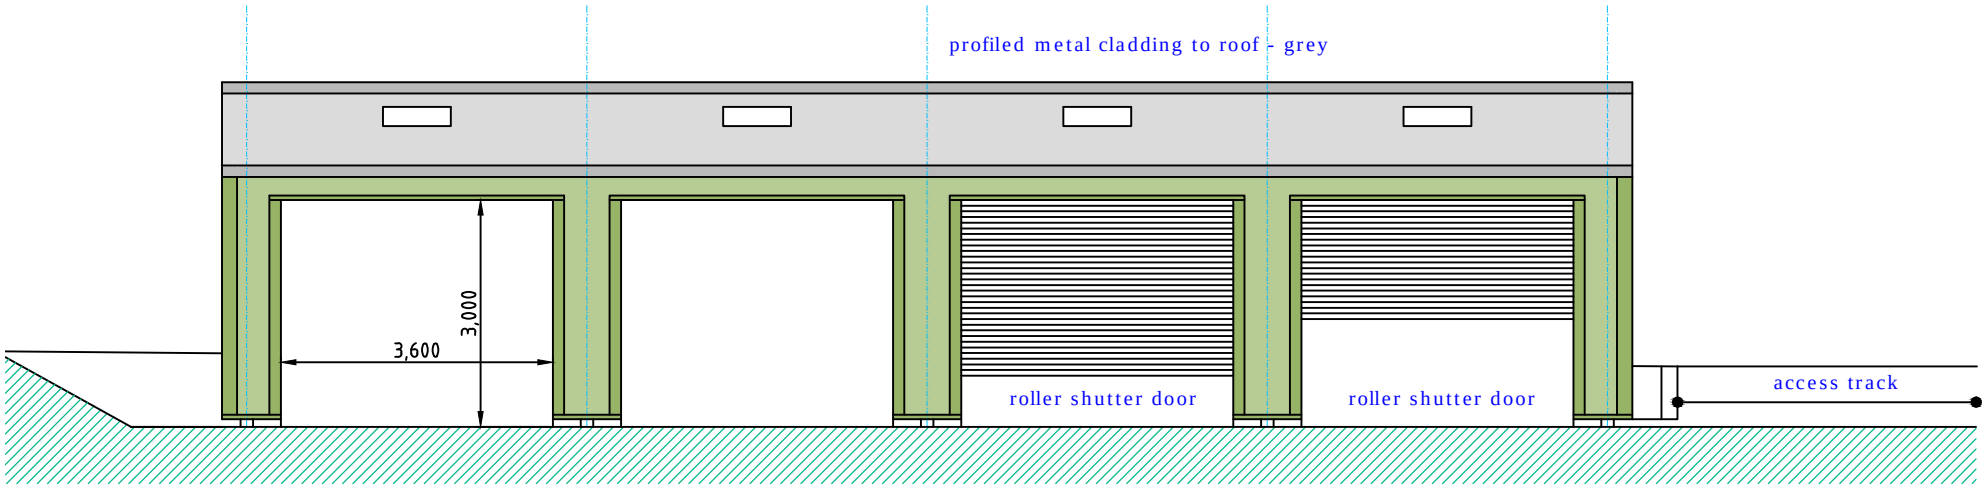


east

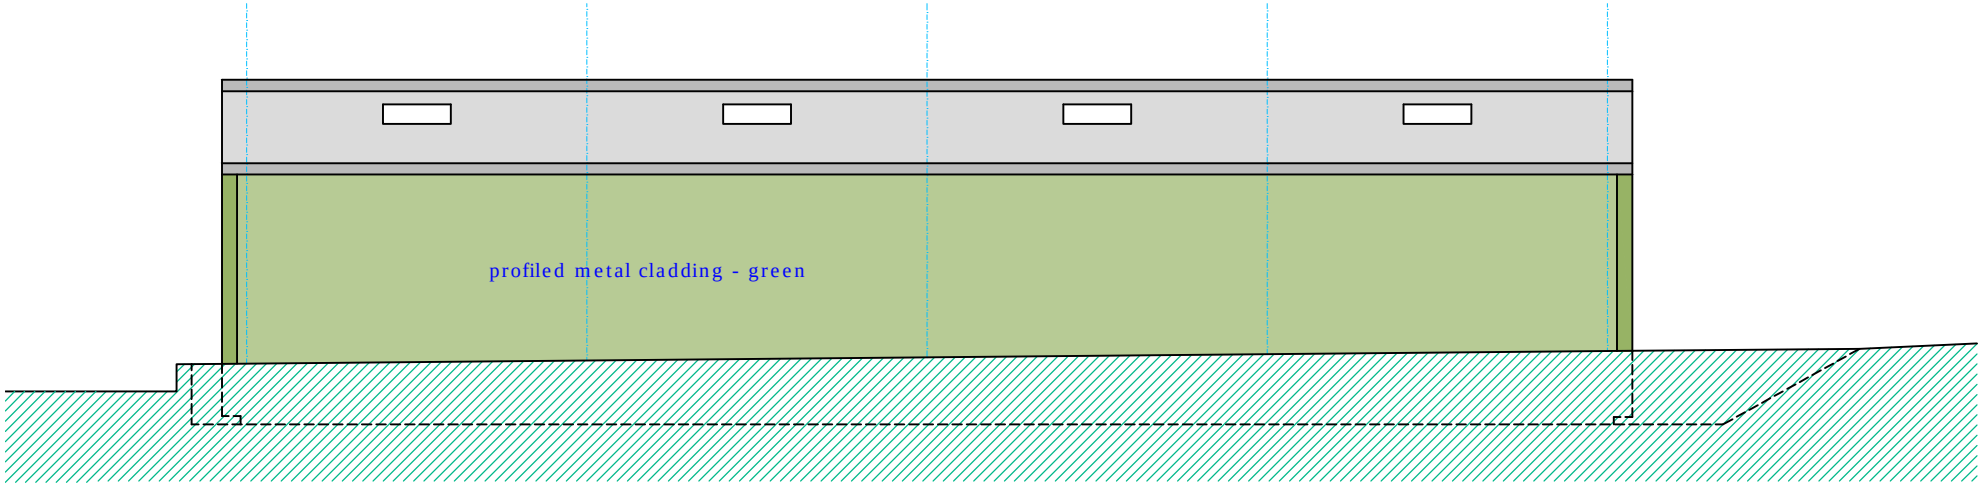


west

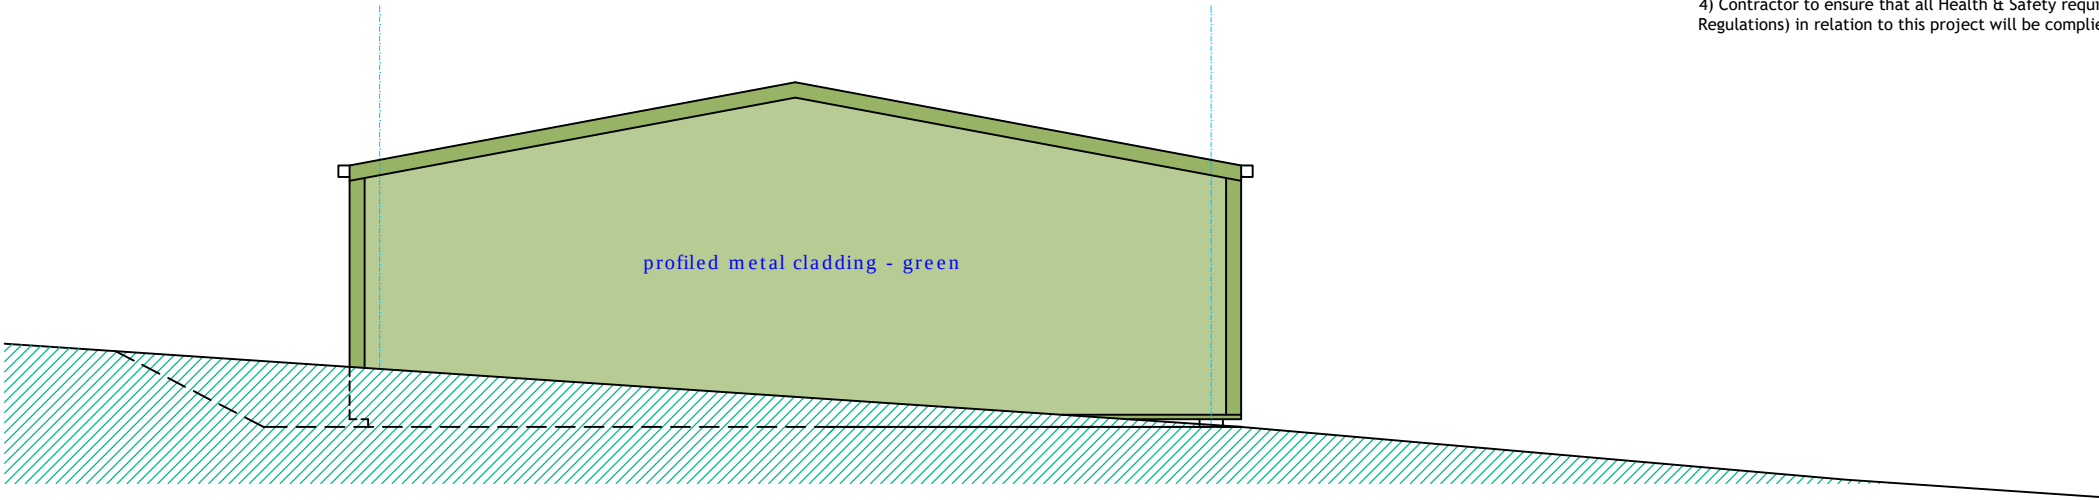

south

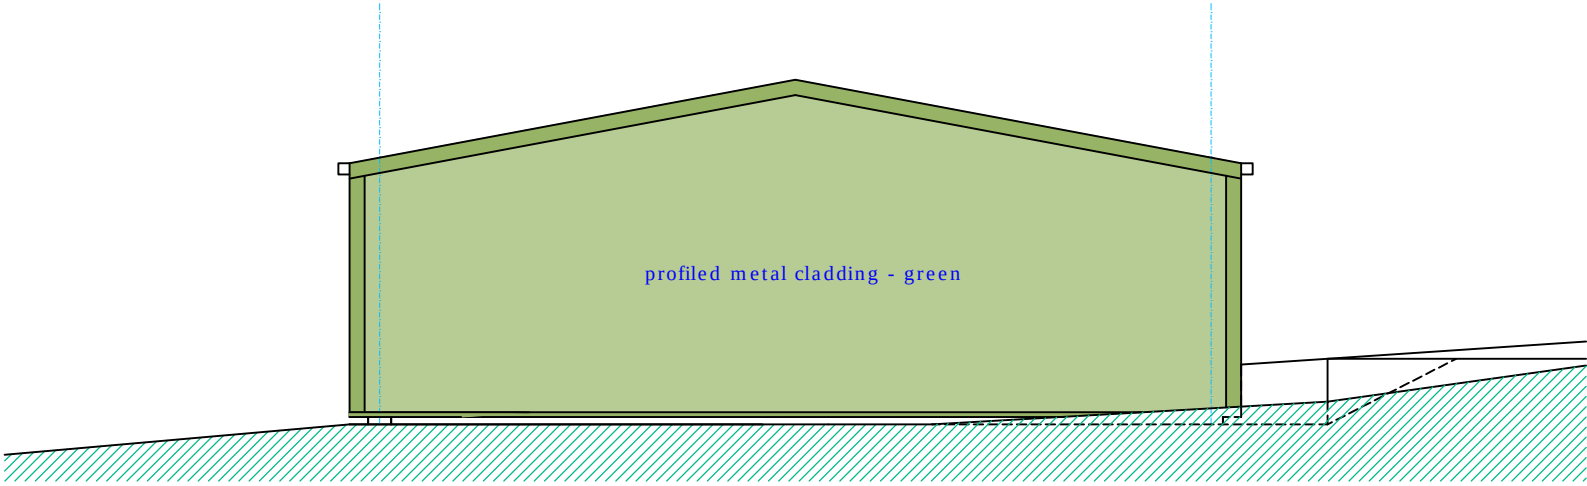


north

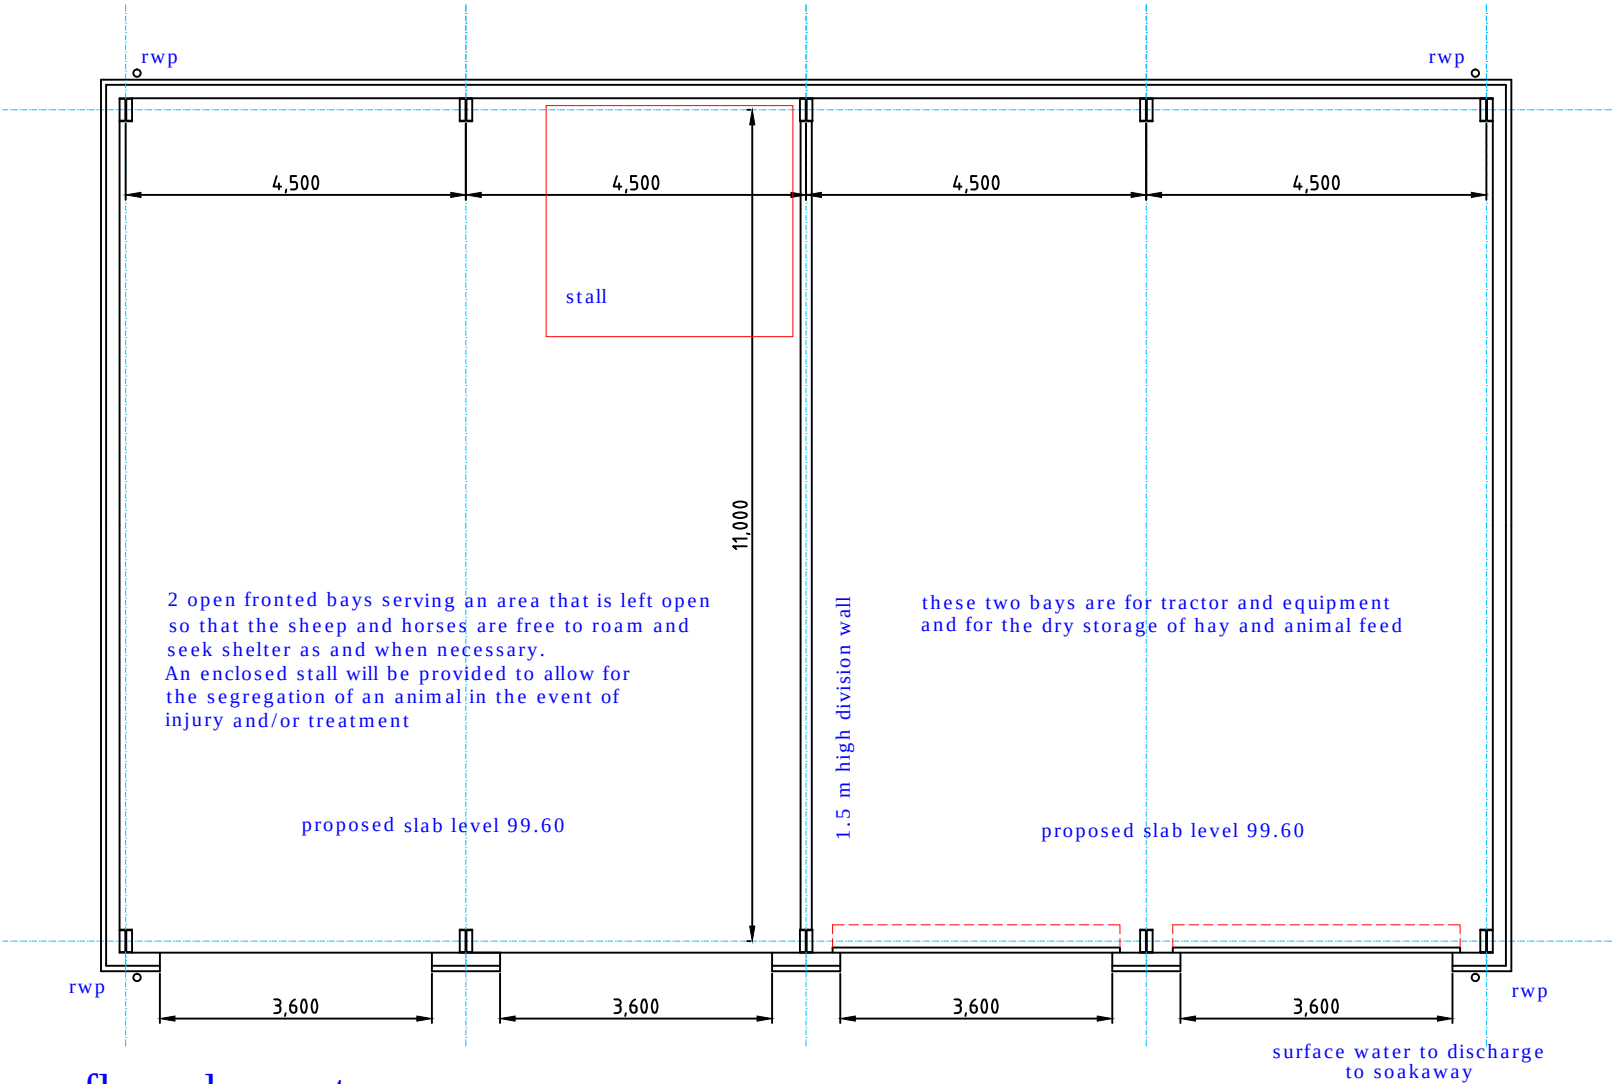

floor layout

proposed barn details at 1:100

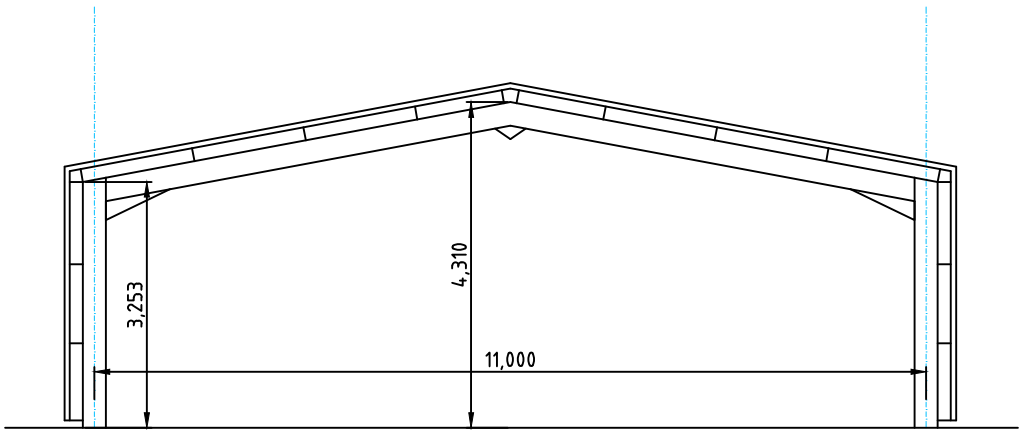

typical section

'B' - Further notation added to layout and site levels shown on elevations.

'A' - Two bays of barn to be open fronted with two bays secure for equipment storage.

REVISIONS

PETER DIMBERLINE Dip Arch, RIBA
CHARTERED ARCHITECT

2 TIPSEY COURT, STAINCROSS
BARNSELEY, S75 6FZ

tel/fax (01226) 390947
email: pdimberline@tiscali.co.uk

CLIENT
Mr S Wragg

PROJECT
Proposed agricultural barn

LOCATION
Land to the east of Carr Head Road,
Howbrook

DRAWING
Barn details - plan, section and elevations

SCALES 1:100 DATE July '21

DWING No. 2020/06/01
REV. B

DRAWN BY
PD