



1:1250

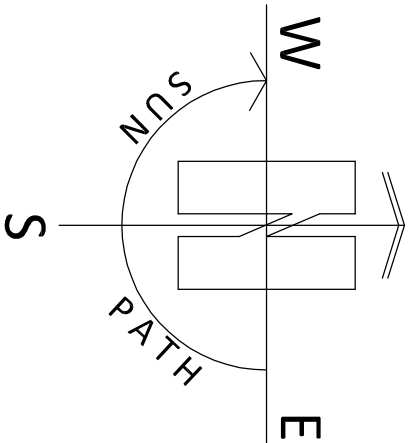

Site Location

SE 26074 06299
X - (Eastings) 426074
Y - (Northings) 406299
Latitude 53.552681
Longitude -1.6079090

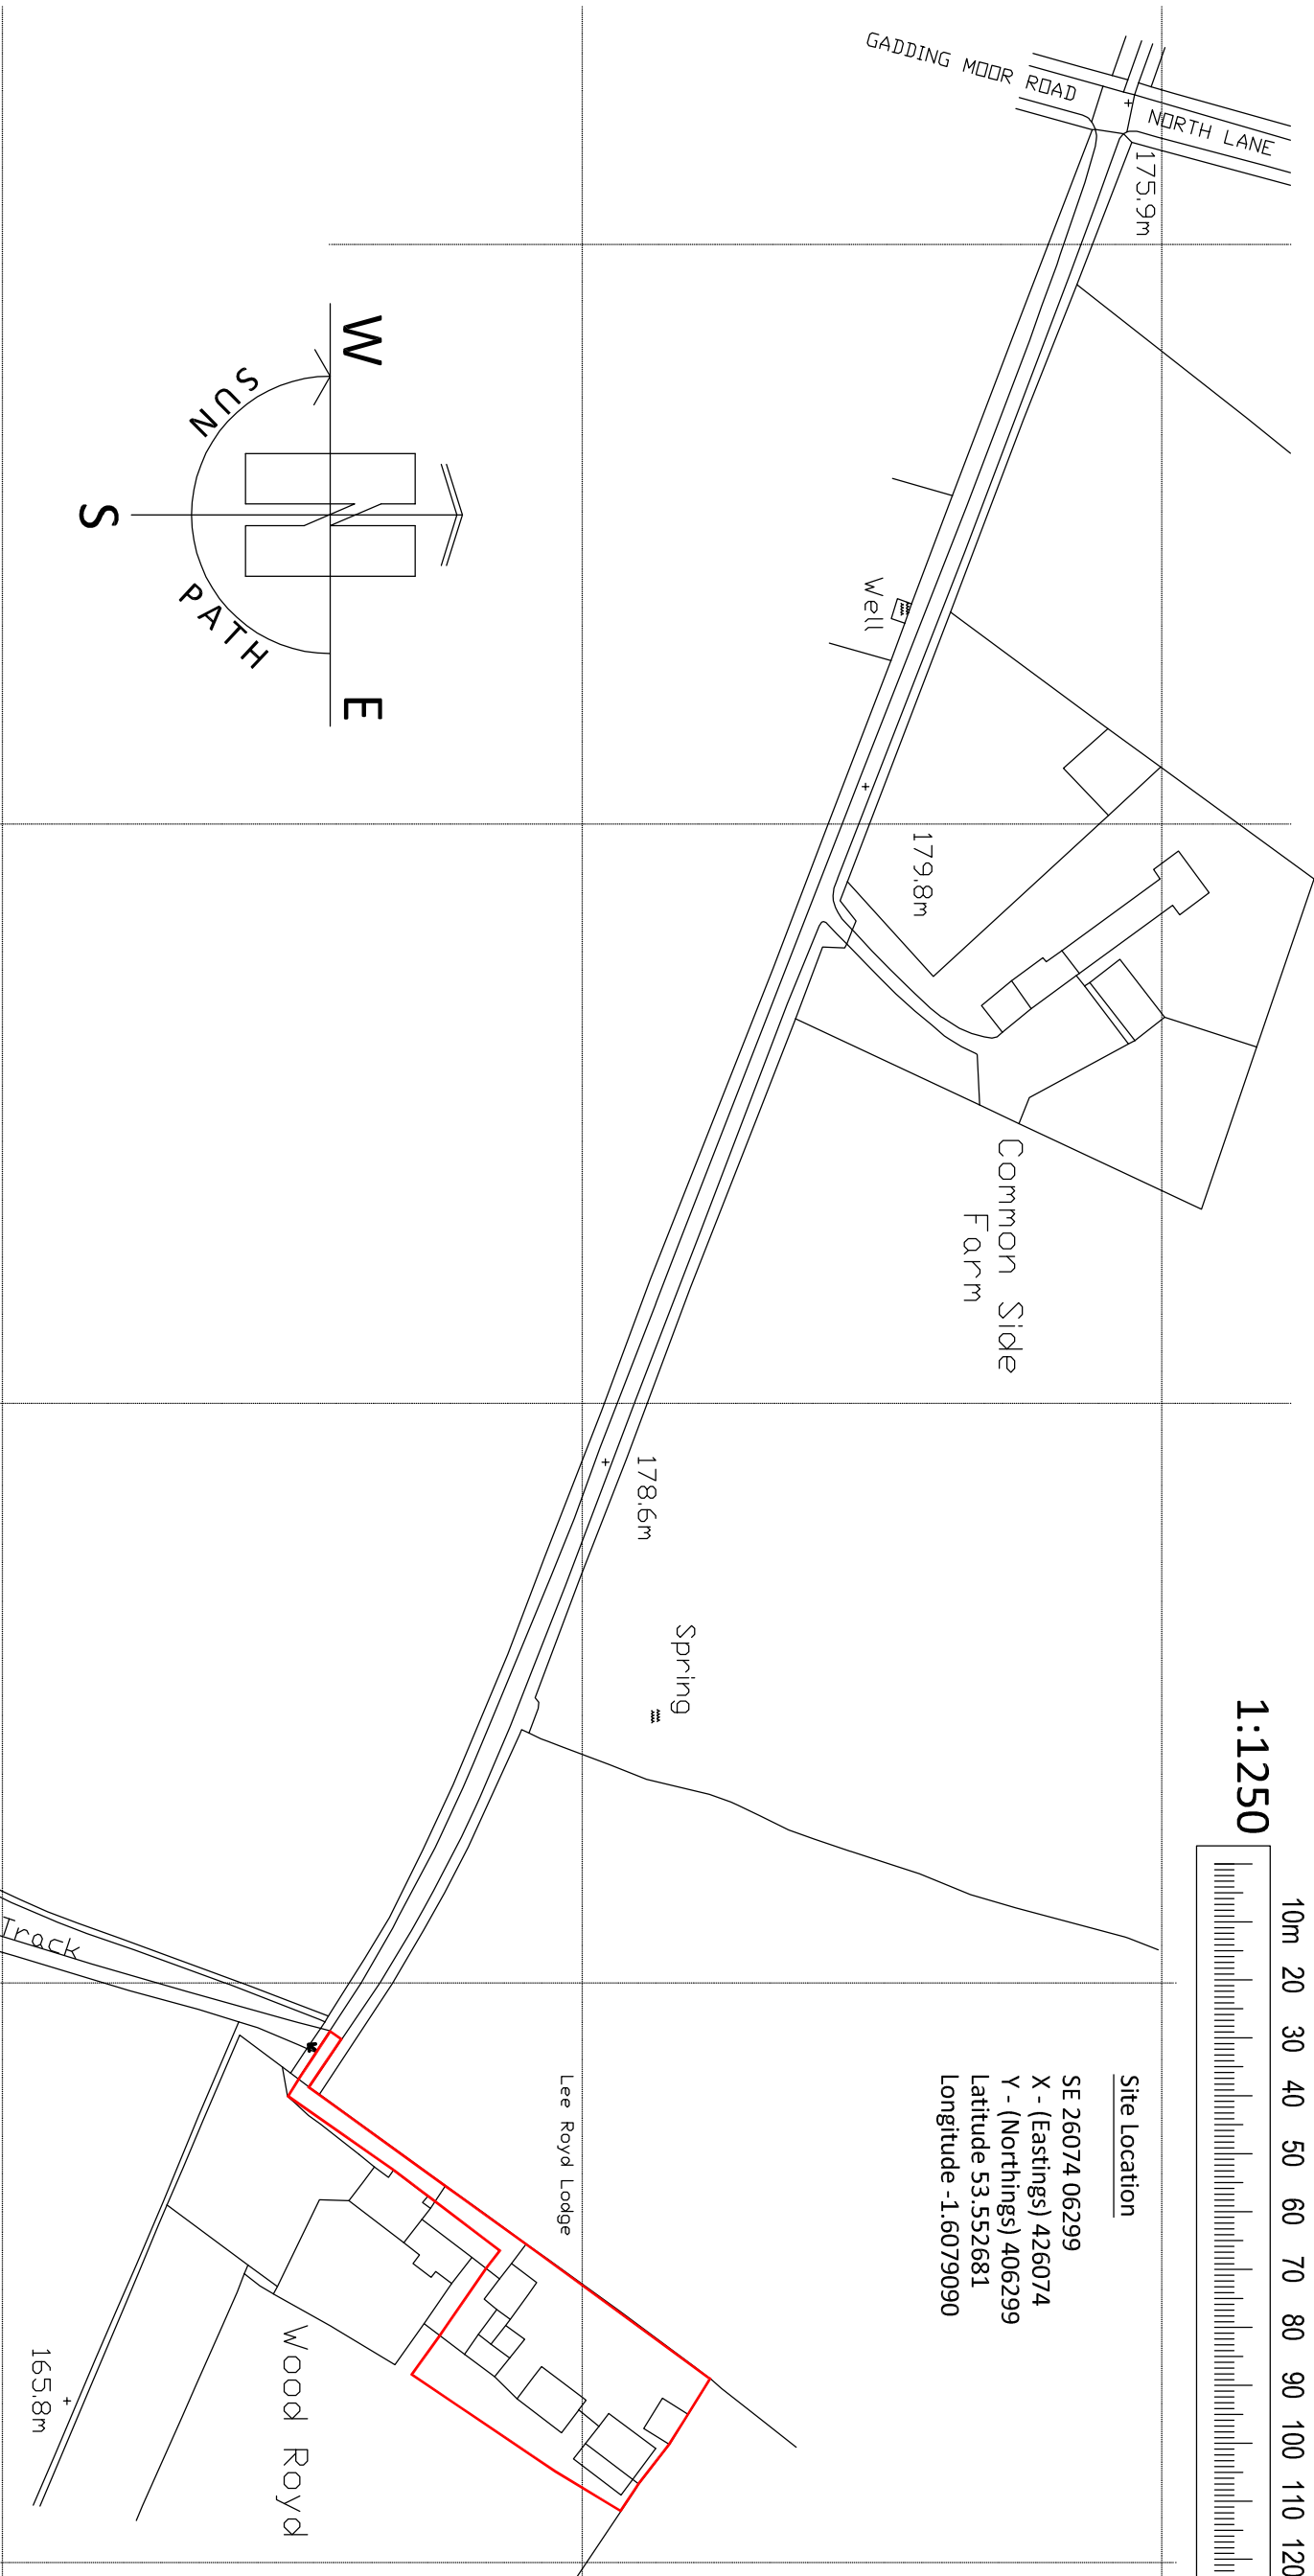

Project

Erection of Extension to Existing Garage at Lee
Royd Lodge, North Lane, Cawthorne, Barnsley, S75
4AH
Client

Mr & Mrs G Lee

Drawing Title/Issue

Location Plan

scale

1:1250

date

08/18

sheet size

A3

dwg. no.

18/418/01

ARCHITECTURE | PLANNING | DESIGN

Malin Farm

Brow Lane

Holmfirth

HD9 2RJ

07946872499

paul@paulmatthewsarchitectural.co.uk

www.paulmatthewsarchitectural.co.uk

Company Registration Number: 09898149 – Company
Registered in England and Wales

Do not scale from drawing, use figured
dimensions only.

All dimensions must be checked and verified on
site prior to commencement
of works and architect to be notified of any
discrepancies.

The copyright for these drawings remains the
property of Paul MatthewsArchitectural Ltd.
They must not be reproduced in any way without
prior written consent from the originator (Paul
MatthewsArchitecturalLtd).