


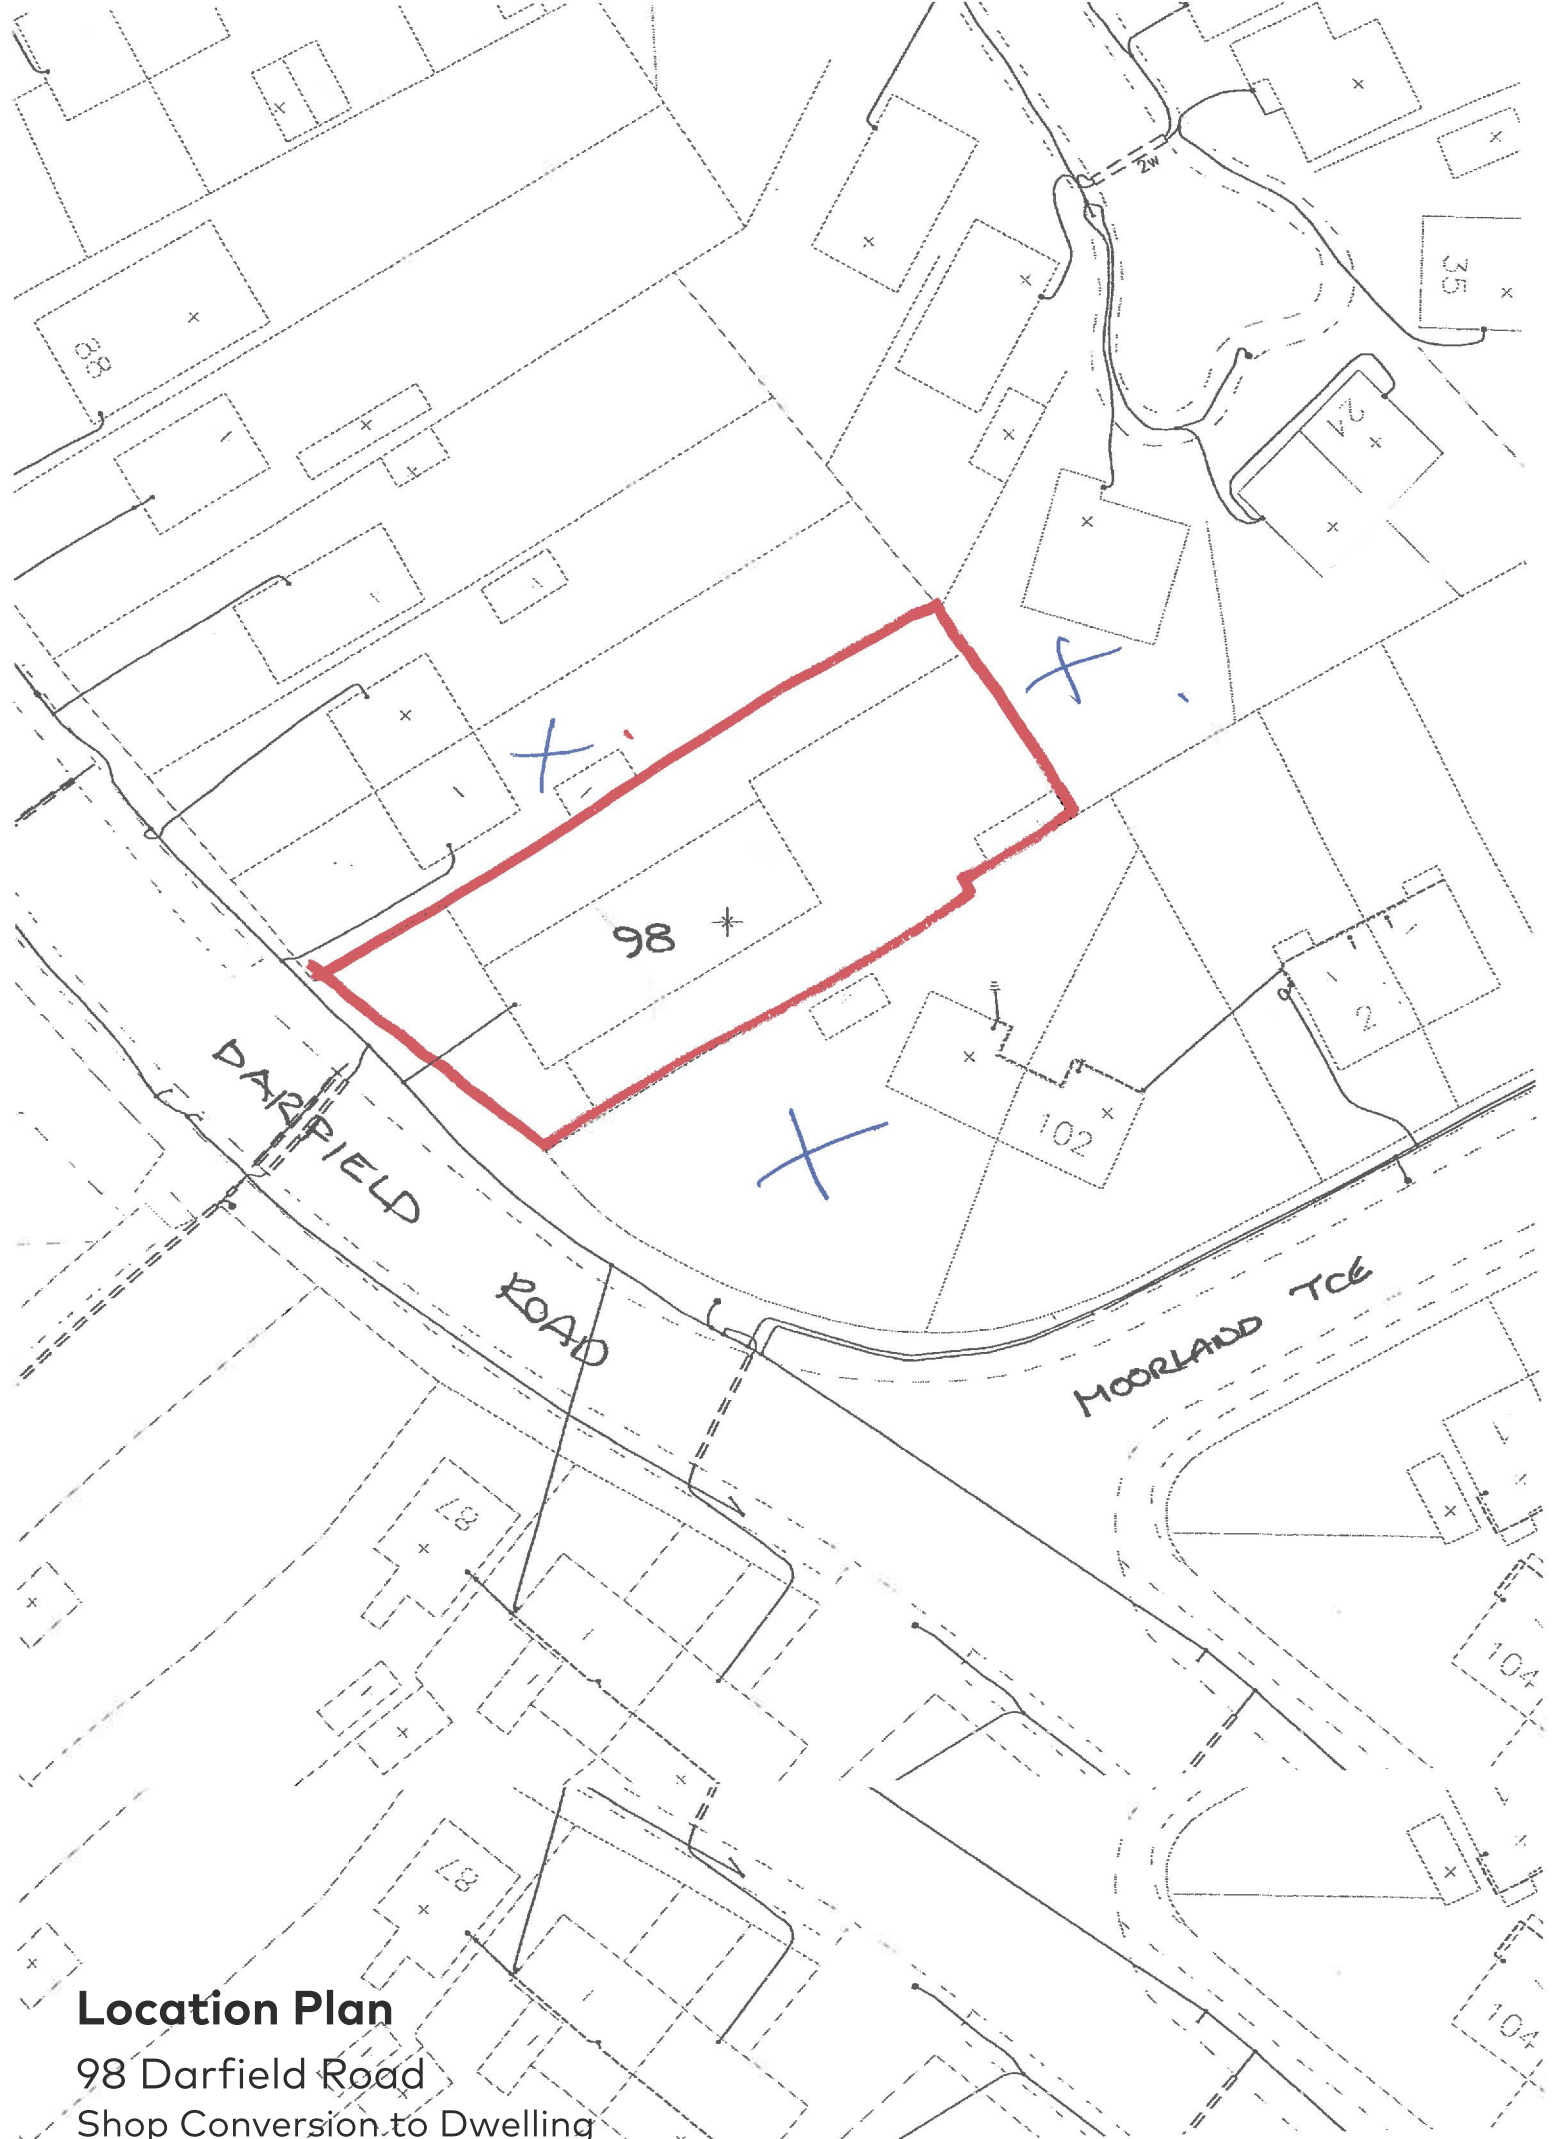

Location Plan

98 Darfield Road
Shop Conversion to Dwelling
Scale: 1:500