


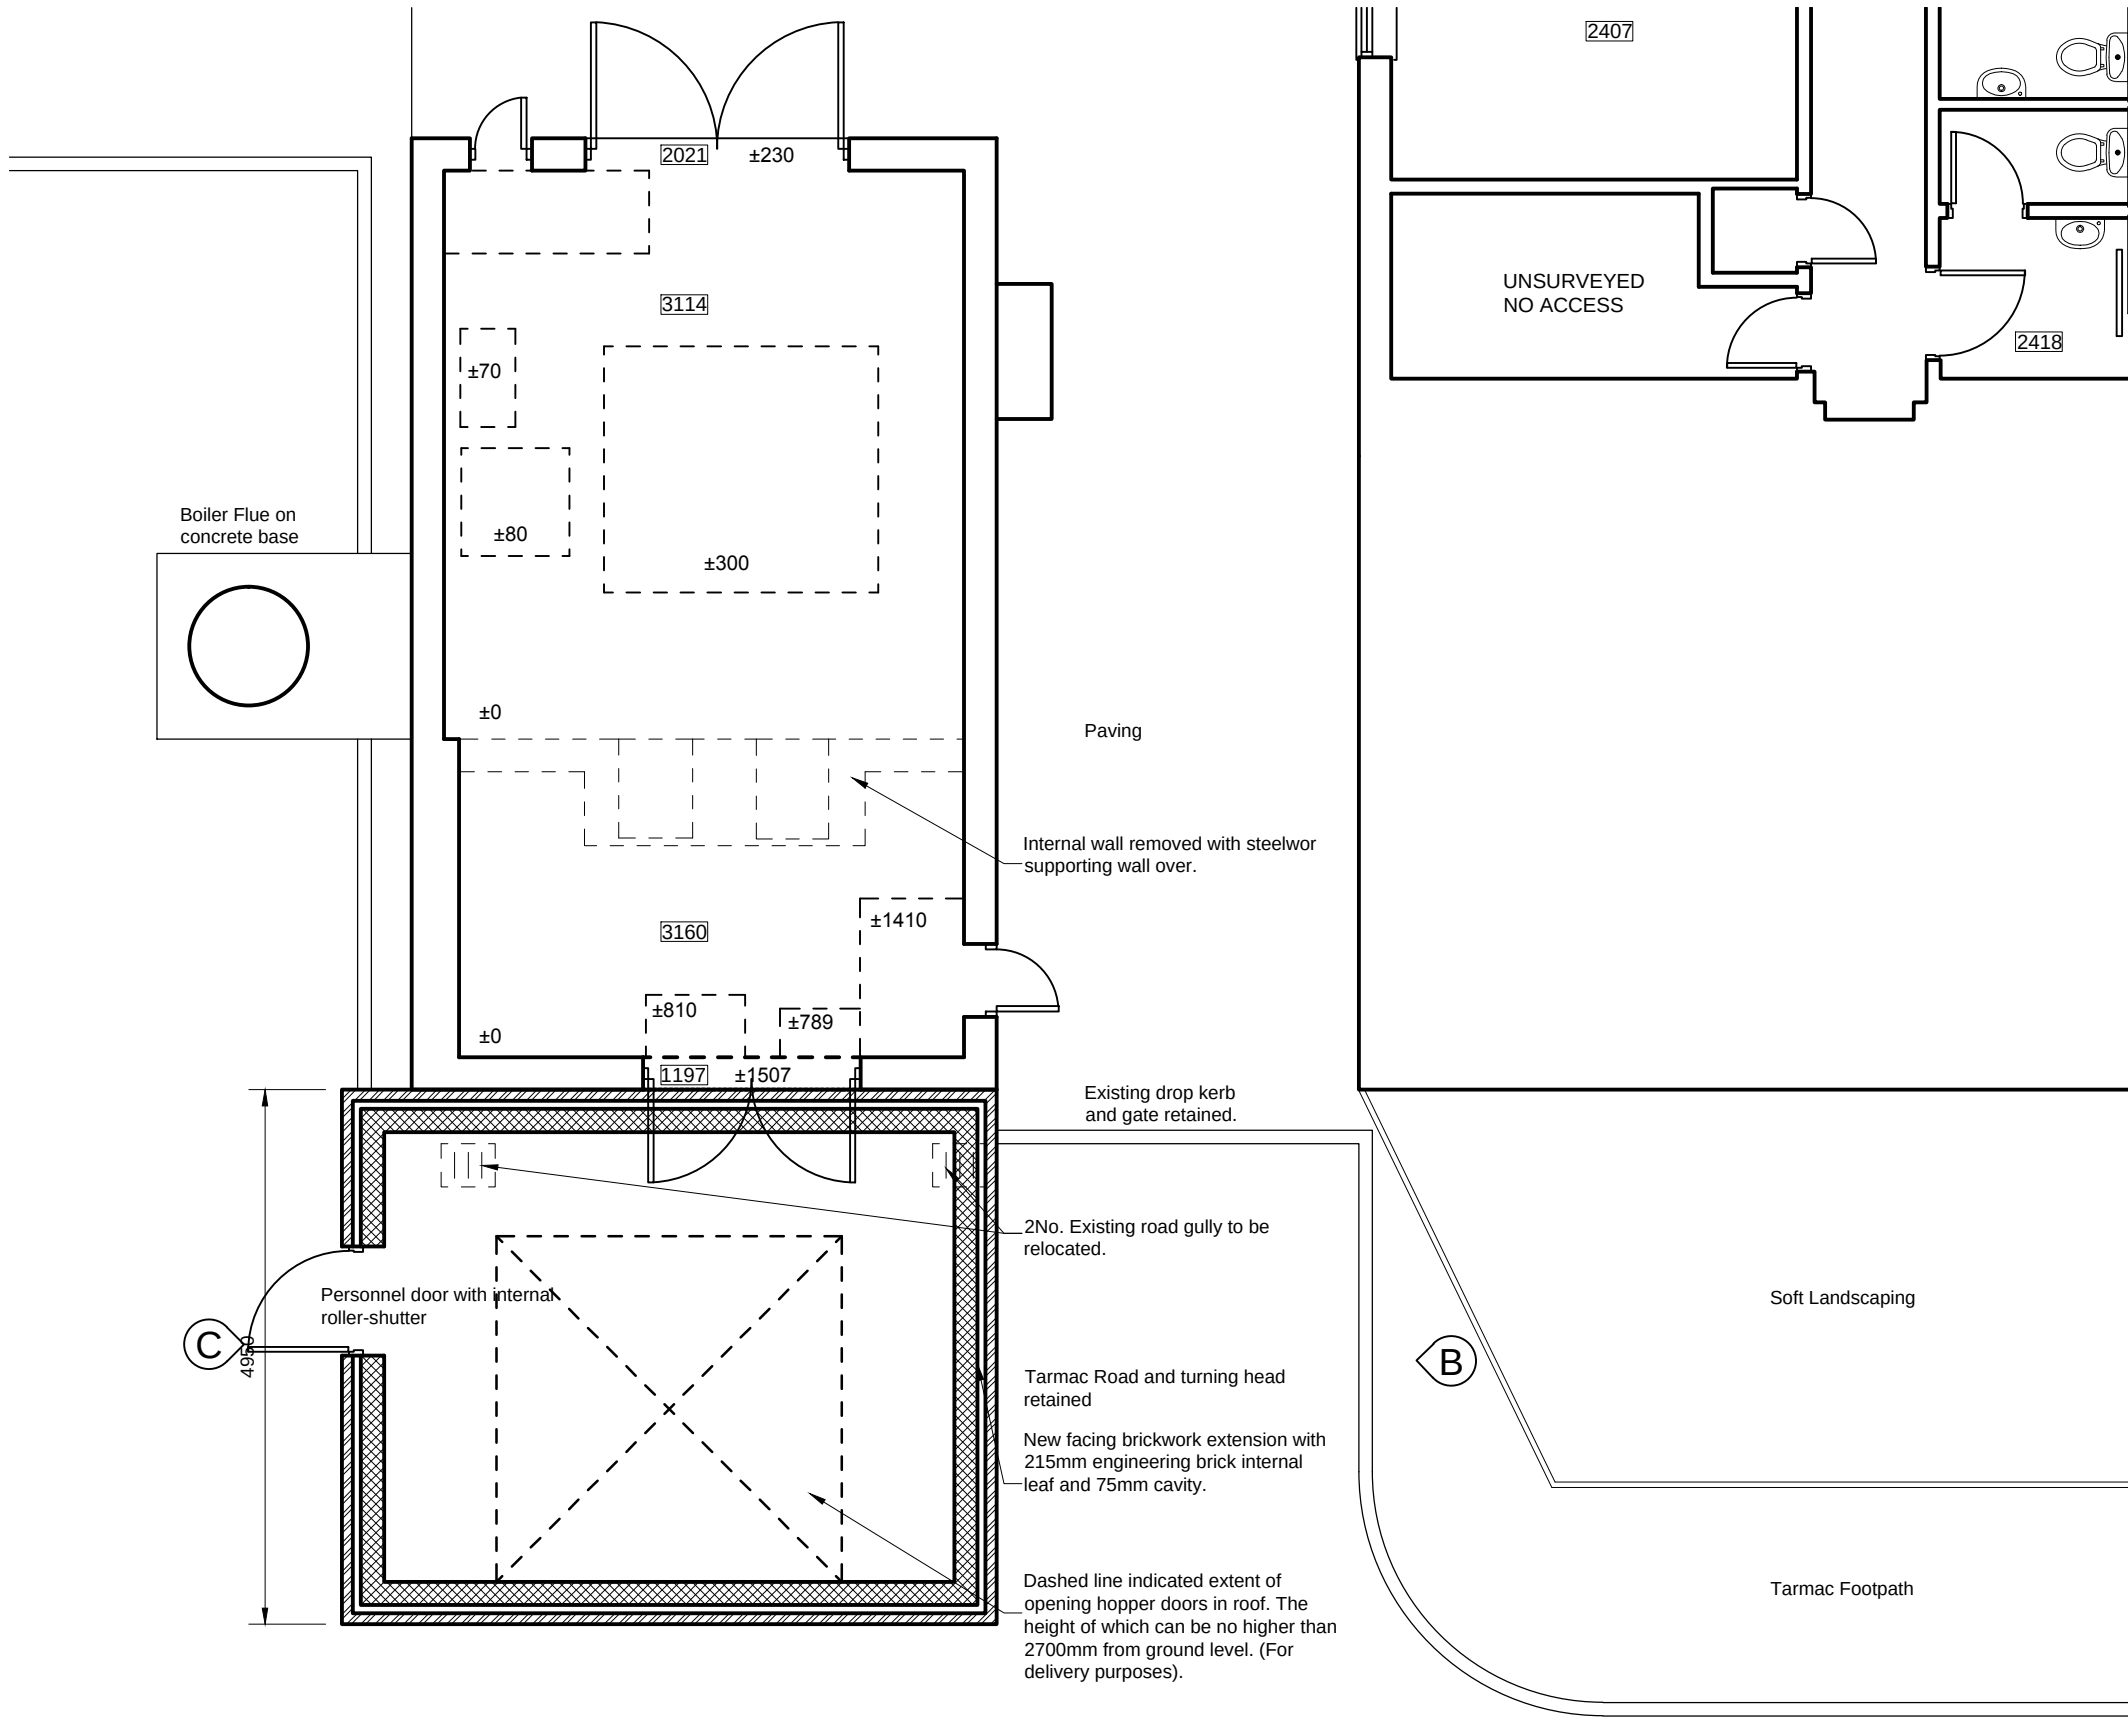

RESPONSIBILITY IS NOT ACCEPTED FOR OTHERS SCALING DIRECTLY FROM THIS DRAWING. DO NOT SCALE FROM THIS DRAWING, USE WRITTEN DIMENSIONS ONLY.



KEY PLAN



THIS DRAWING IS PRODUCED FOR USE IN THIS PROJECT ONLY AND MAY NOT BE USED FOR ANY OTHER PURPOSE. NPS PROPERTY CONSULTANTS LTD ACCEPT NO LIABILITY FOR THE USE OF THIS DRAWING OTHER THAN THE PURPOSE FOR WHICH IT WAS INTENDED IN CONNECTION WITH THIS PROJECT AS RECORDED IN THE 'PURPOSE FOR ISSUE' AND 'FILE STATUS CODE'.

THIS DRAWING MAY NOT BE REPRODUCED IN ANY FORM WITHOUT PRIOR WRITTEN AGREEMENT OF NPS PROPERTY CONSULTANTS LTD.

© CROWN COPYRIGHT AND DATABASE RIGHTS 2015 ORDNANCE SURVEY LICENCE NUMBER 100022264

Notes:

Refer to drawing 16-1-1011_100 Existing Elevations for Elevations A, B, C and D references on this drawing.

Access door relocated. Dimension added.						
P2						
Issued for Planning Approval						
P1						
COMMENT						
REV	DRAWN	DATE	CHECKED	DATE	APPROVED	DATE
						
NPS Barnsley Ltd Gateway Plaza, Sackville St, Barnsley, South Yorkshire, S70 2RD, Tel: 01226 774605, Email: barnsley@nps.co.uk, web: www.nps.co.uk						

CLIENT

Berneslai Homes

PROJECT

Pollyfox District Heating Scheme,
Dodworth, Barnsley, South Yorks,
S75 3QR

TITLE

Proposed Boiler House Plan

SCALES	DISCIPLINE	PROJECT NUMBER
1:50	ARCHITECT	16-1-1011
DRAWING NUMBER	REV CODE	
NPS-DR-A-(00)- 031	P 2	
STATUS CODE	PURPOSE OF ISSUE	DRAWN BY
S2	PLANNING APPROVAL	LS