
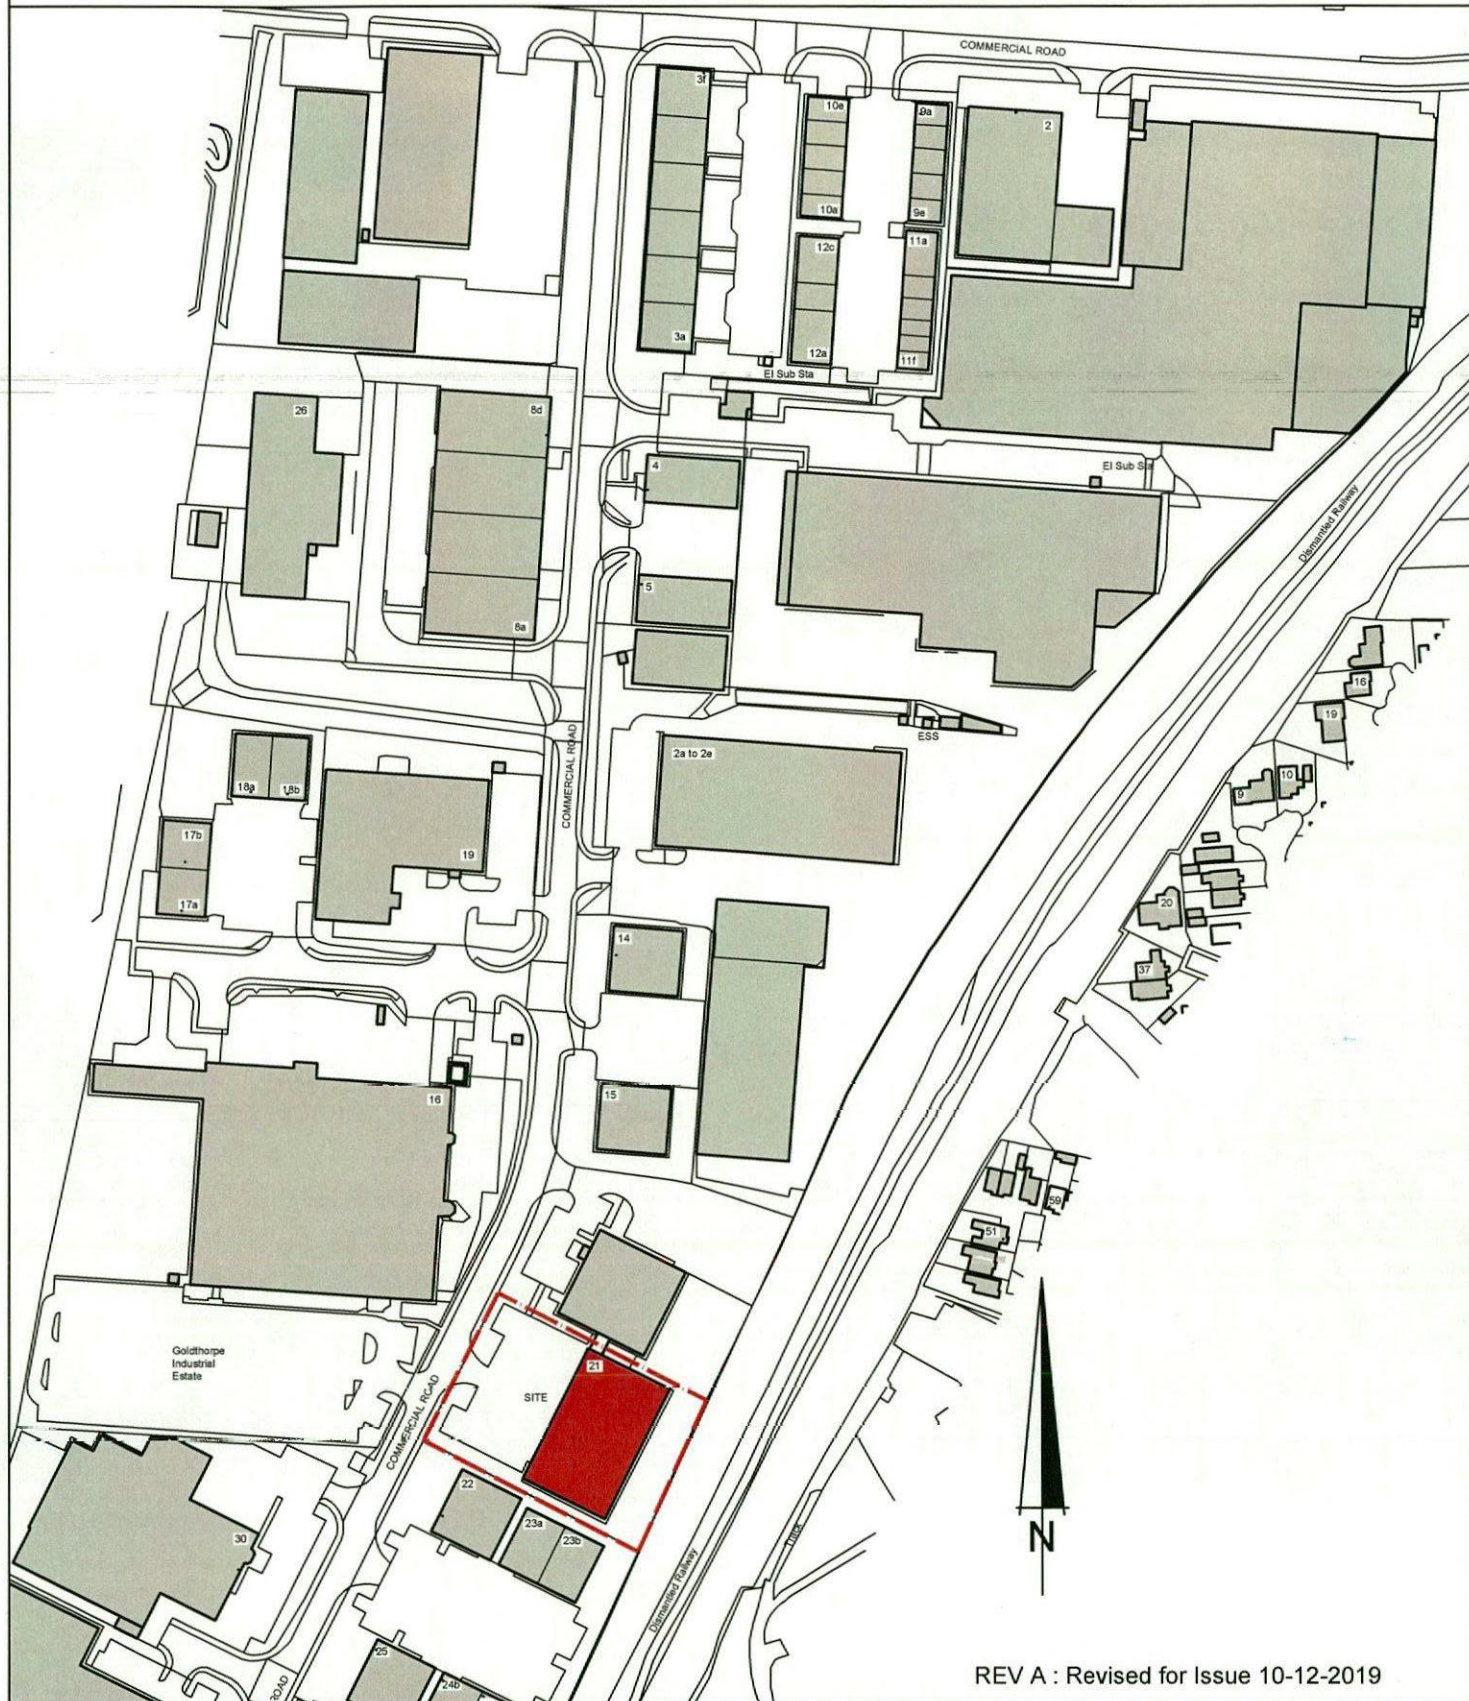


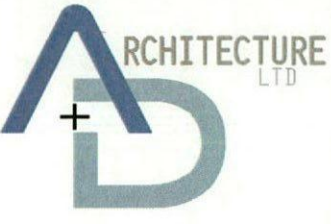

REV A : Revised for Issue 10-12-2019

	project	drawn		check	
	Extension to Unit 21 Commercial Road Goldthorpe Industrial Estate, S63 9BL for Technical Cranes Ltd	scale		date	
	drawing	ref		number	
	Site Location Plan	19-23		PL01	
				rev	
				A	