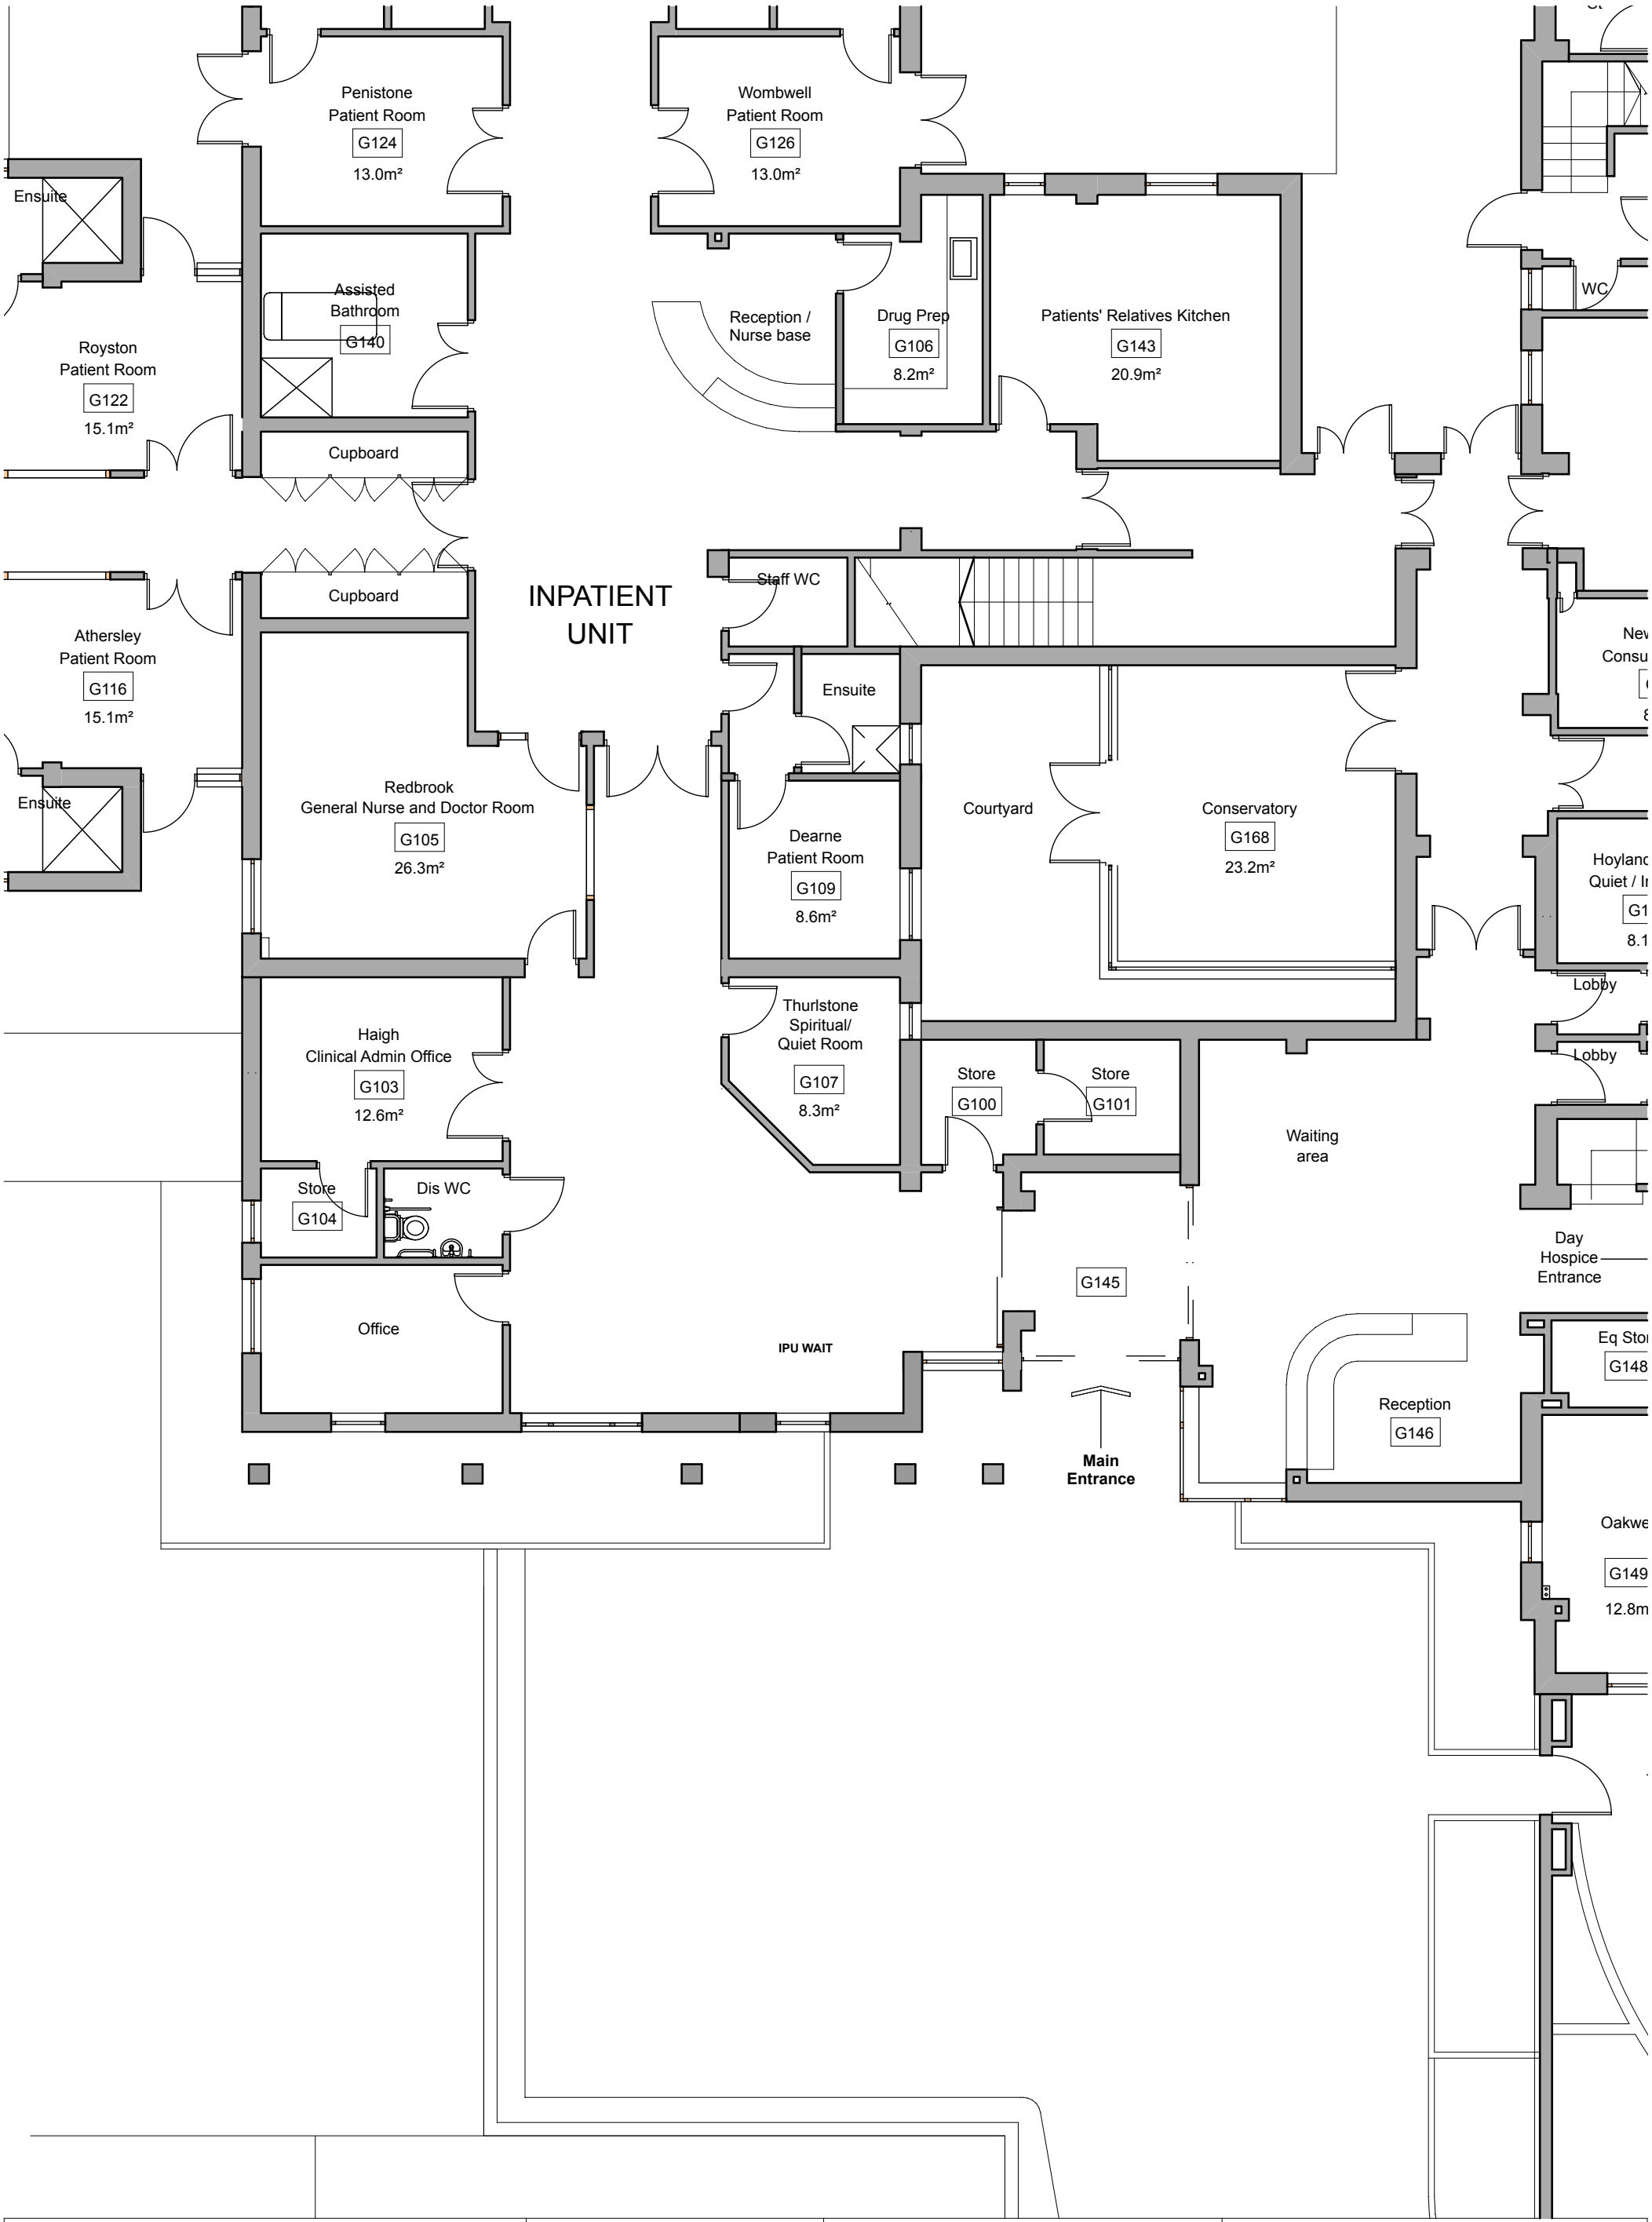


Redfern Architecture 4 Westminster Close | Bramley | Rotherham S66 1WJ info@redfernarchitecture.com T: 01709 546577 www.redfernarchitecture.com	Barnsley Hospice Church Street, Gawber, Barnsley, S75 2RL, UK	IPU Alterations & Extension Part Existing Ground Floor GA Plan	Date 23/10/2012 Drawing Scale 1:100 Layout Size A3 Do not scale from drawing, refer to Redfern Architecture for confirmation Layout ID 12/003/03 Revision