



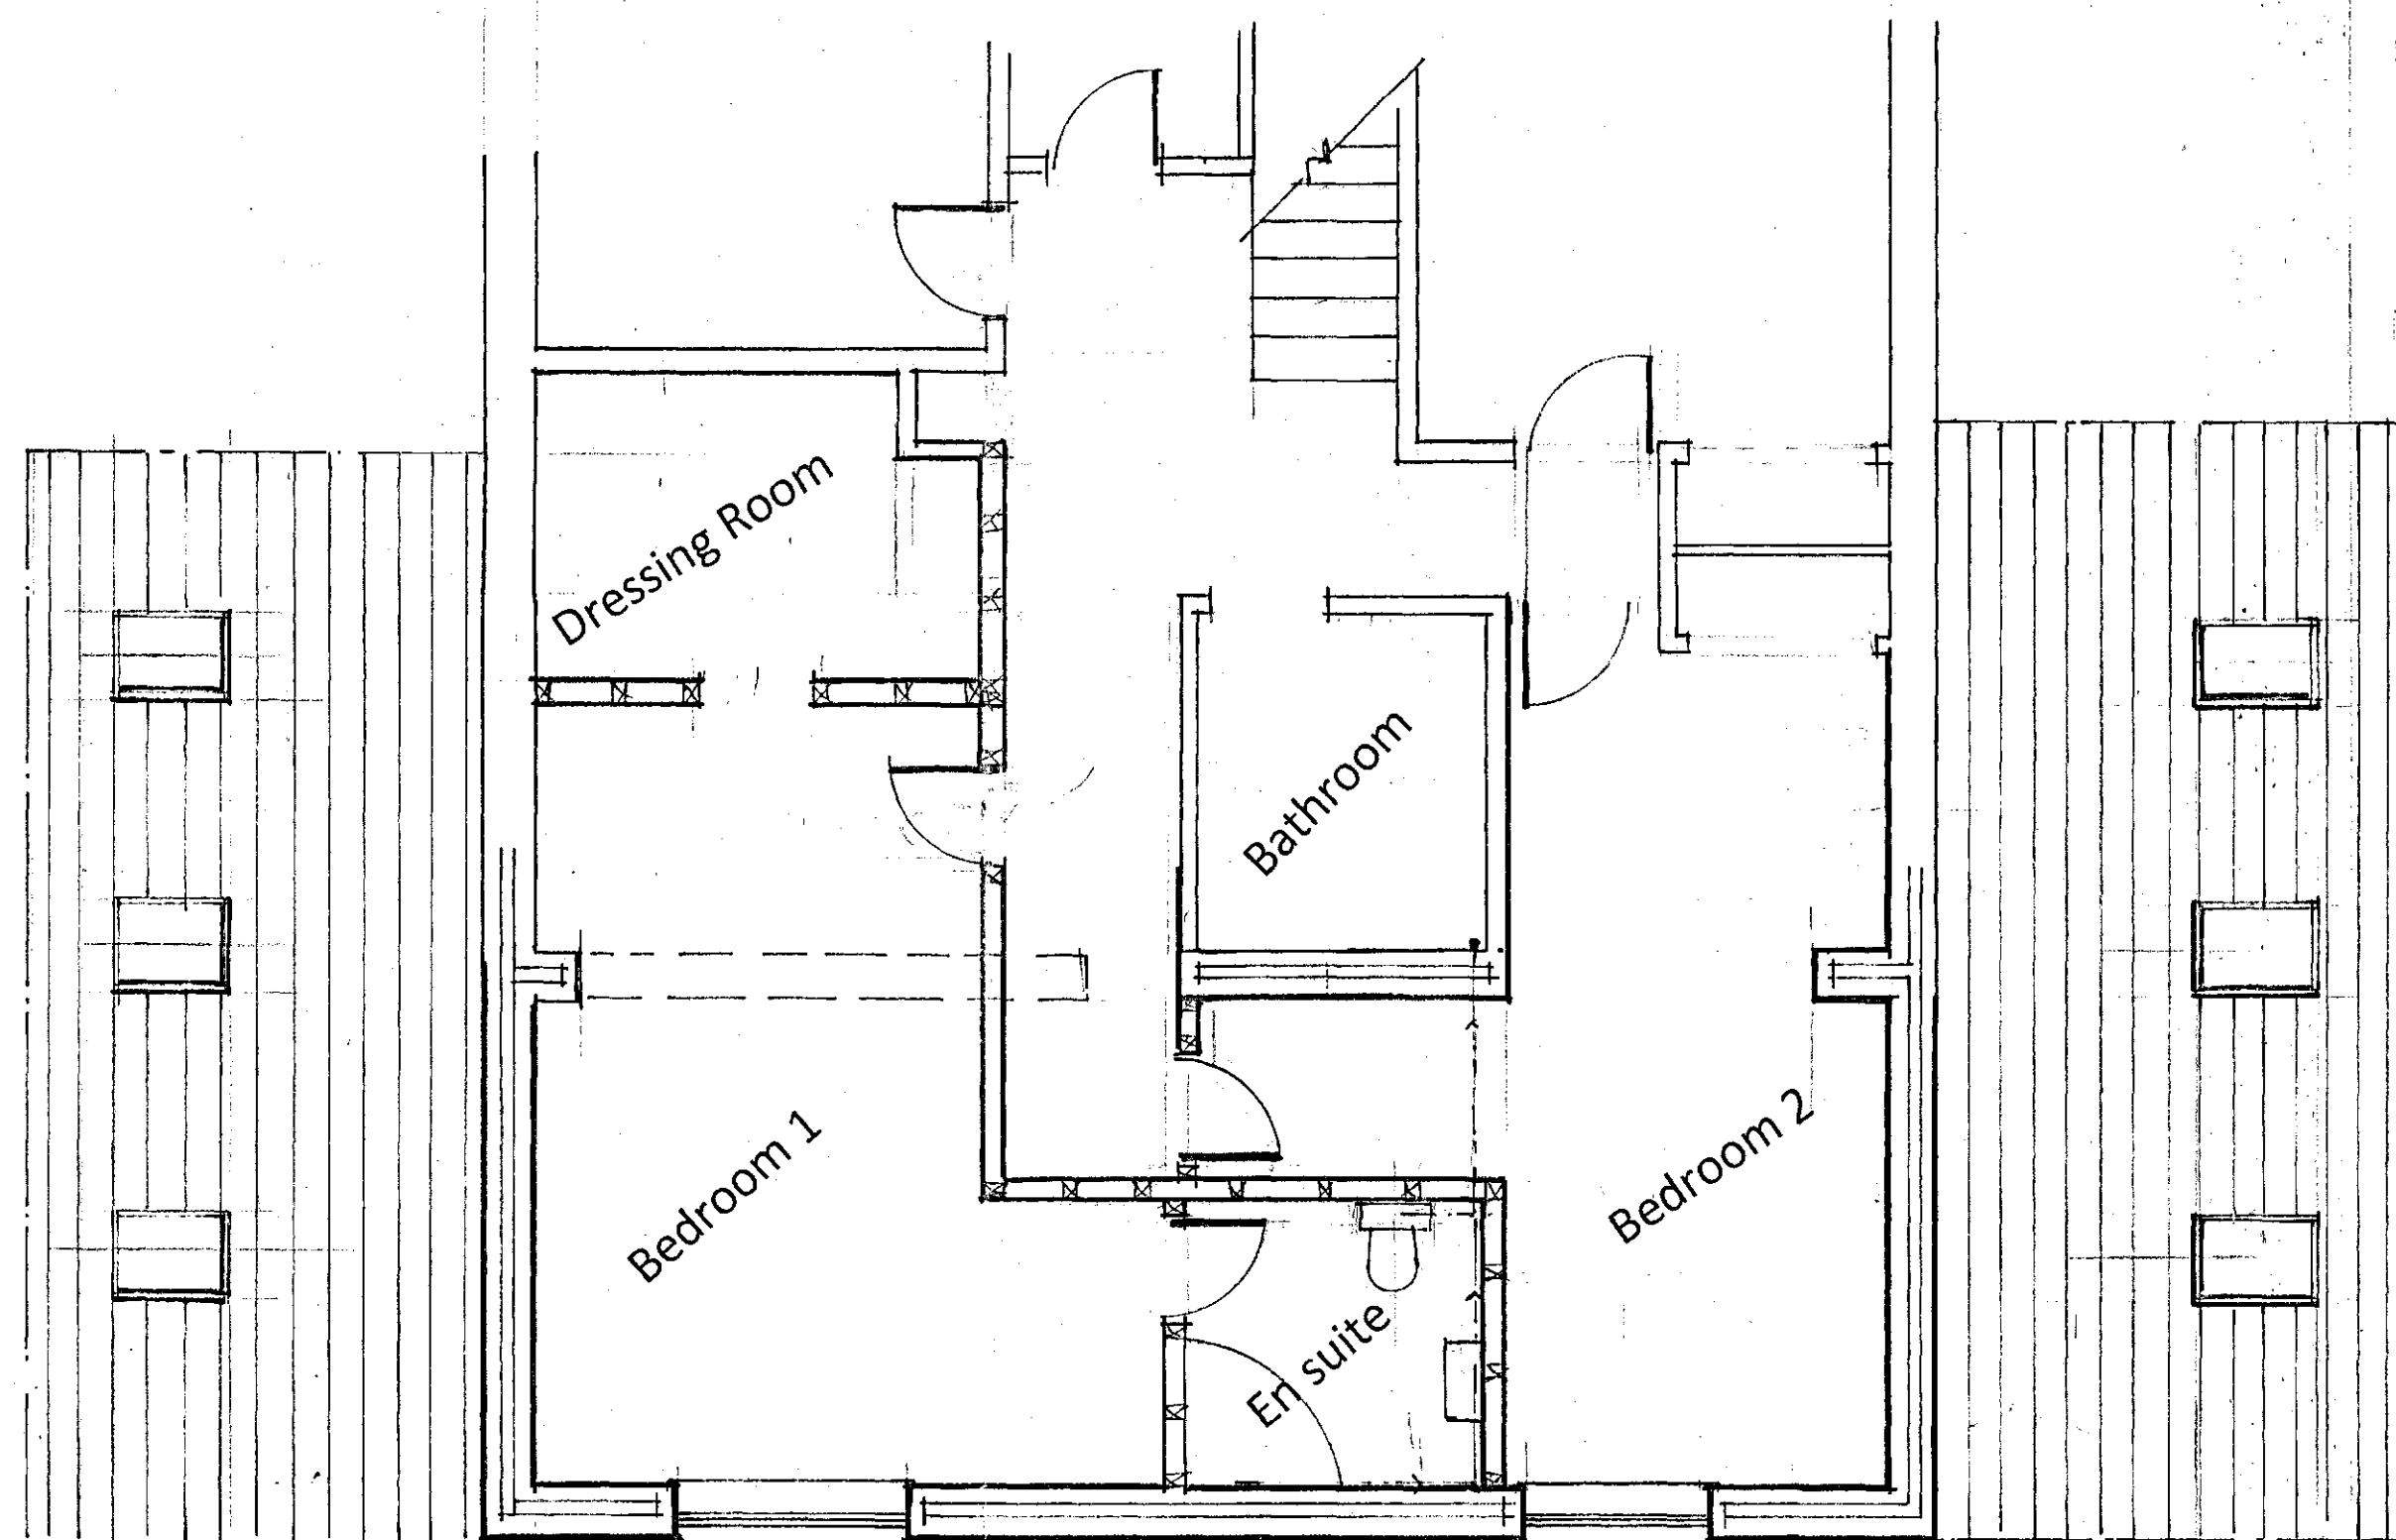


Proposed First Floor Layout.


Rear / side extension to follow the exact profile of the existing conservatory walls.
Foundations to be checked to establish suitability and replaced as necessary.
All external materials - Roofing material, Brickwork, Door/ Windows etc to match the existing.

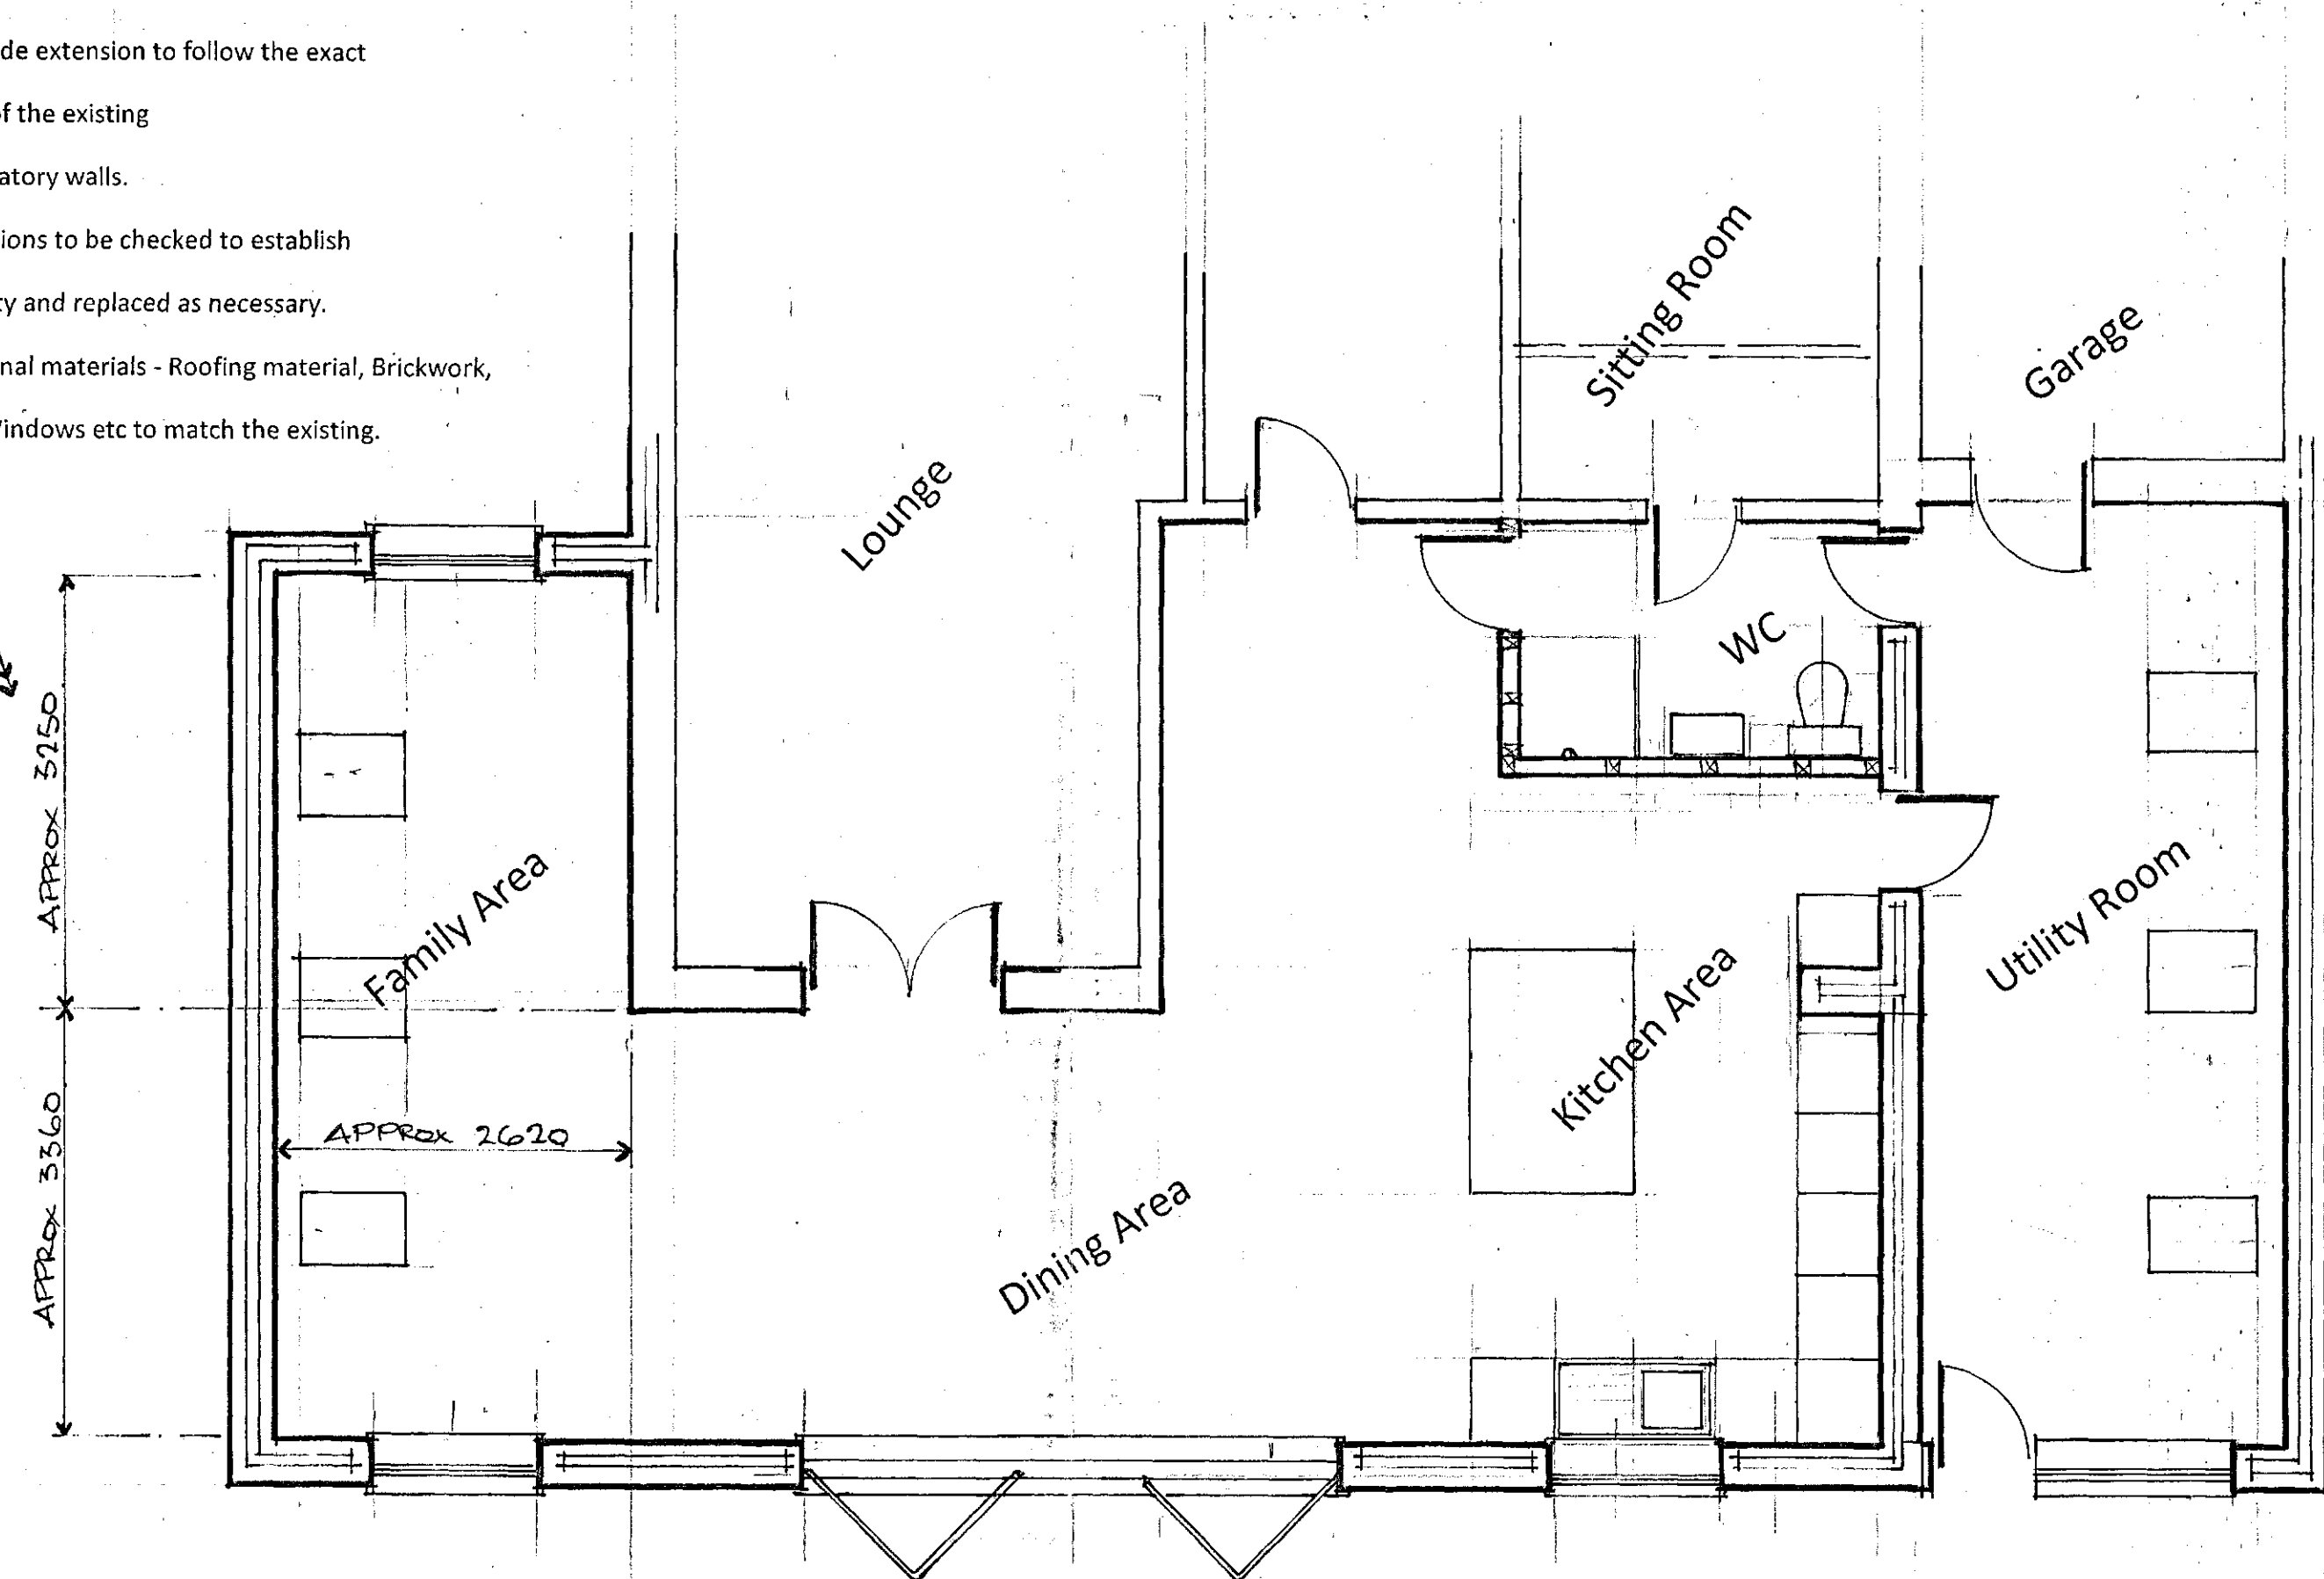


Proposed Ground Floor Layout

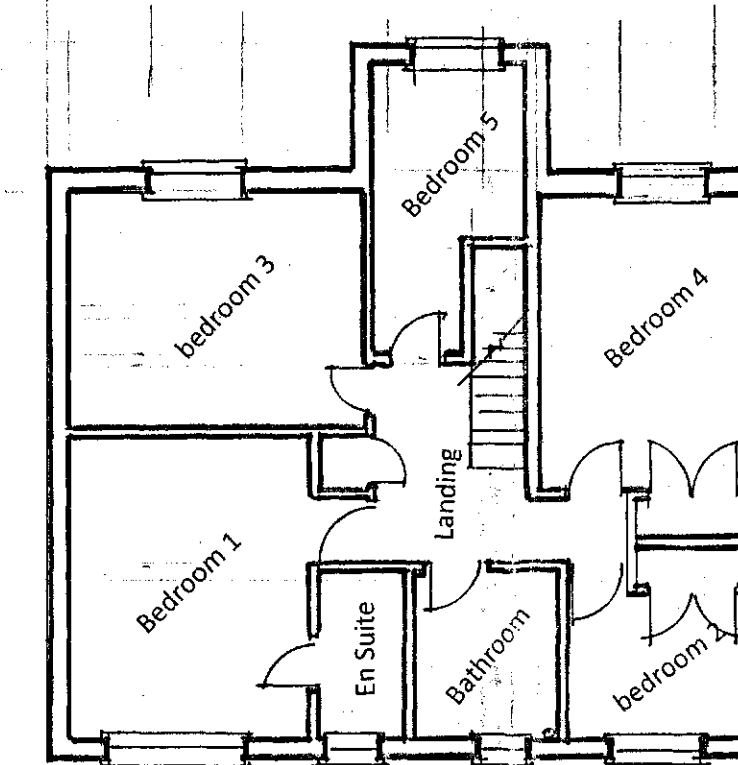

Existing First Floor Layout

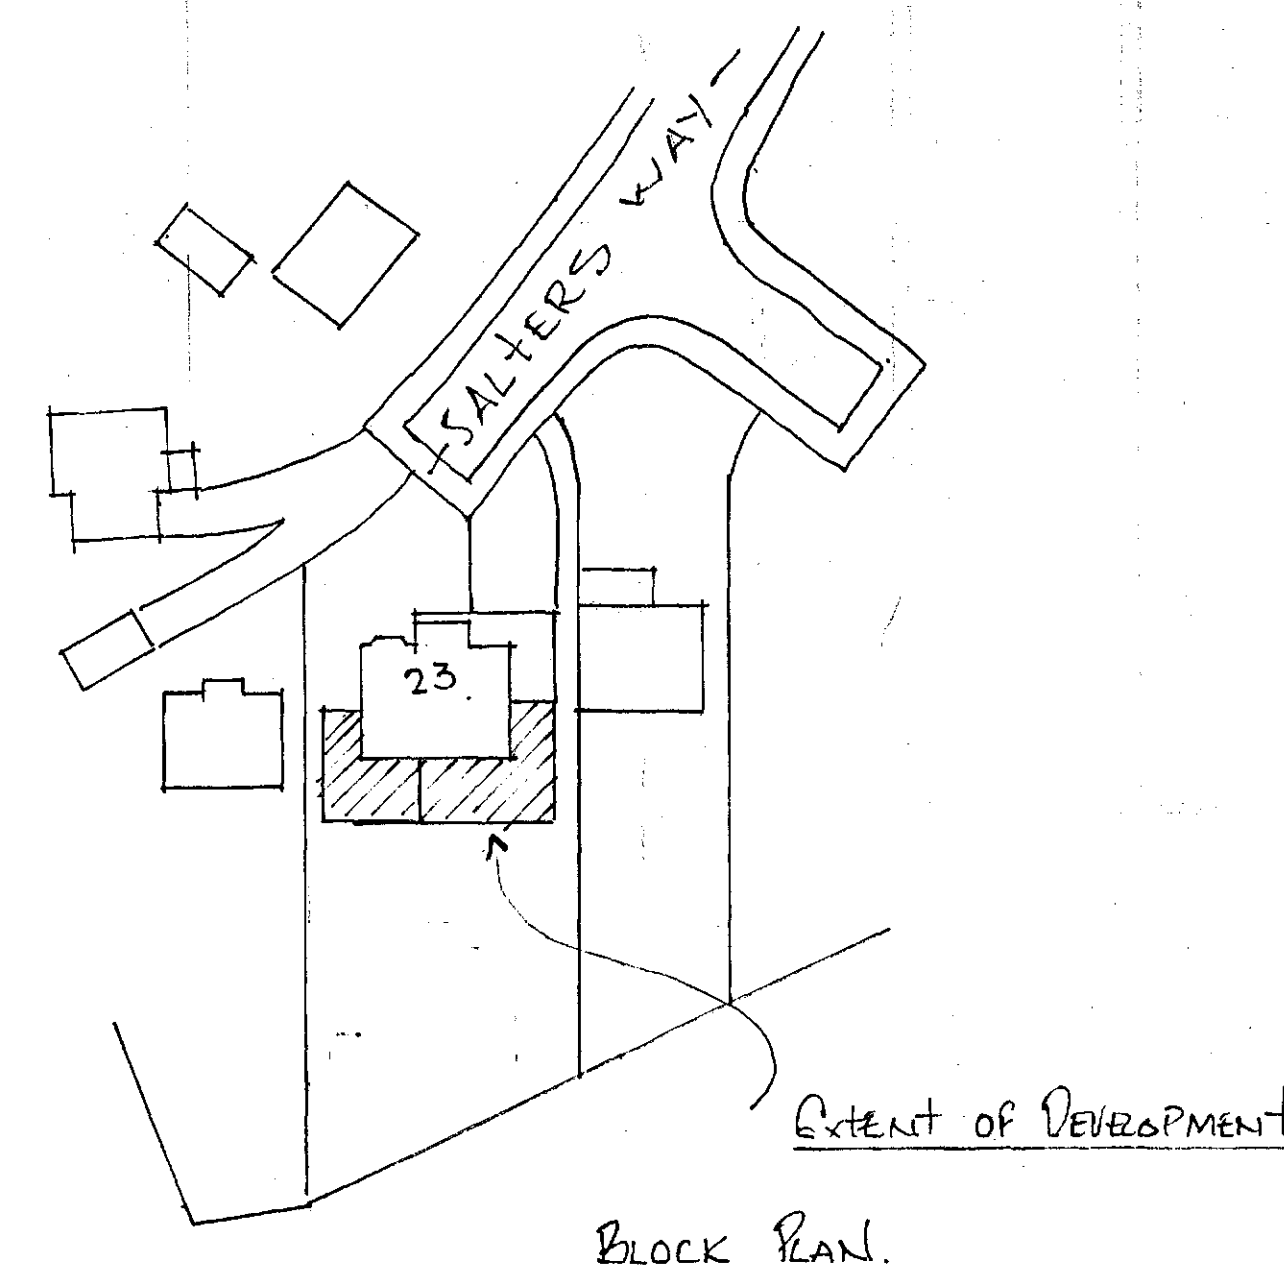

BLOCK PLAN.

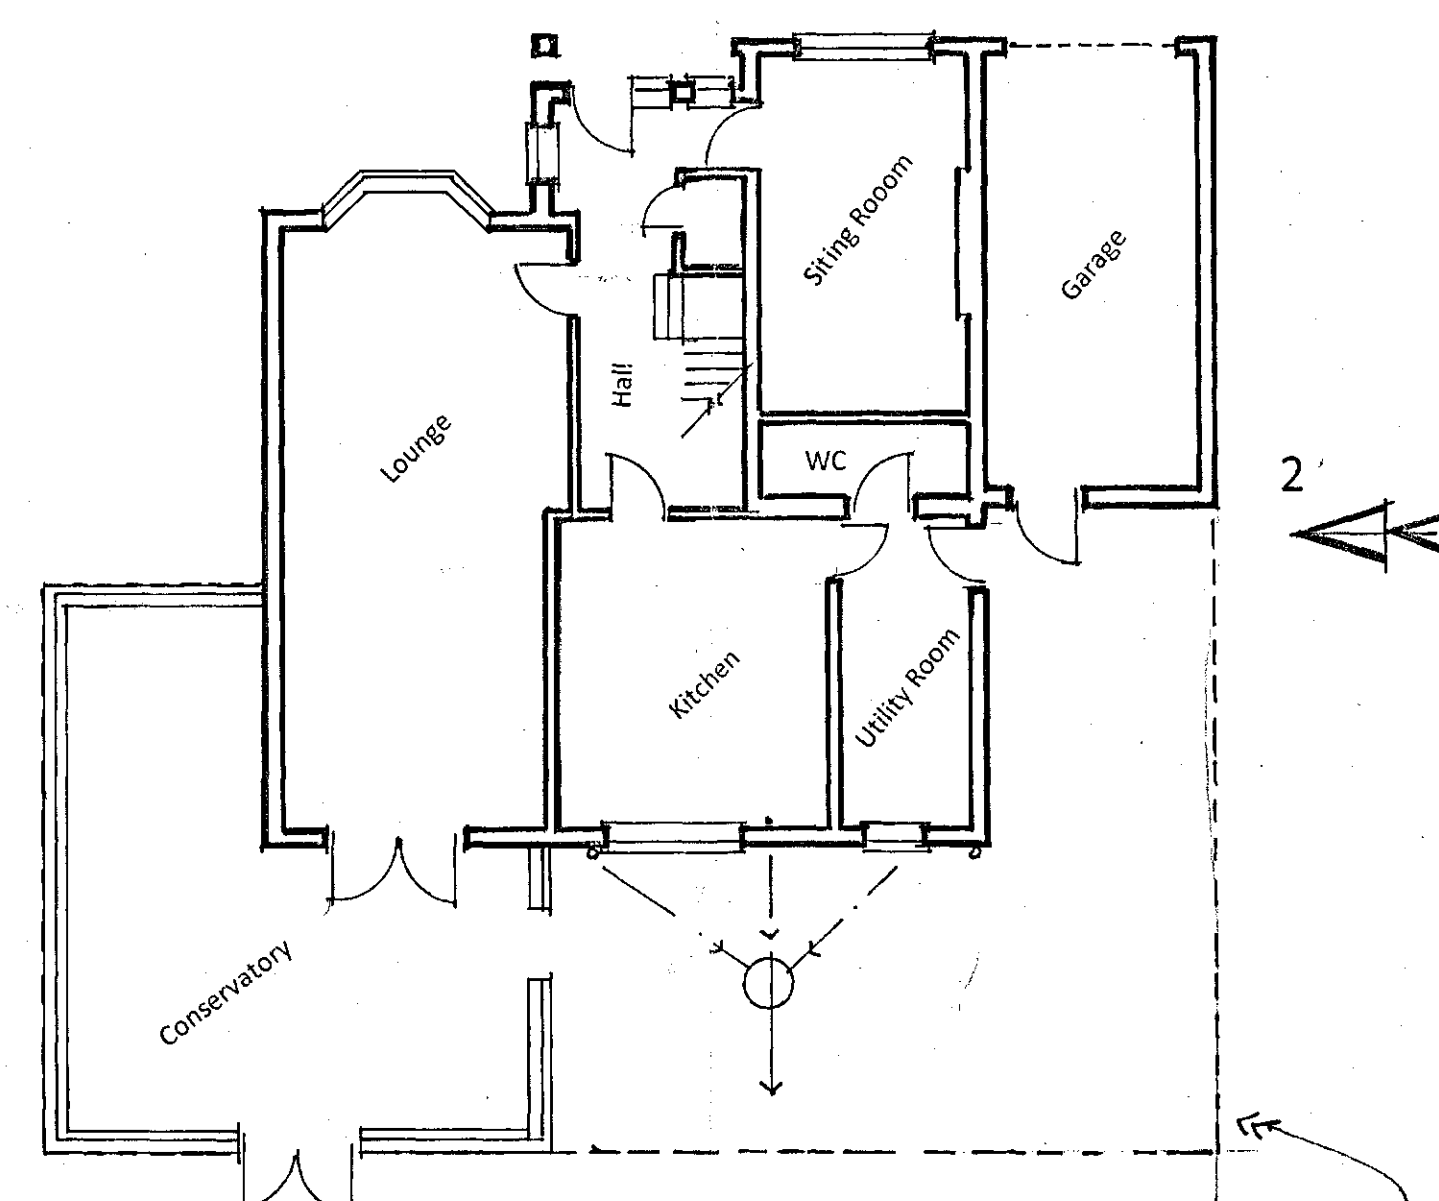


Existing Ground Floor Layout

NOTES:
All dimensions must be checked on site and not scaled from this drawing.

E		
D		
C		
B		
A		
	Date	Revisions

© copyright

23 Salters Way
Penistone
S36 6UE

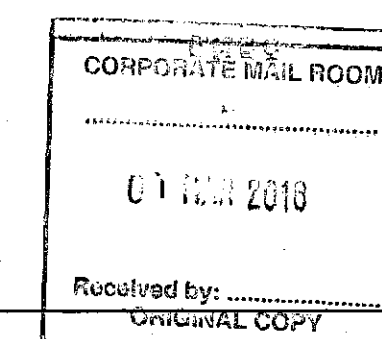

Client
Lisa Wasden

Job Title
Single Storey Side Extension +
Two Storey Rear Extension +
Conversion of Conservatory
into Family Area

Drawing Title
**GENERAL ARRANGEMENT.
PLANNING. DRAWING.**

Scale
1 : 100 1 : 50

Date
23.2.16

Drawn by

Drg. No.
01

Rev.