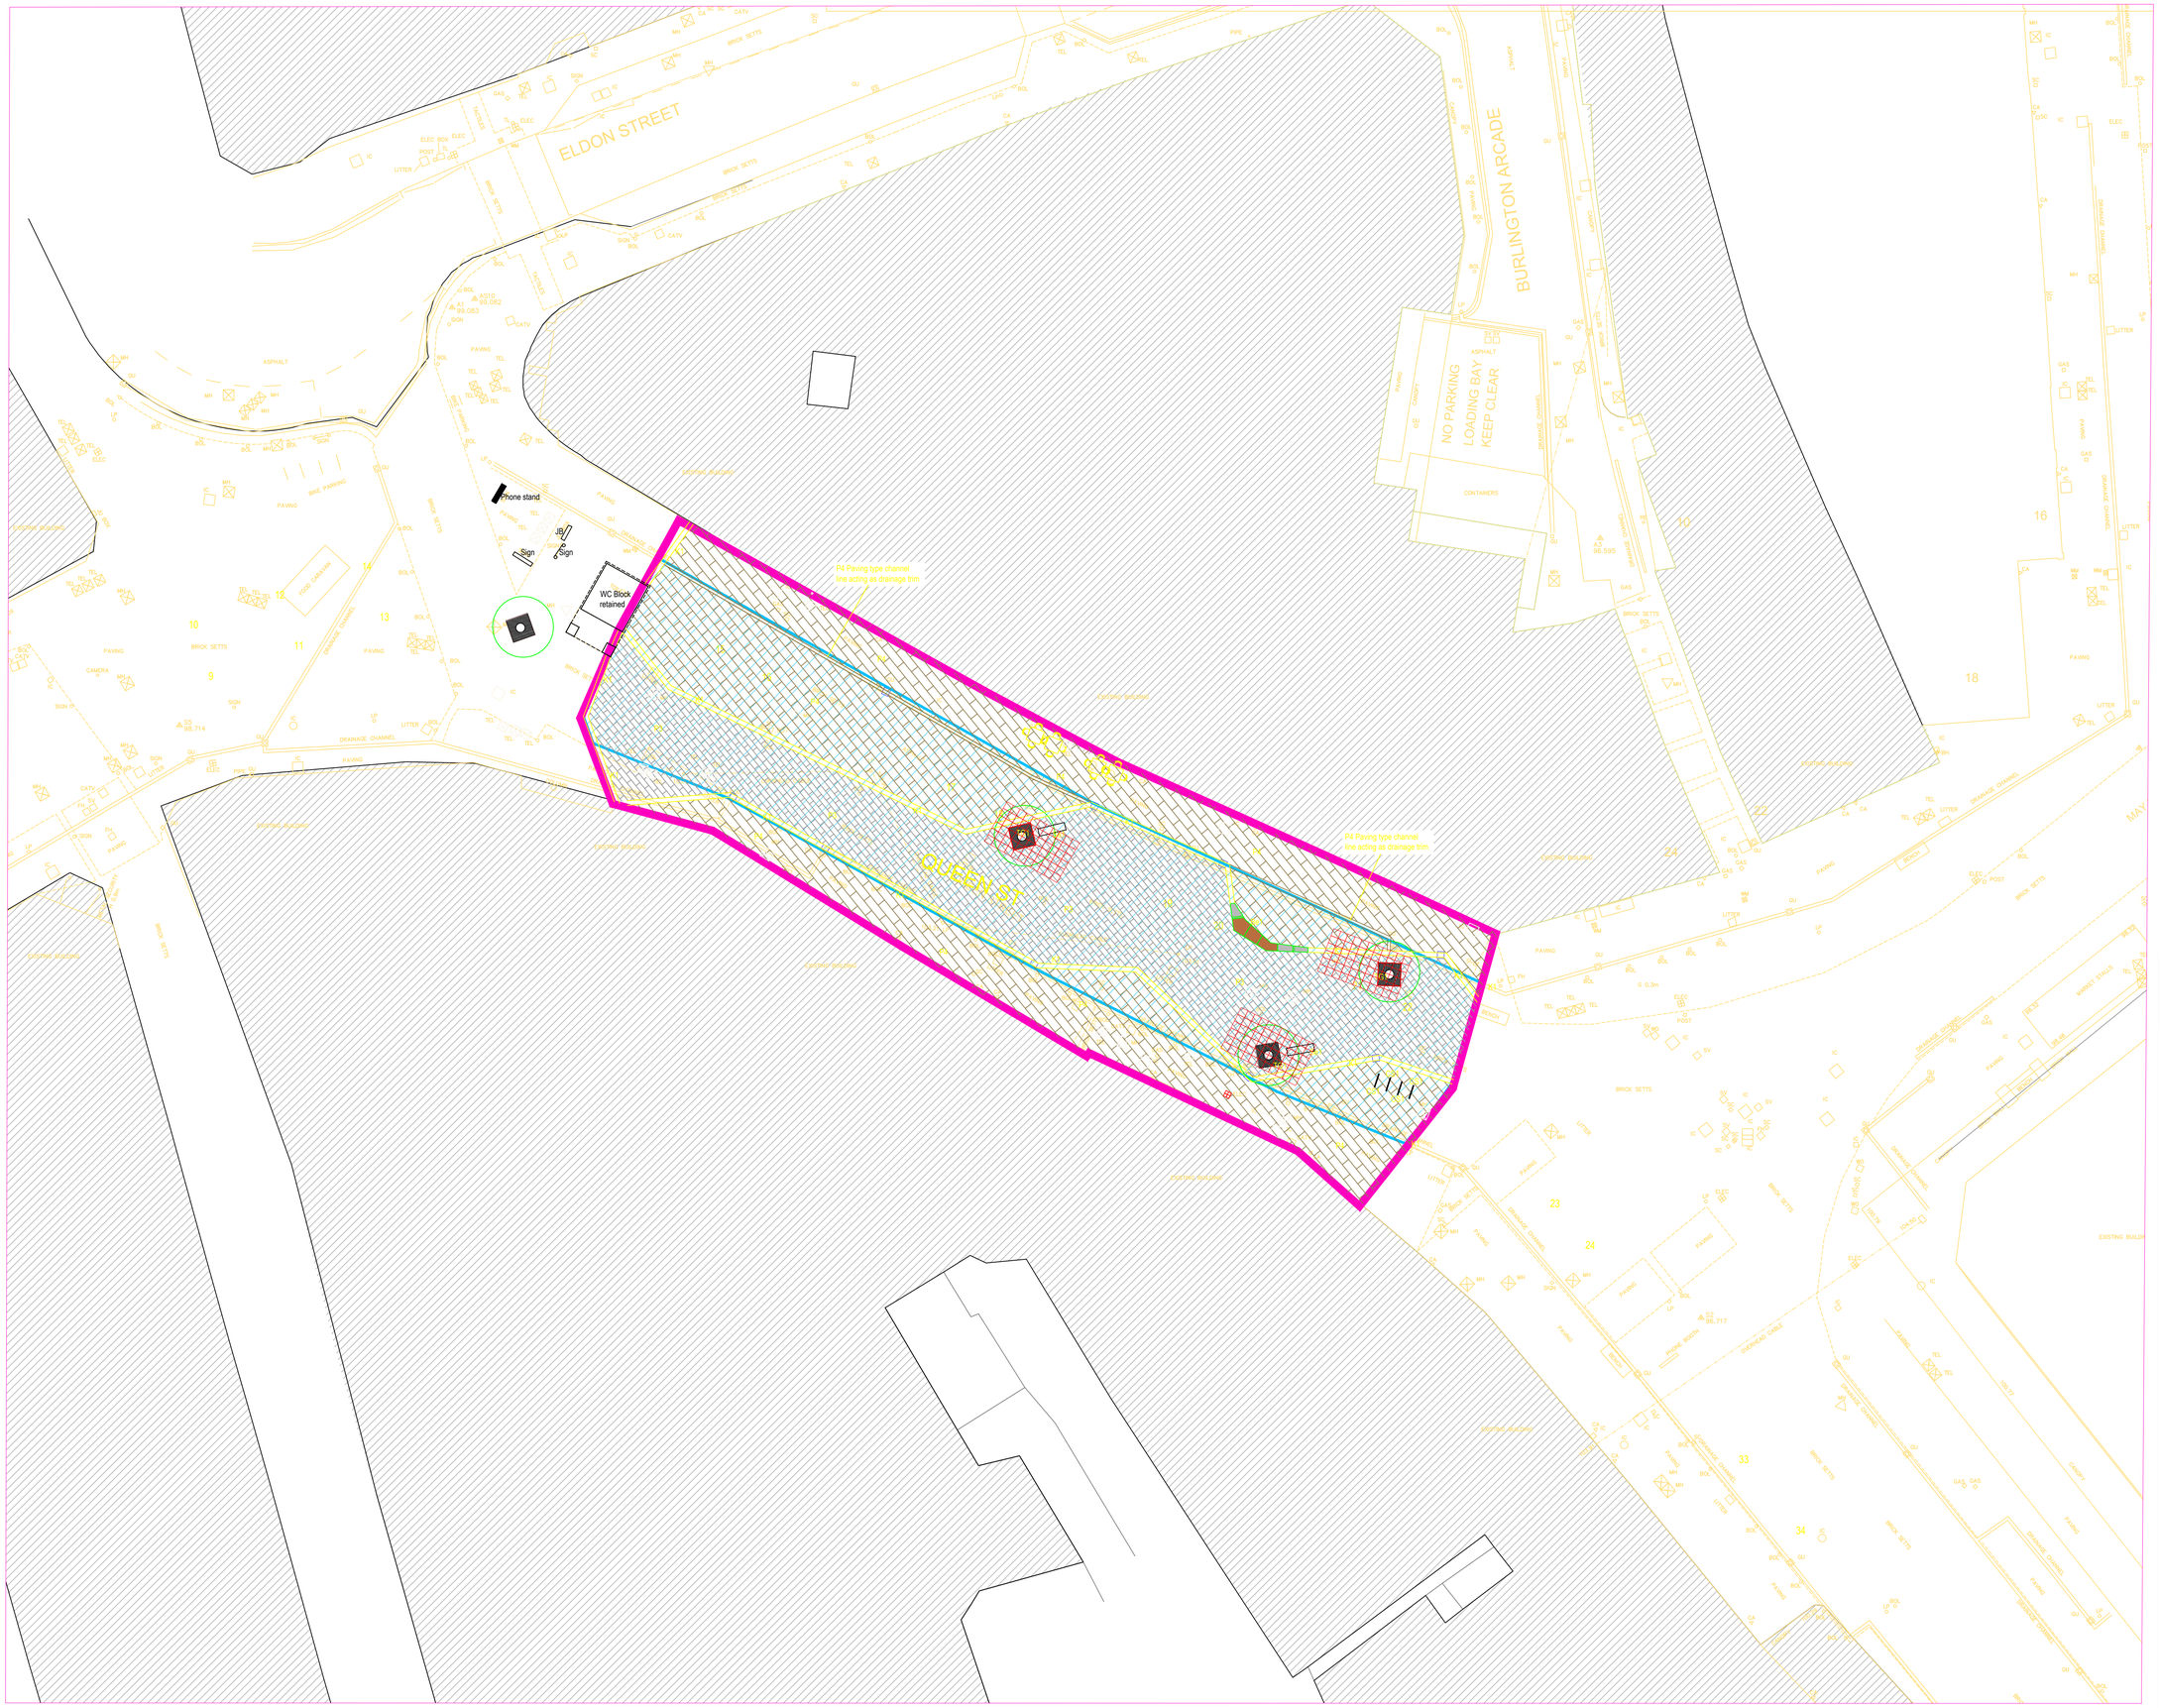

Site Extents

Area of surfacing that includes for 100mm Dense base as per the P3 specification.

This map is reproduced from Ordnance Survey material with the permission of Ordnance Survey on behalf of the Controller of Her Majesty's Stationery Office © Crown copyright. Unauthorised reproduction infringes Crown copyright and may lead to prosecution or civil proceedings. 100022264 (2009).

Rev.	By	Amendments	Date
A	NL	Extent of surfacing changed to reflect new channel	Apr 19
B	NL	Issued for construction	Jun 19

BARNSLEY
Metropolitan Borough Council

Project
The Glass Works
Public Realm Works

Drawing title
Queen Street
additional surfacing details

Scale	Drawn	Checked	Date
1:200	NL		Mar 19

Drawing No.	File
BBTC_BMB_N3_C_G700_PL_00_24	

Paul Castle Service Director, Place Directorate
Environment & Transportation (Business Unit 6)
P.O. Box 601, Westgate Plaza One, Westgate
Barnsley. S70 9FA
Tel. (01226) 770770 Fax. (01226) 772222