1:100 Scale

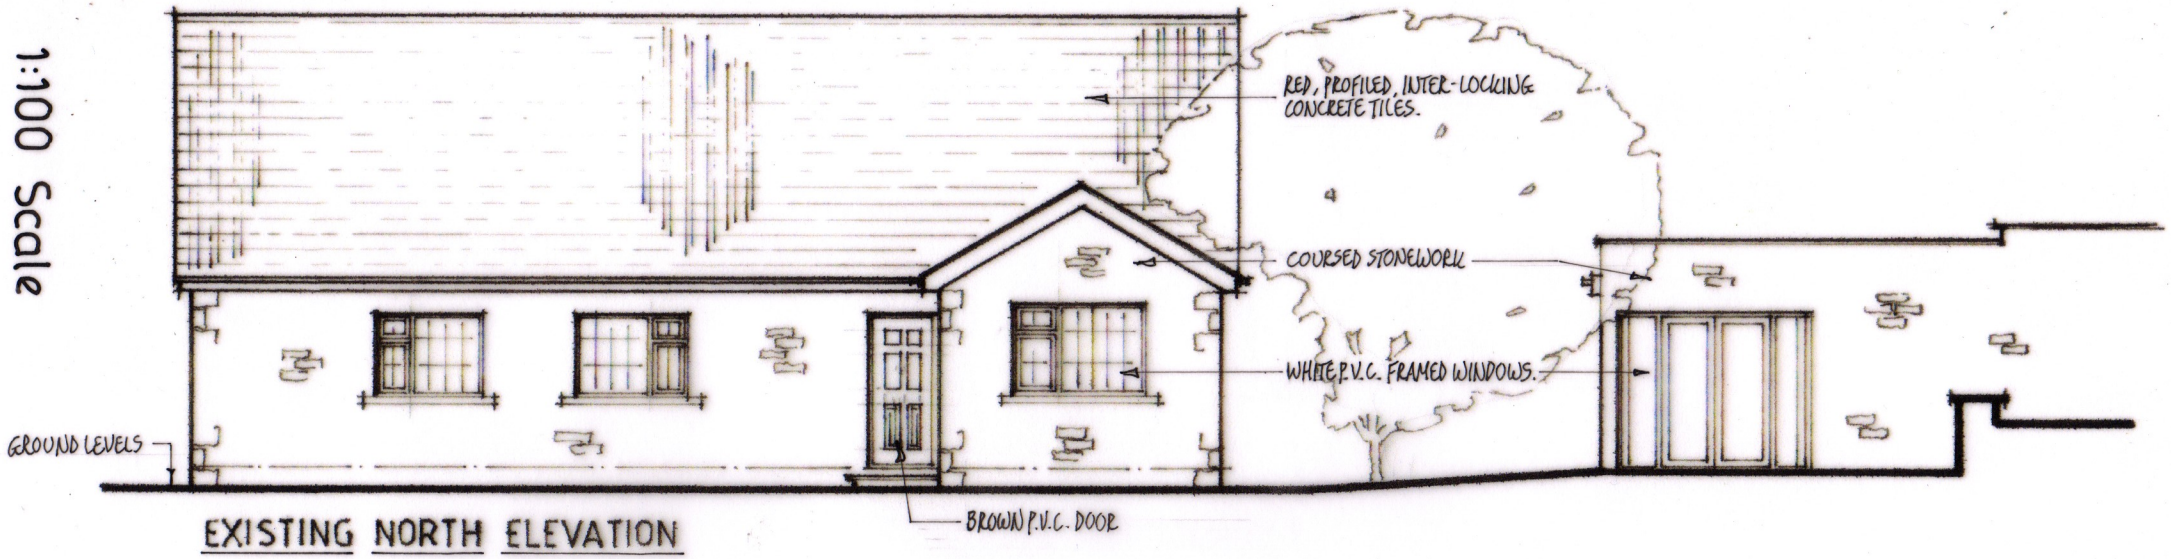

EXISTING NORTH ELEVATION

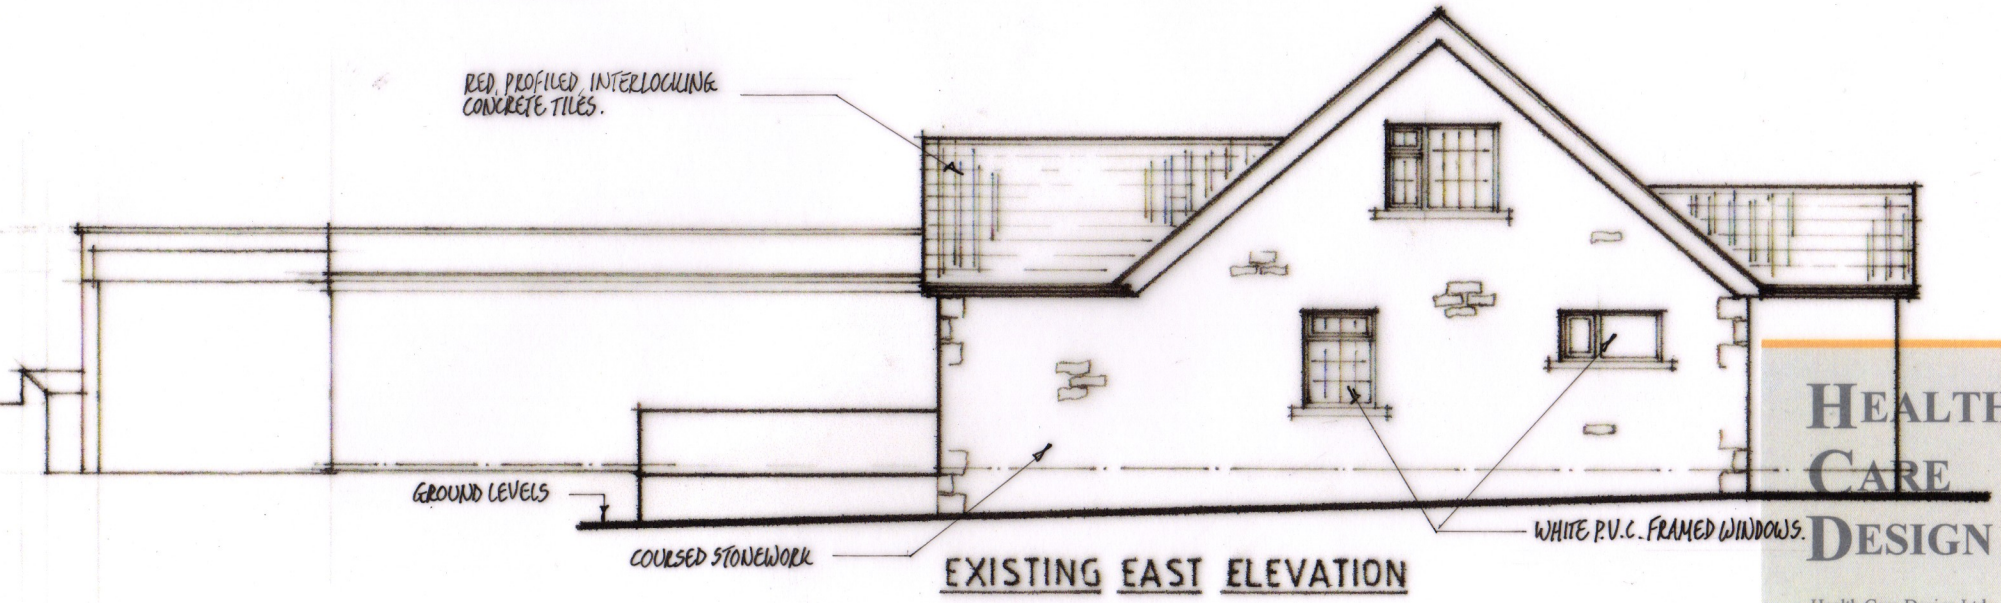

EXISTING EAST ELEVATION

Dwg no. 732/23

139, Churchfield Lane, Kexborough - Existing Elevations

HEALTH CARE DESIGN

Health Care Design Ltd
33 Low Road
Keswick Village
Norwich
NR4 6TZ

☎ 01603 455200
Fax 01603 454343
e-mail hcd@btconnect