



FRONT ELEVATION
(PROPOSED)




REAR ELEVATION
(PROPOSED)

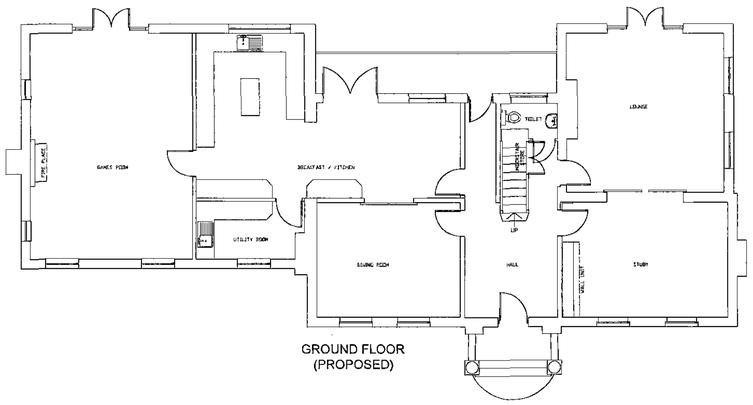

GROUND FLOOR
(PROPOSED)

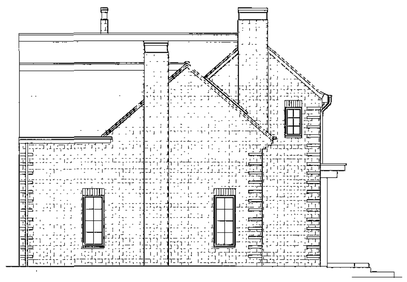

LH SIDE
(PROPOSED)

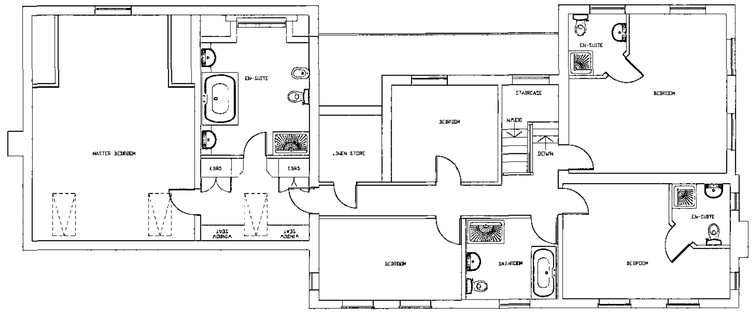

FIRST FLOOR
(PROPOSED)

© Copyright CADITAL Ltd
This drawing and the copyright, design rights and all other intellectual property rights in it belong to CADITAL. No licence or assignment of any such rights is granted hereunder. This drawing is not to be copied or divulged to a third party without written permission.

NOTES :

Barnsley Metropolitan Borough Council
15 JAN 2009
Corporate Mail Room

REV. NO	REVISIONS	SIGN & DATE
A	EXTENSION REDUCED	DM 20/DEC/2008

CLIENT
MAPLE ESTATES (Barnsley Ltd)

JOB LOCATION
HUDROYD HOUSE,
KERESFORTH HALL ROAD,
WORSBROUGH, BARNSLEY.

ARCHITECT:

TITLE:
EXTENSION TO HUDROYD HOUSE.
(PROPOSED)

CADITAL Ltd
FACILITY MANAGEMENT SERVICES
LANGTHWAITE HOUSE
LANGTHWAITE BUSINESS PARK
SOUTH KIRKBY, PONTEFRACT
WEST YORKSHIRE
WF9 3AE
TELEPHONE (01977) 646689
MOBILE 0777 6122 078
EMAIL dave@cadital.co.uk / info@cadital.co.uk
WWW cadital.co.uk

AREA: BARNSLEY	SCALE: 1:100
DRN.& DATE: DM 12/JUNE/2008	
CHKD: .	SIZE A1
DRG. No. DJA/P/WDH/02	REV: A

HP-455EA A1