


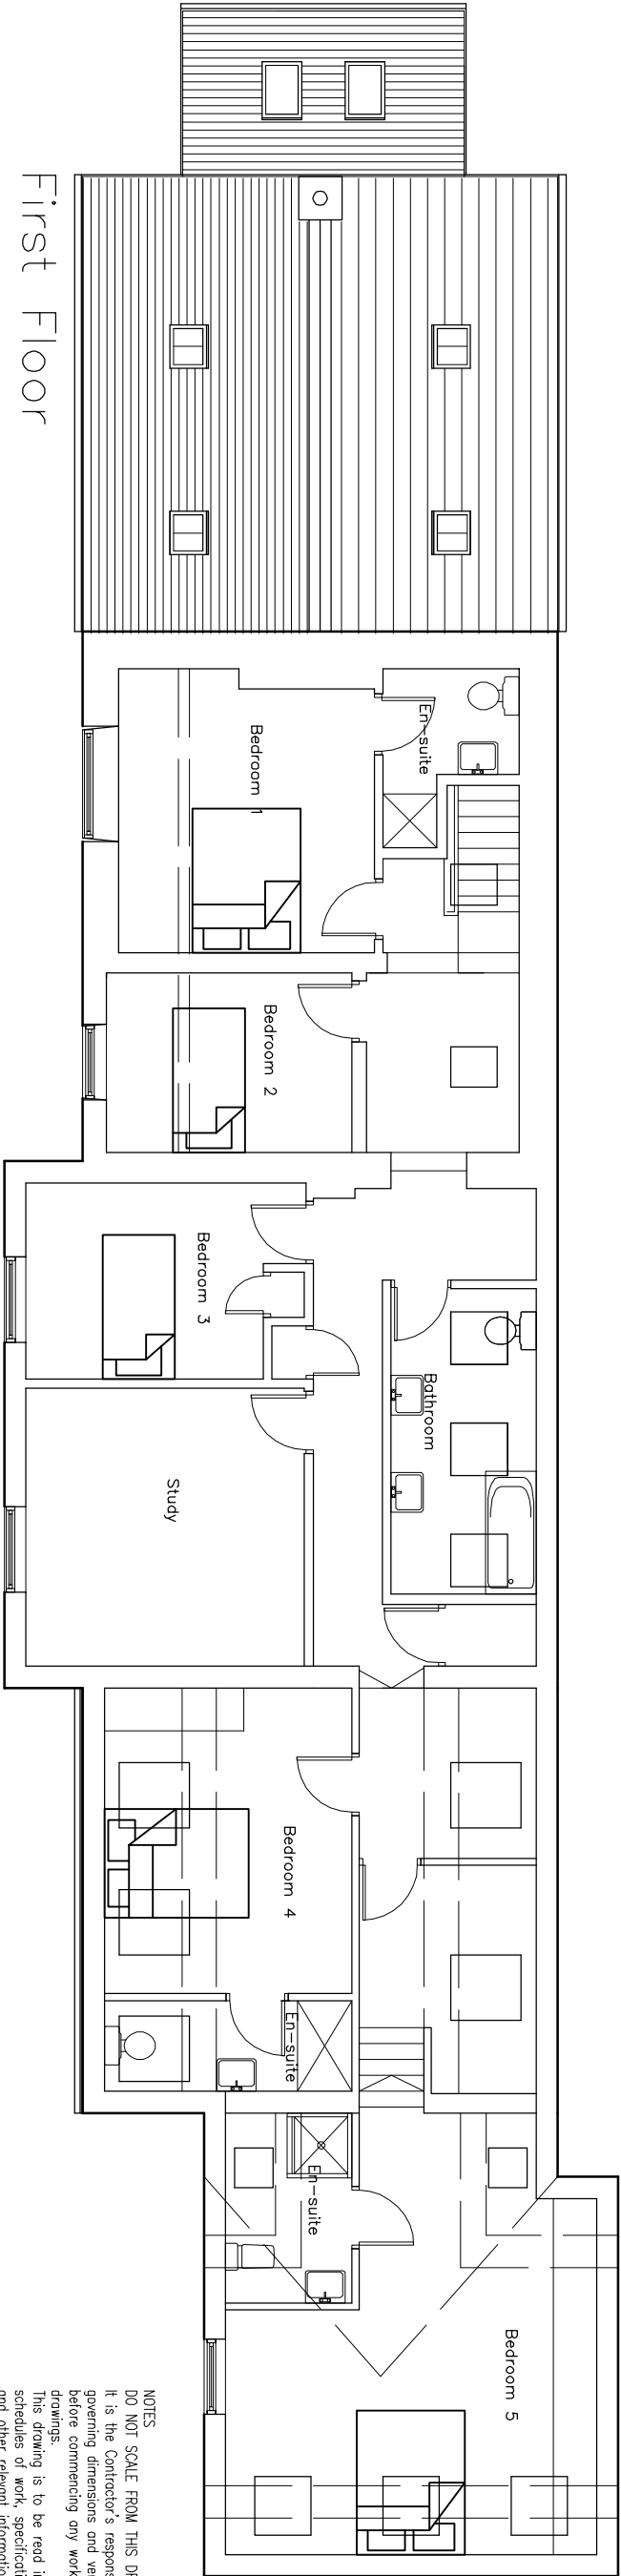

NOTES
DO NOT SCALE FROM THIS DRAWING.
It is the Contractor's responsibility to check all governing dimensions and verify all dimensions on site before commencing any work or making any shop drawings.
This drawing is to be read in conjunction with schedules of work, specifications, bills of quantities and other relevant information. Any discrepancies are to be reported to the Project Architect.
Work and materials are to be in accordance with the Building Regulations and to comply with the relevant British Standards.
This drawing is copyright of Mark Brotherton Ltd and should not be reproduced in whole or part without their written permission.

Ground Floor



Construction
Walls – Render to match existing
Roof – Stone slate to match existing
Windows – Stained timber to match existing
Drainage – modify existing ~~fall~~ & surface
water drainage to suit

Client:		Mr & Mrs Bowser	
Project:		Rosemount Cottage, High Hoyland, Extension & Alteration	
Drawing:		Proposed Layout	
Date:	November 2010	Scale:	1:100
Drawing No:	1013/113	Rev:	

Rev:	Date:	Notes:

Mark Brotherton Ltd
Chartered Architect
FOX COTTAGE, WHITLEY ROAD, WHITLEY
WF12 8LU
TEL: /FAX: 01924 492231
email: mb@lmworld.co.uk