


PROPOSED TWO STOREY EXTENSION TO 258 FISH DAM LANE CARLTON BARNSLEY FOR MR. J. WOOD - TEL. 07734 904196

AMENDED - 1/4/2009 - TO SUIT SECOND STOREY EXTENSION.

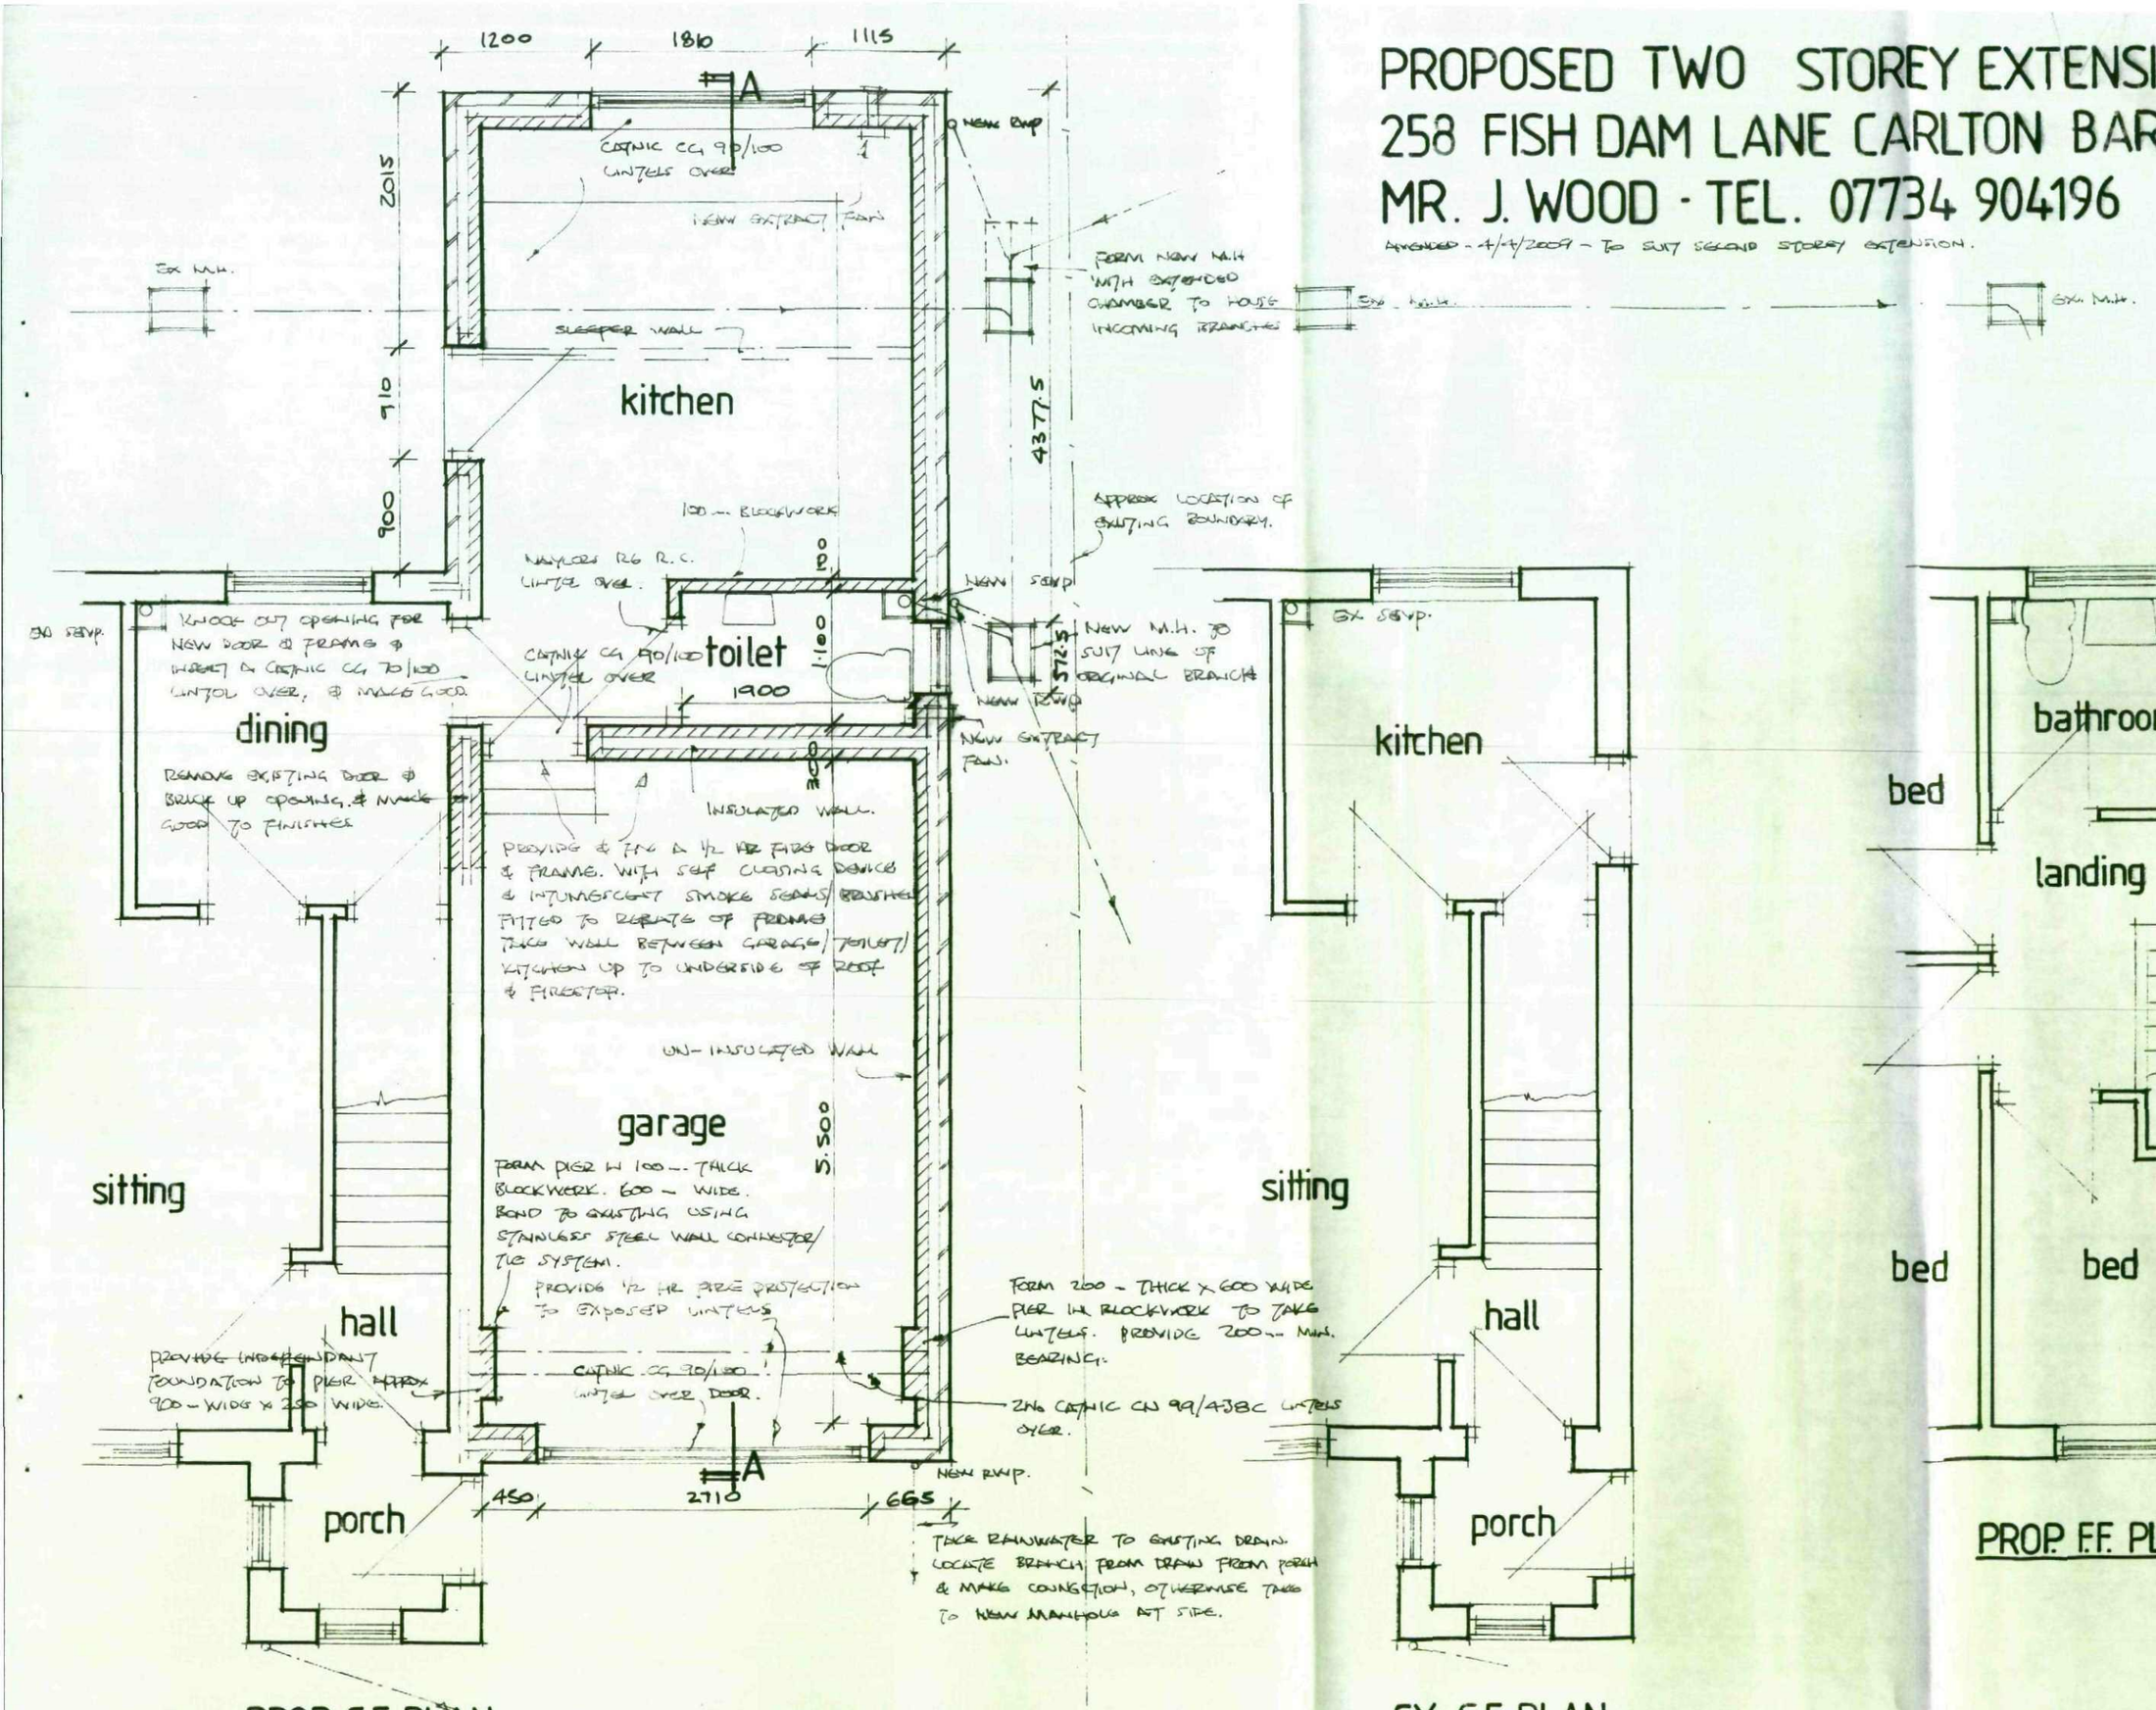


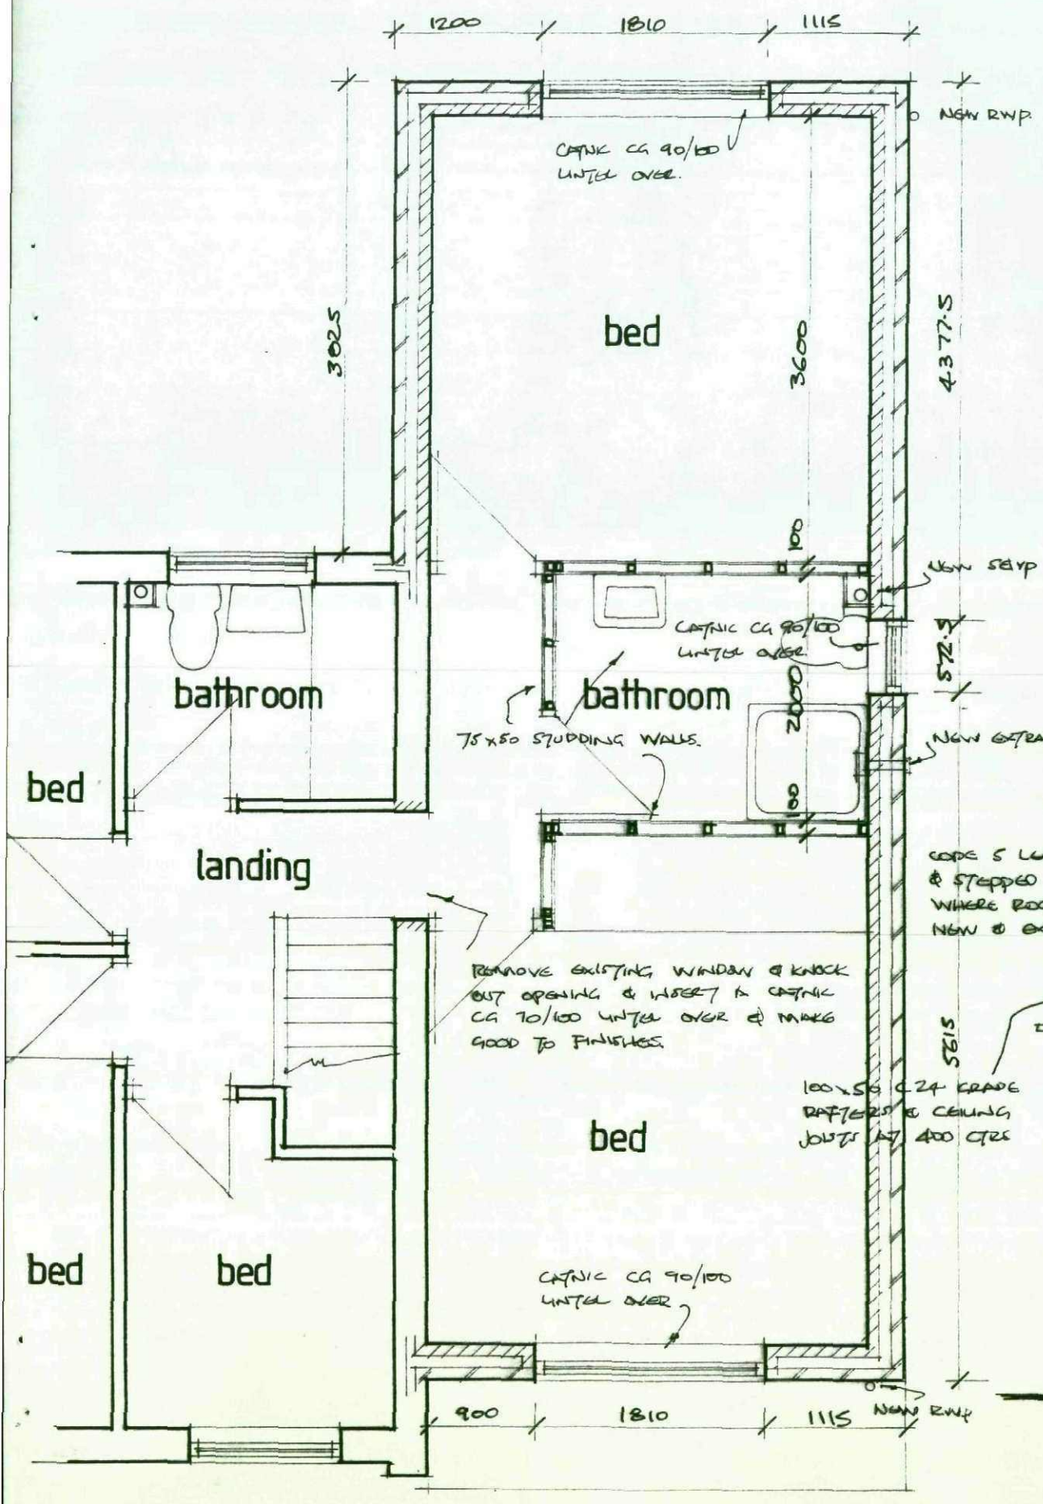


PROP. F.F. PLAN (1:50)

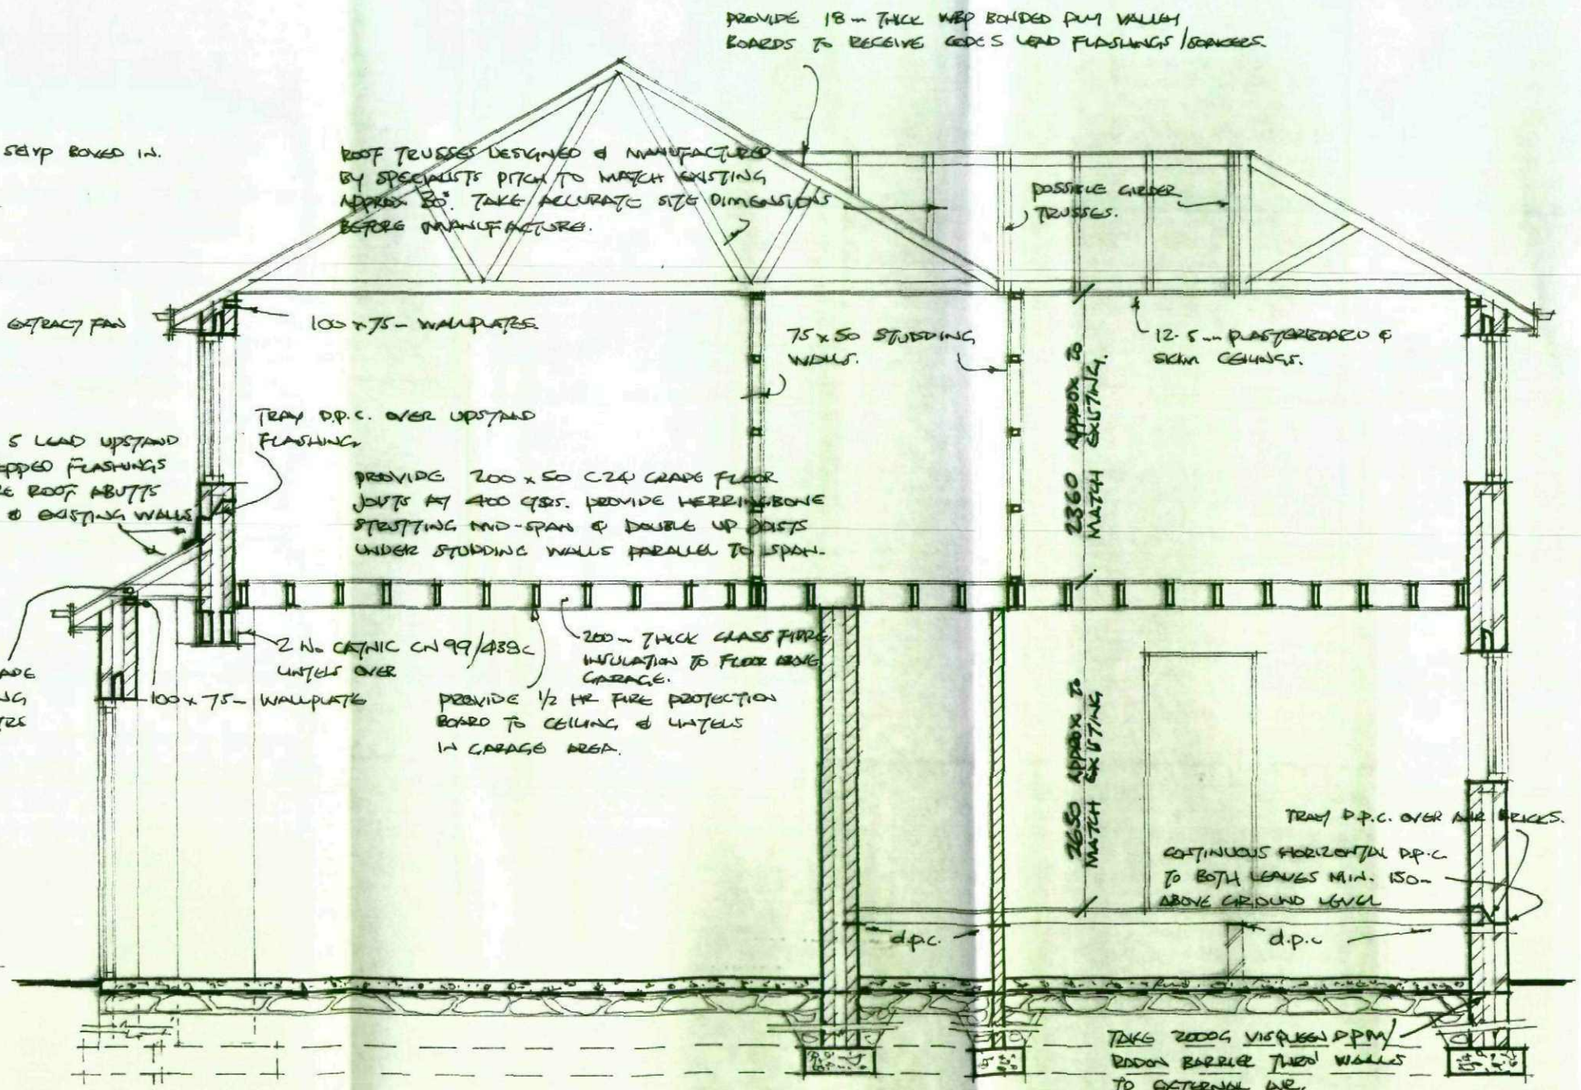


SECTION A-A (1:50)

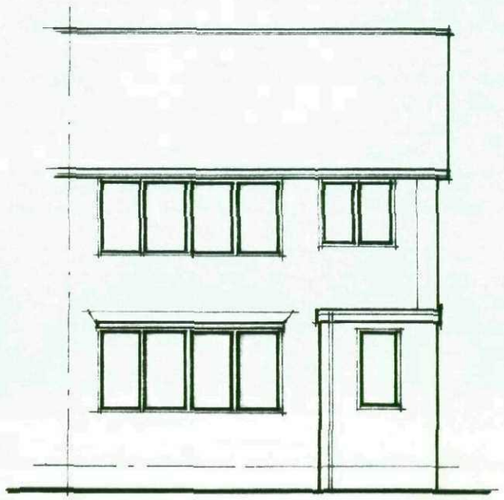


EX. FRONT ELEVATION

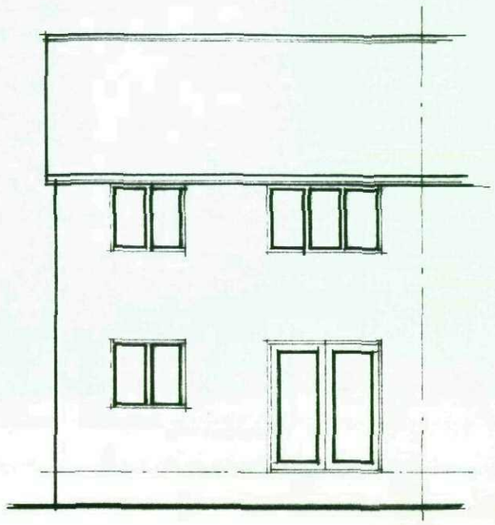


EX. REAR ELEVATION

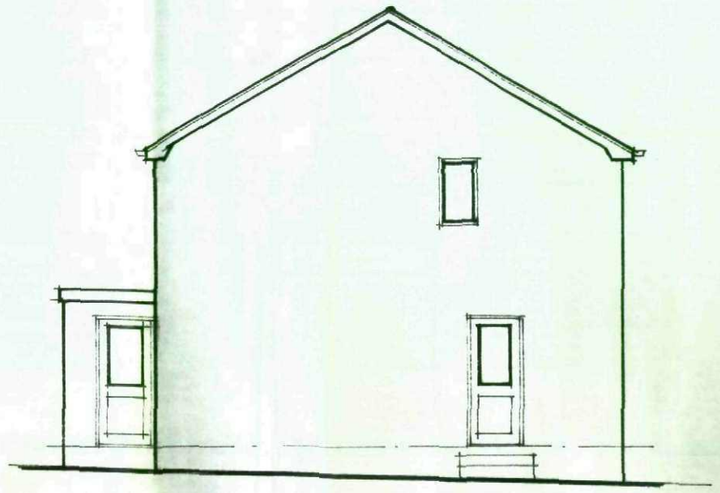


EX. SIDE ELEVATION

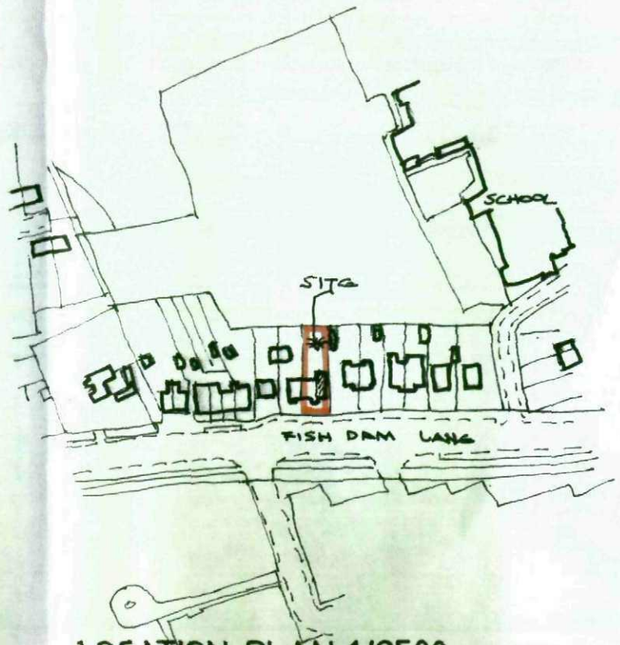

LOCATION PLAN 1/2500 approx.

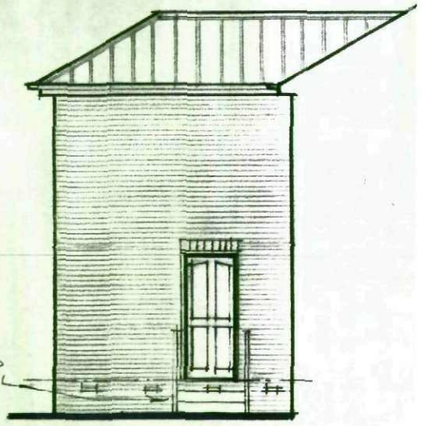


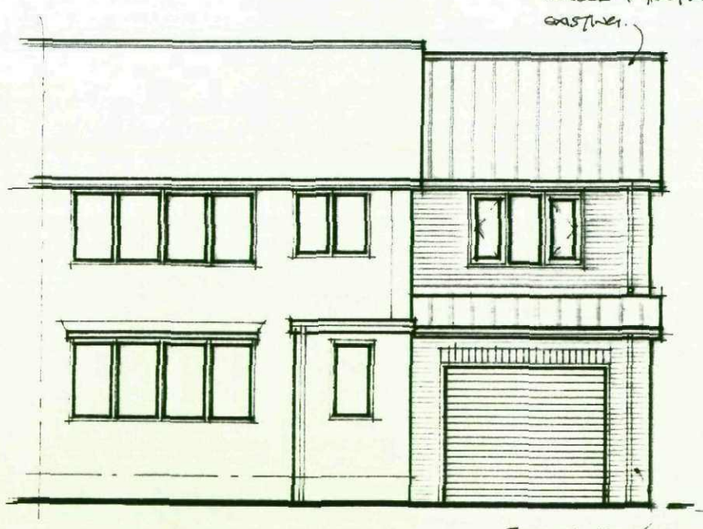

PROP. FRONT ELEVATION



PROP. REAR ELEVATION

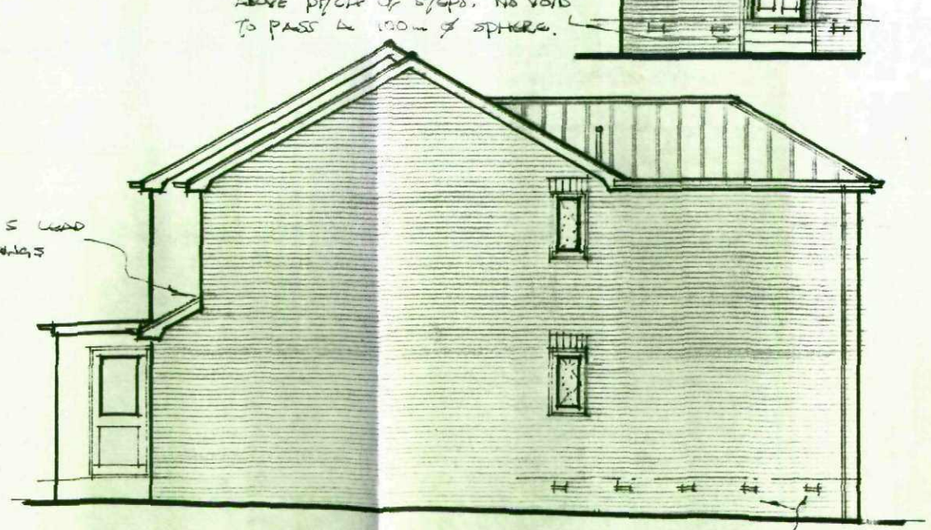

PROP. SIDE ELEVATIONS