


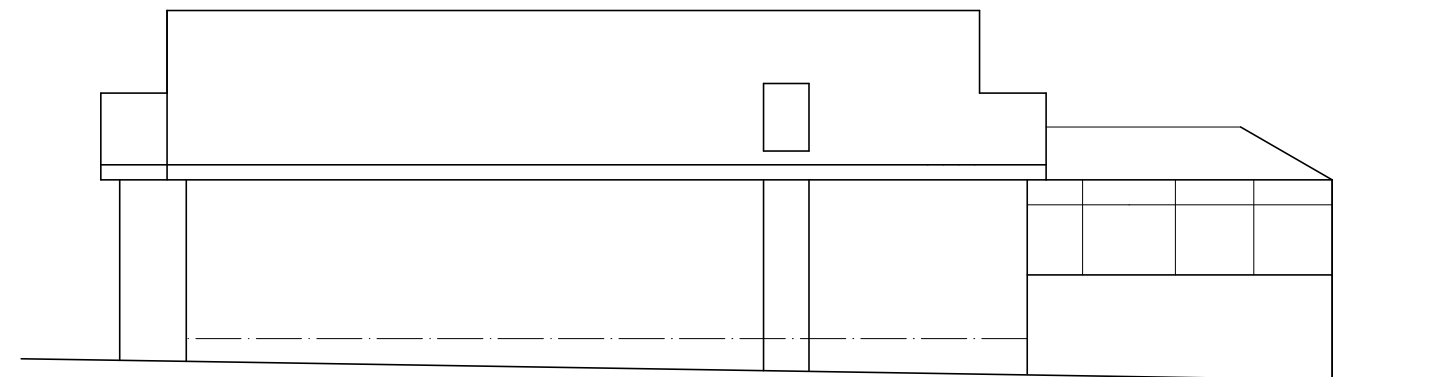


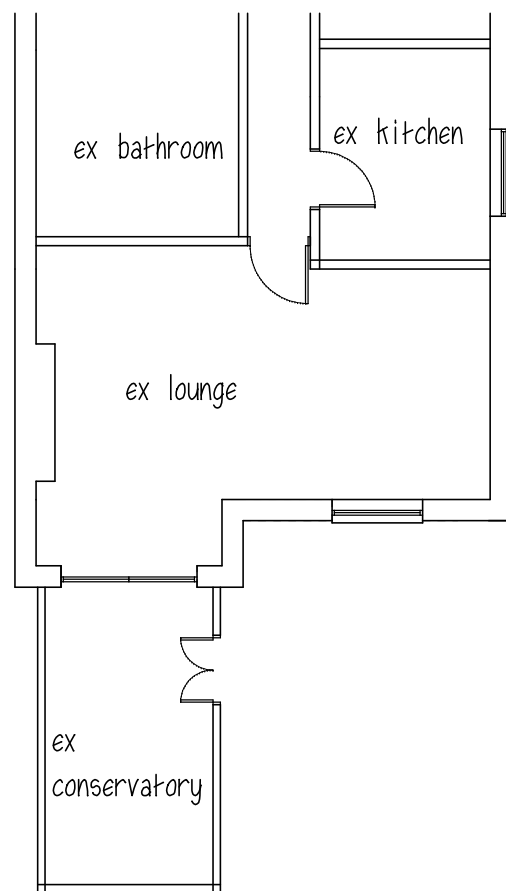

SIDE ELEVATION

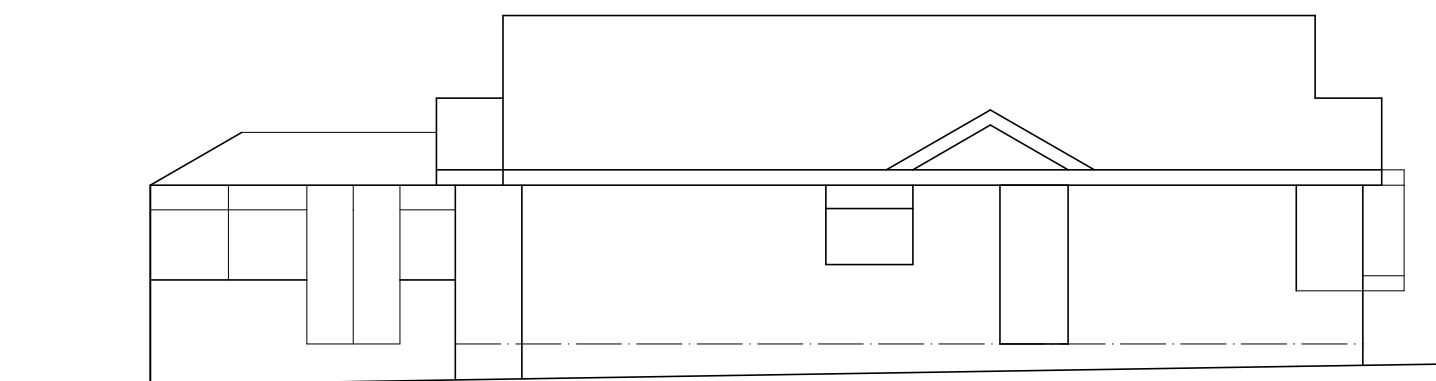

SIDE ELEVATION

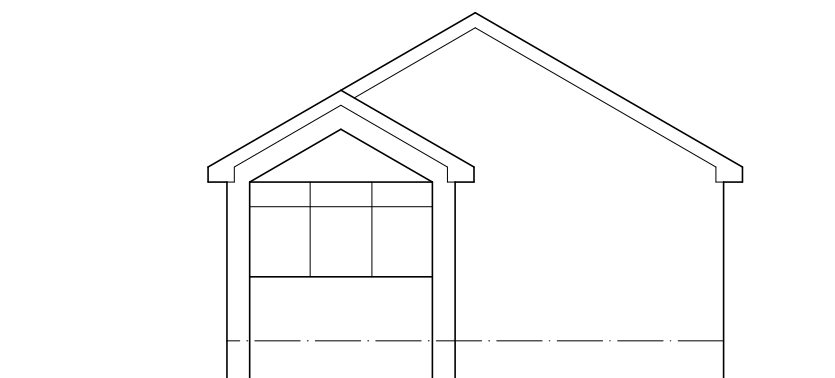

REAR ELEVATION

Mr & Mrs S PARTON

PROPOSED REAR EXTENSION

7 SOUTH CROFT

SHAFTON

BARNSELY S72 8QL

EXISTING PLAN & ELEVATIONS

1:100@A3 APRIL 24

Peter Thompson


"Linwood"

Barnsley Road

Dodworth

Barnsley S75 3JR

e-mail peter-thompson@hotmail.co.uk

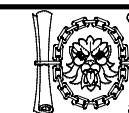

M.C.I.A.T.

t&f. 01226 201391

m. 07973251730