


LOCATION MAP SCALE 1:1250@A4

350 SHEFFIELD ROAD, BIRDWELL, BARNESLEY, SOUTH YORKSHIRE, S70 5TU

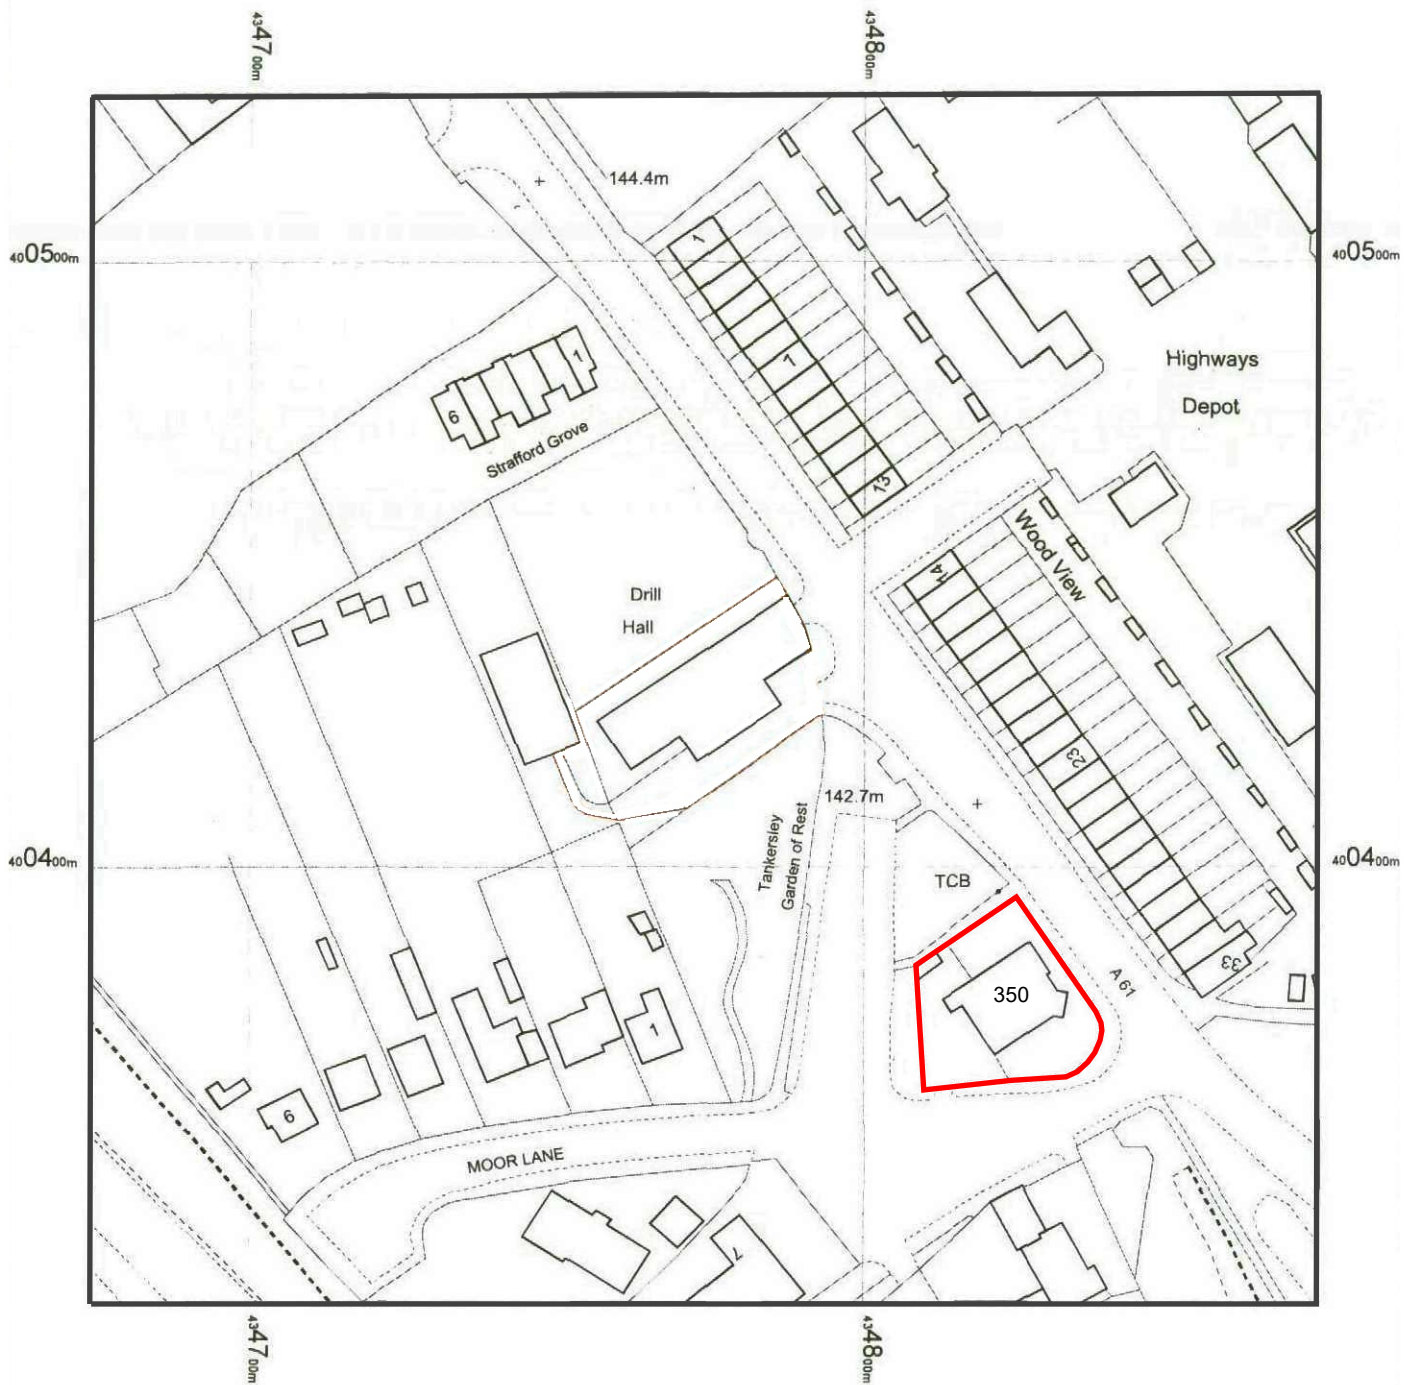

OS Mastermap

maps.blackwell.co.uk

1:1250 scale print at A4, Centre: 434774 E, 400428 N

©Crown Copyright. Licence no. 100041040

