

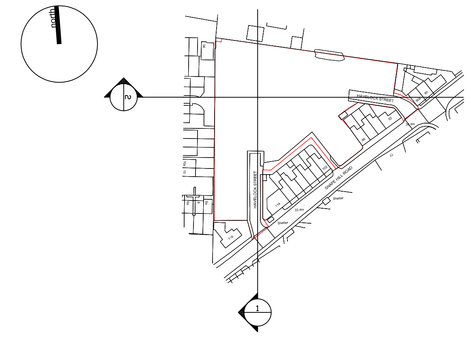


Location Plan (Not to scale)

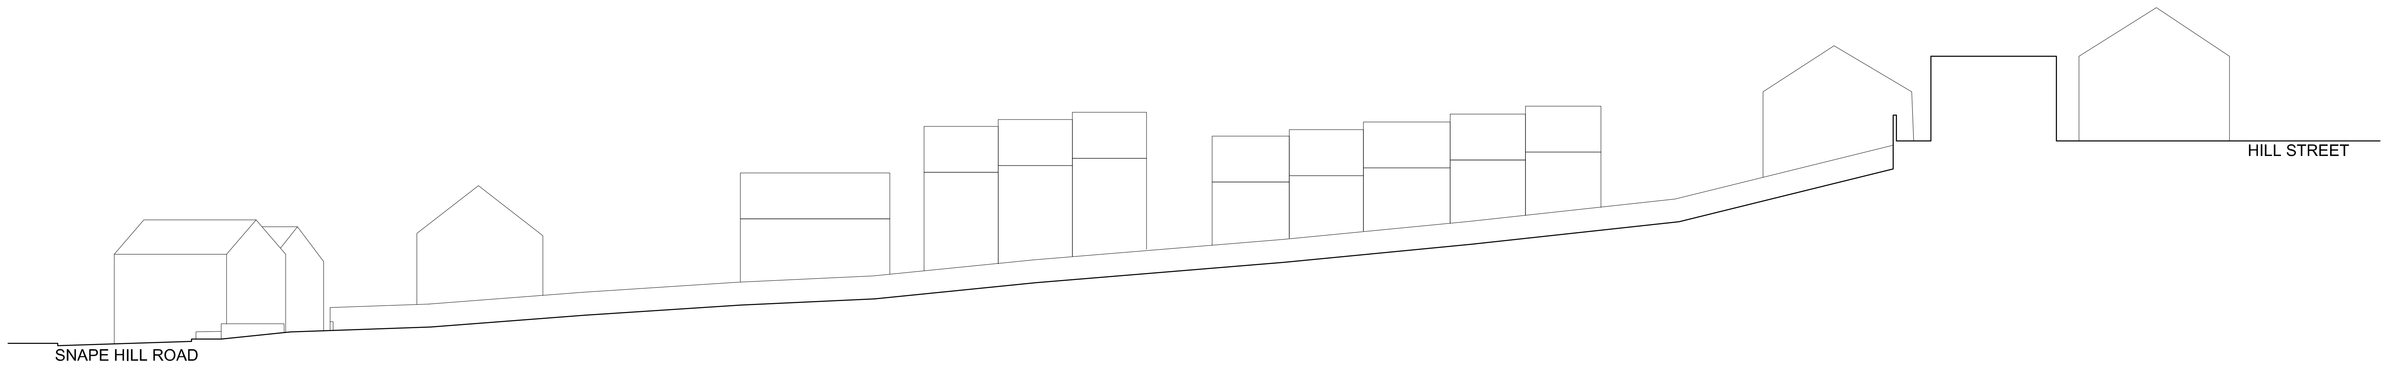

Sectional elevation as existing 1 - North-South

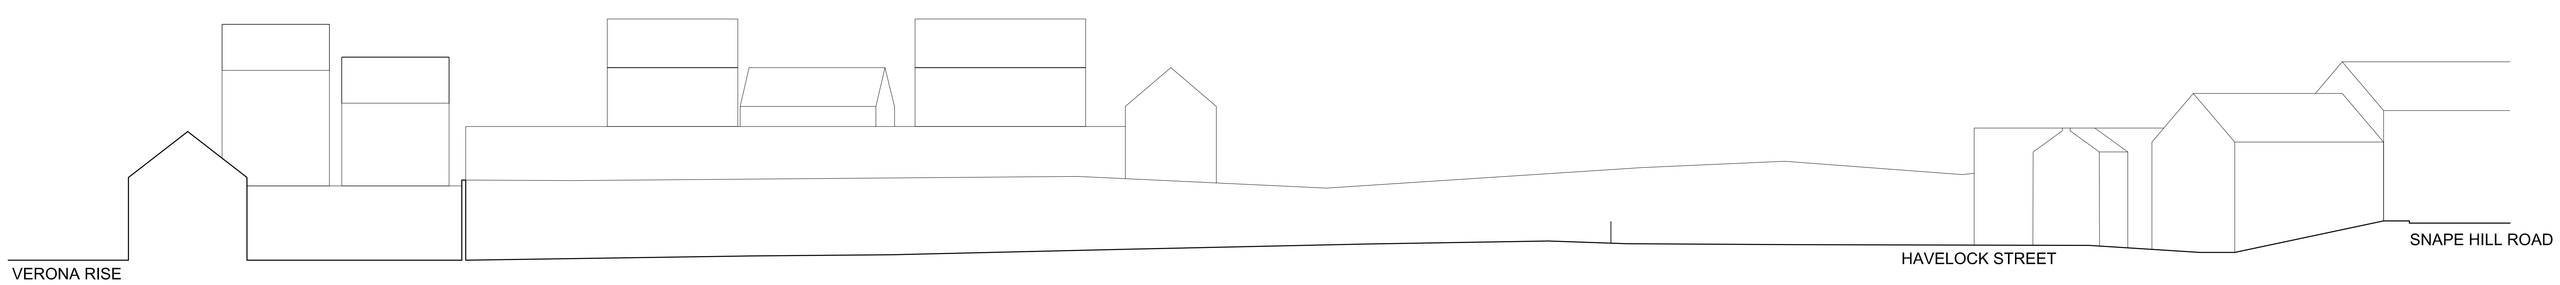

Sectional elevation as existing 2 - West-East

Atkinson
CONSTRUCTION GROUP

Robin Ashley Architects
Hawk Works,
105 Mary Street,
Sheffield, S1 4RT.
t: 0114 258 7450 f: 0114 258 6379
e: content@raarchitects.co.uk
www.raarchitects.co.uk

project:	Snape Hill Road, Darfield
client:	D.J. Atkinson Construction Ltd.
drawing:	Sectional elevations as existing
drawing number:	14-041-02
revision:	A [06-10-15]
date:	June 15
scale:	1:200
original size:	A0
issue:	Approval
drawn:	SAF
checked:	DJU

this drawing may be scaled only for the purposes of planning approval
check all dimensions on site + refer all queries prior to carrying out work
this drawing is to be used only for the purposes for which it is issued
© **robin ashley architects LLP**
registered in england + wales, number OC310 421