


Location Plan

Site Address: Rightcast Ltd, Unit 2, Junction 38 Business Park, Huddersfield Road, Darton, Barnsley, S75 5QQ

Date Produced: 30-Jun-2023

Scale: 1:1250 @A3

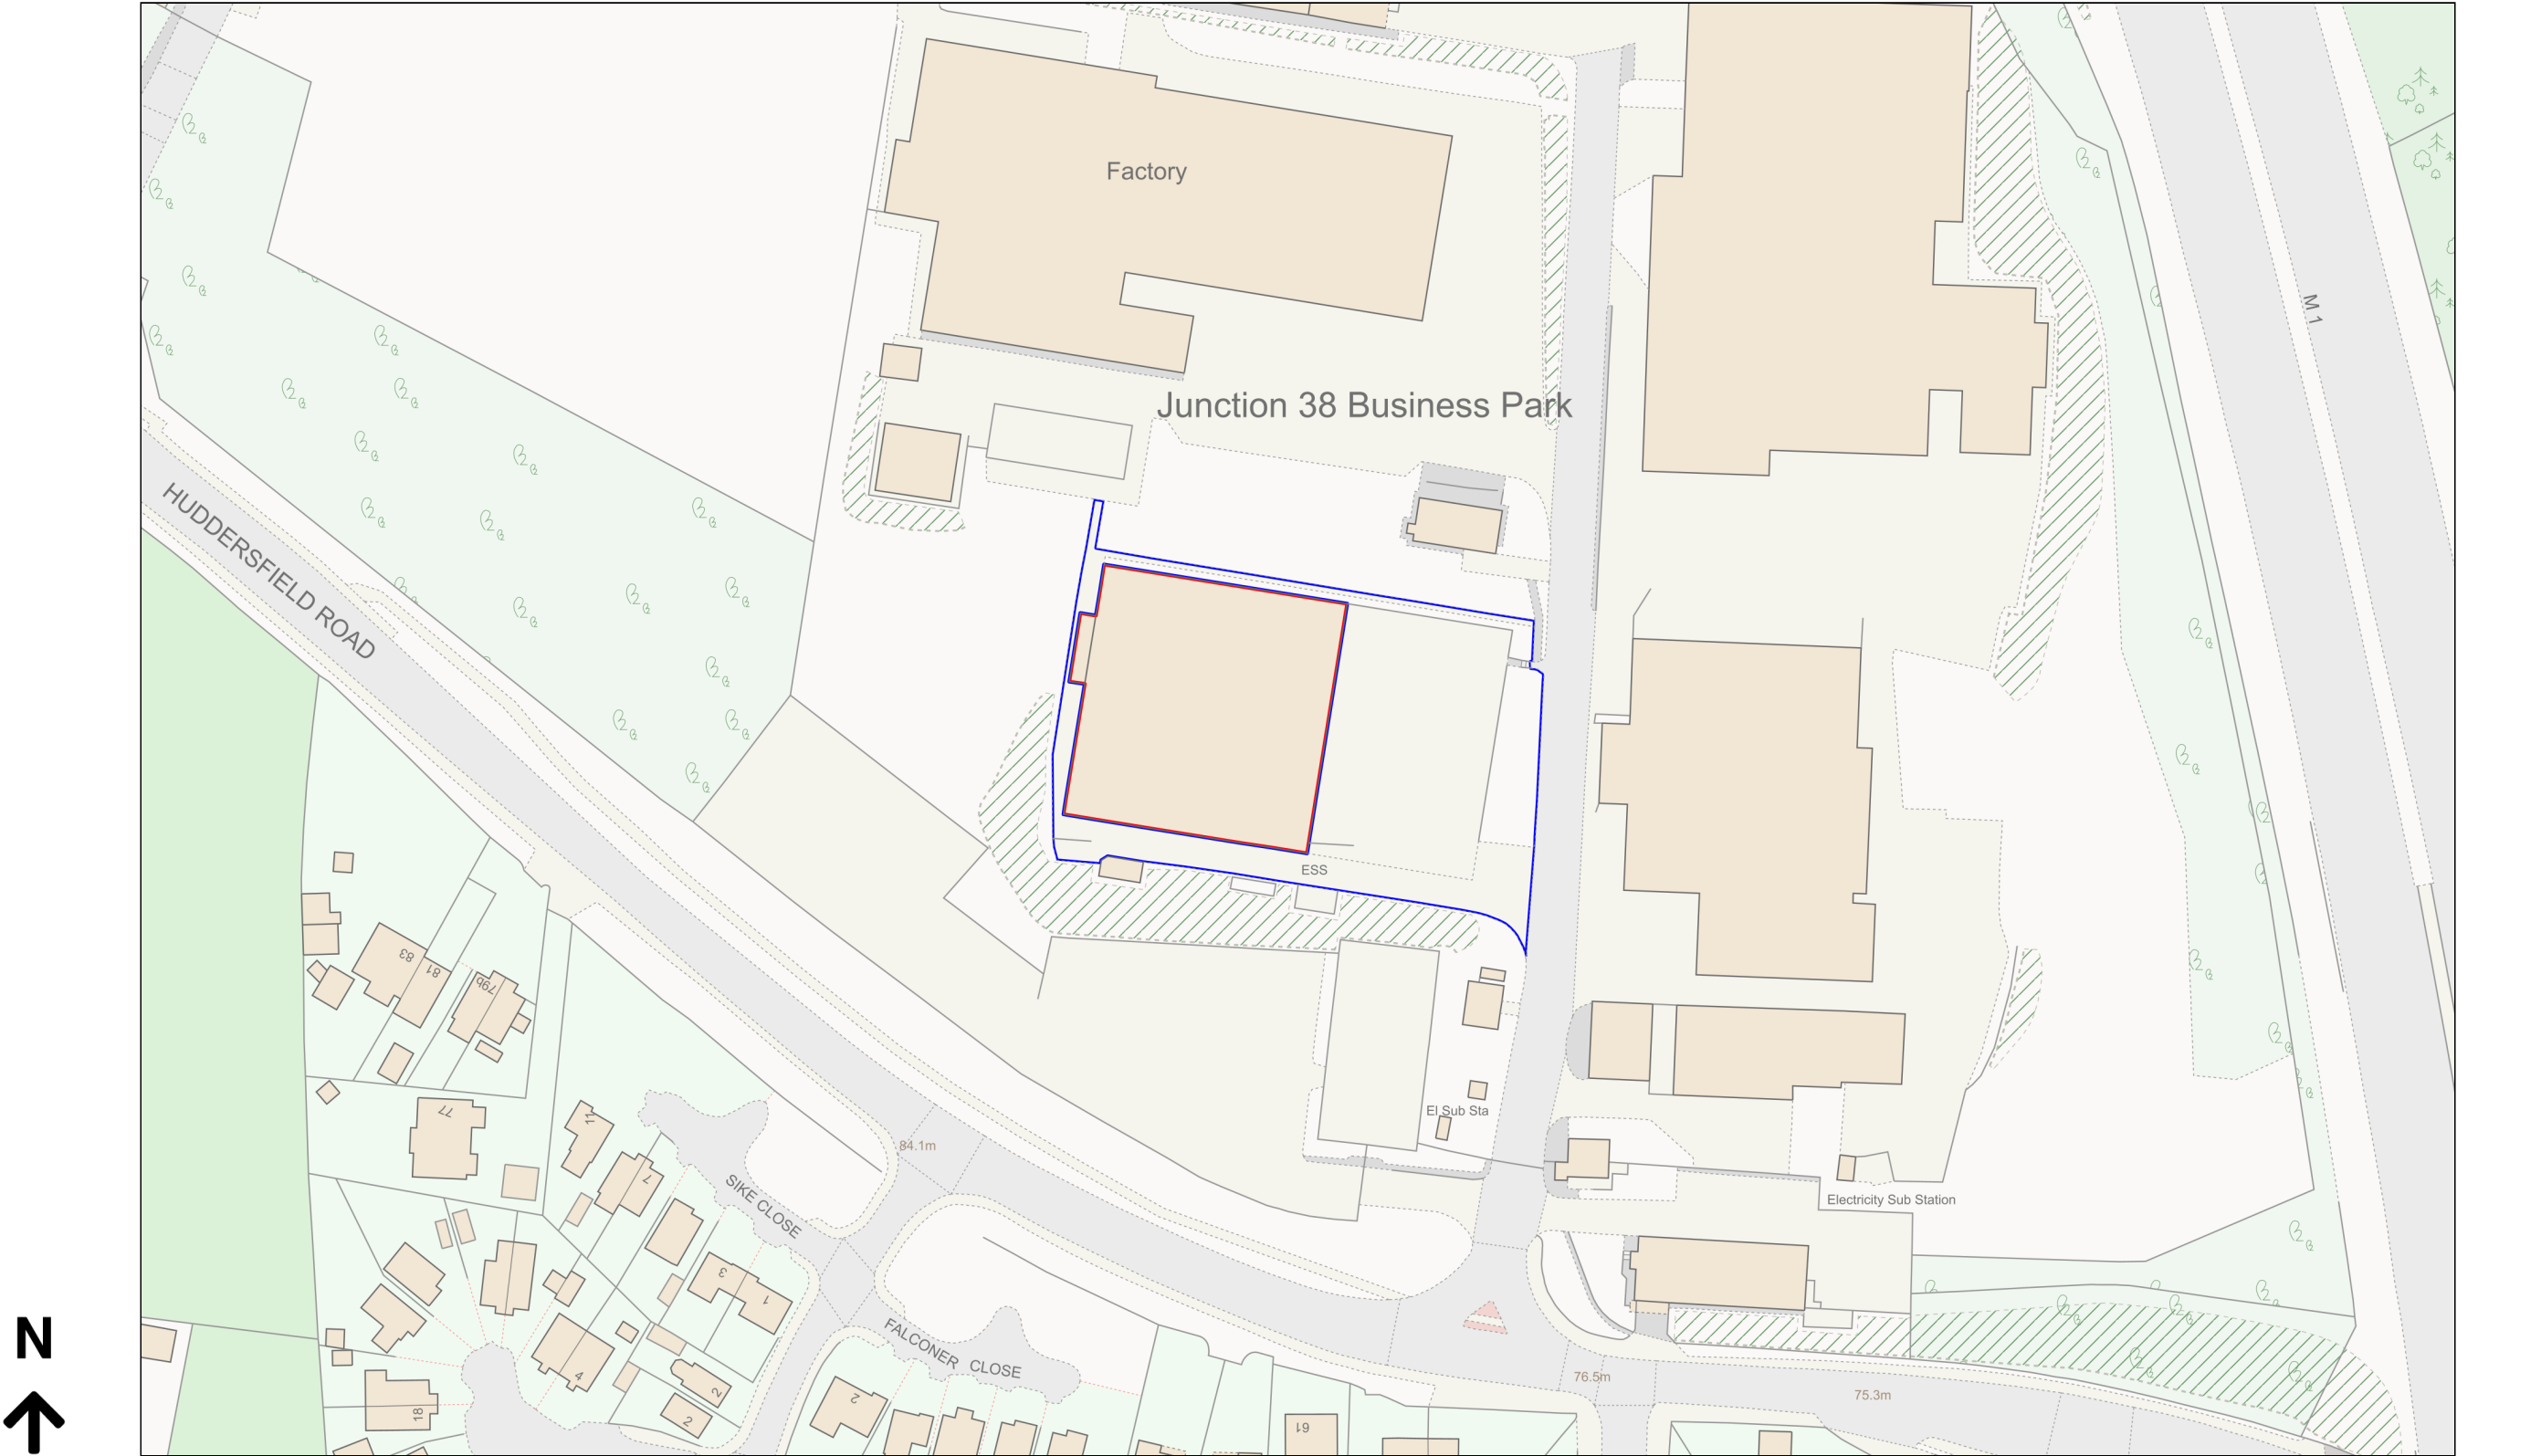

Planning Portal Reference: PP-12270863v1