

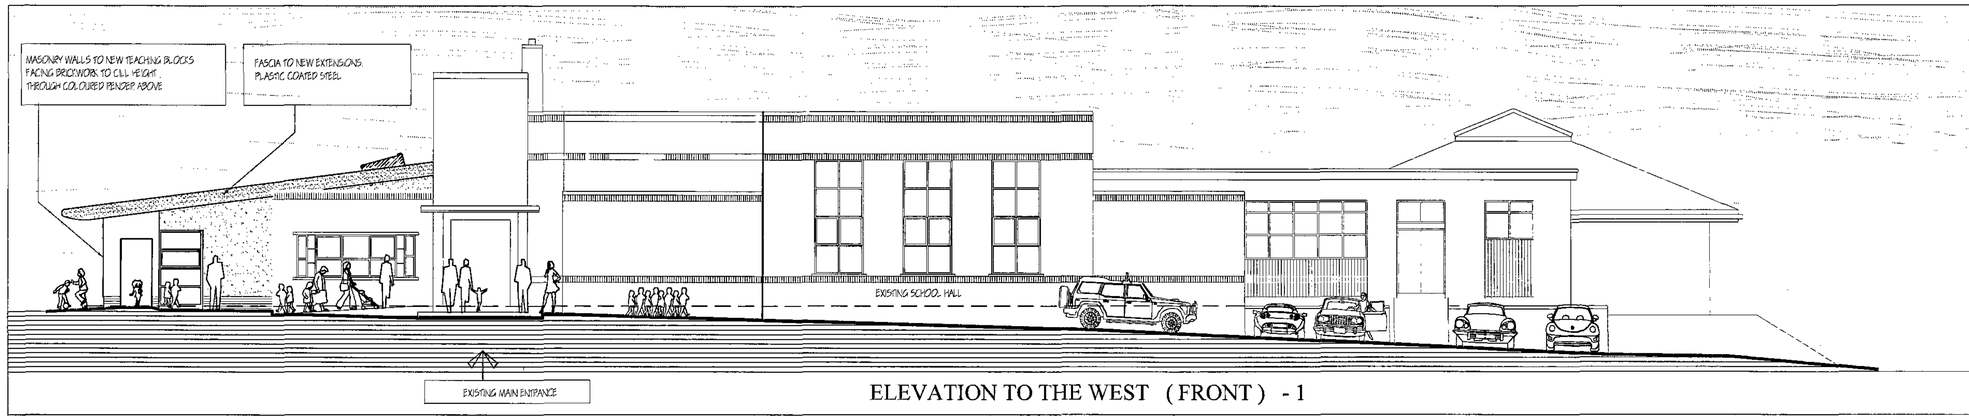



ELEVATION TO THE WEST (FRONT) - 1

Location Plan

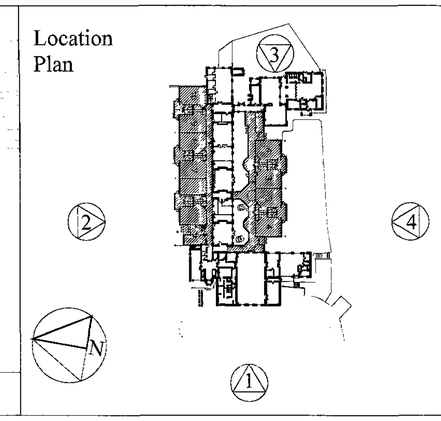


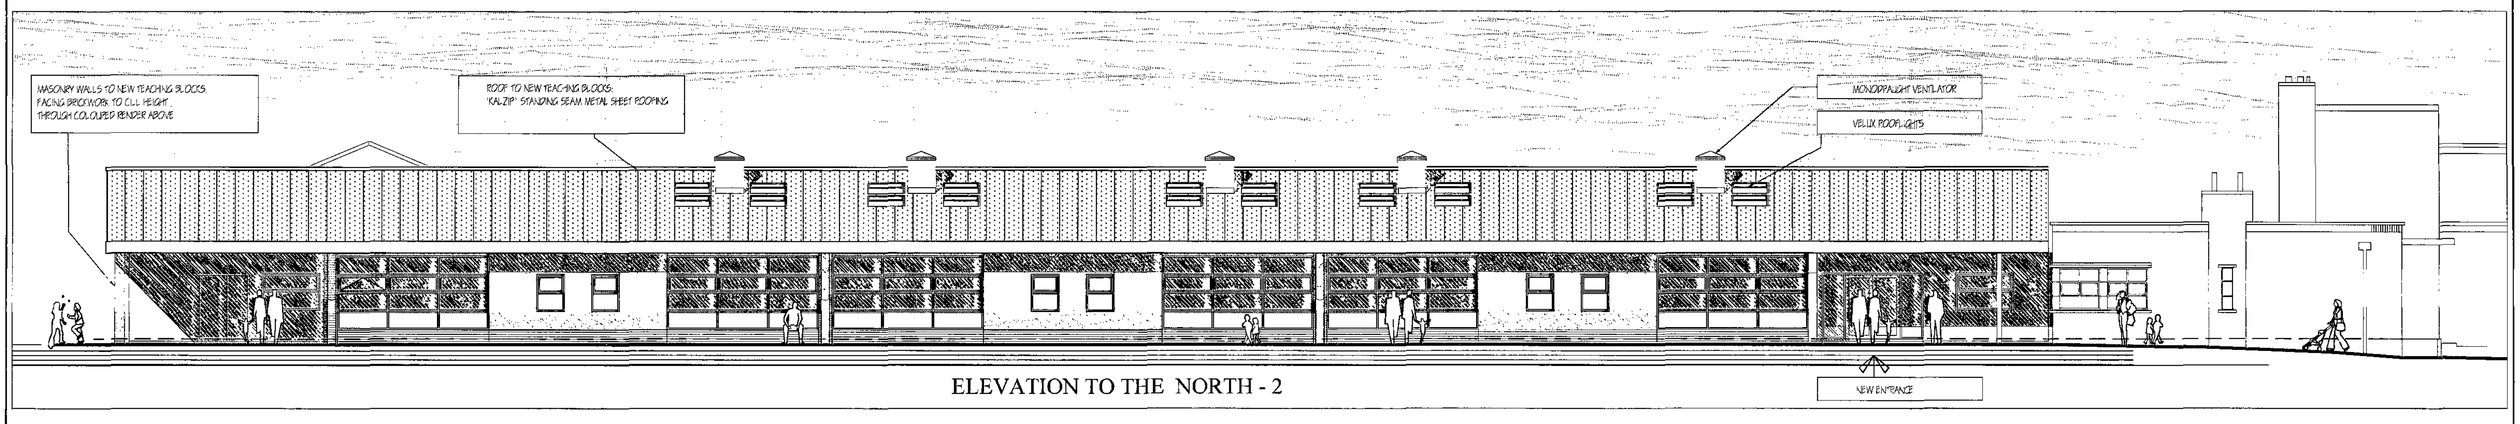

ELEVATION TO THE NORTH - 2

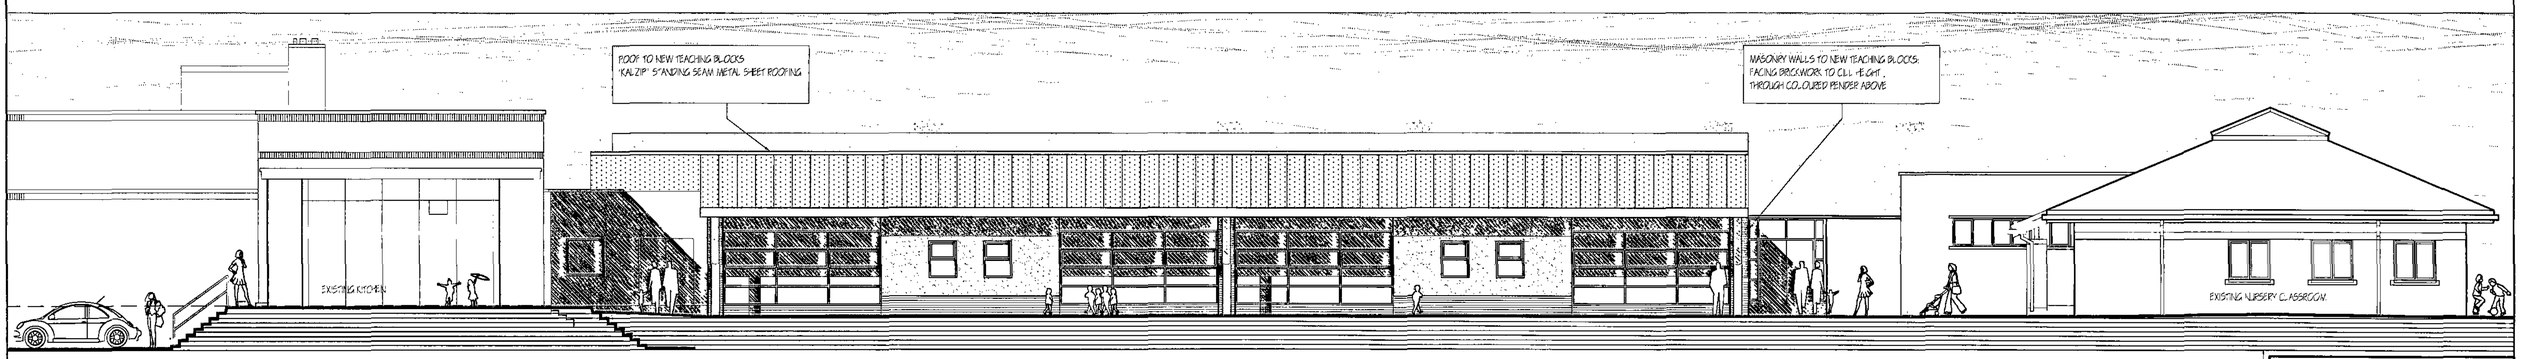

ELEVATION TO THE SOUTH - 4

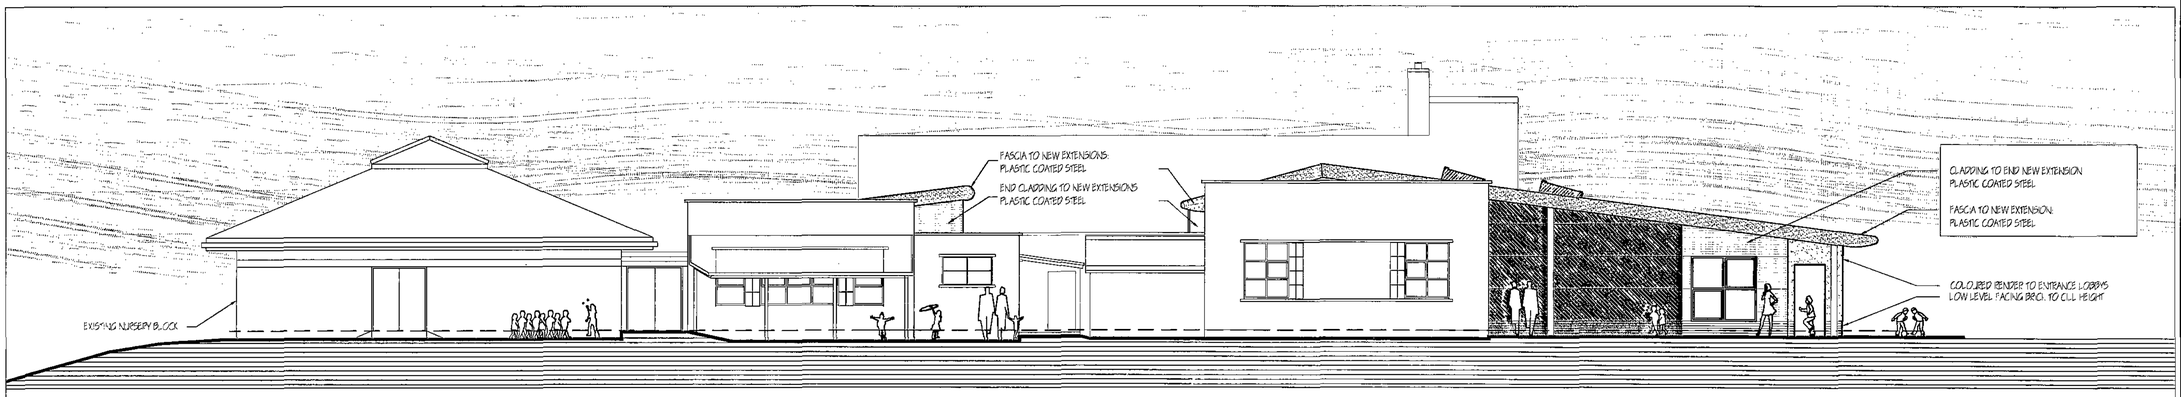

ELEVATION TO THE EAST - 3

BARNSLEY
Metropolitan Borough Council

Property & Procurement
K.S.Hilton FRICS
Assistant Executive Director
Springfield House, Springfield St
Barnsley S70 6HH
Tel. 01226 770770
Fax. 01226 774399

PROJECT
WARD GREEN PRIMARY SCHOOL ADAPTATIONS AND ALTERATIONS

DRAWING
ELEVATIONS AS PROPOSED

Drawn		Revision
mg		


Scale	Date
1:100	DEC '08

Project Code	Drawing No.
ED 2059	AL (0) 07

C.A.D File Name


Layer State


Barnsley Metropolitan Borough Council
12 JAN 2009

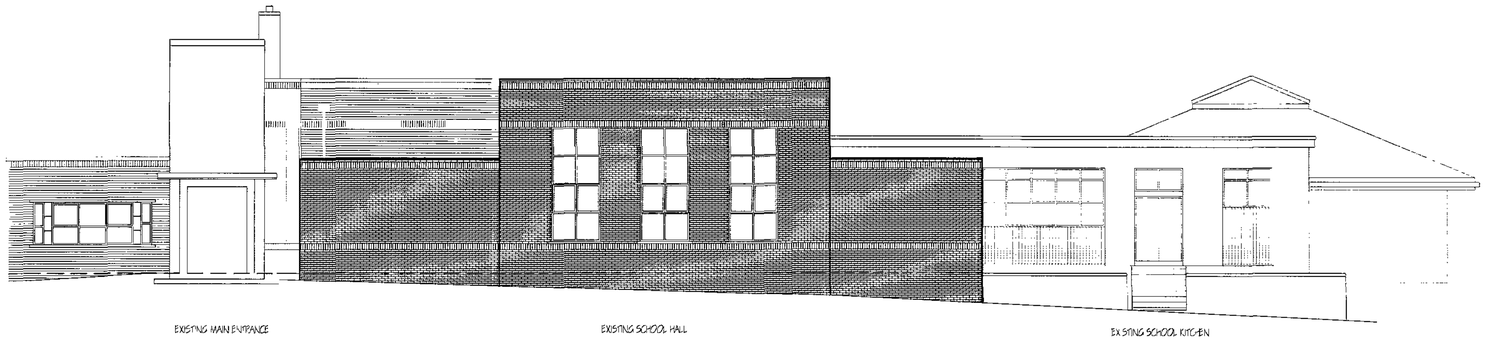


ELEVATION TO THE WEST - 1

Location Plan

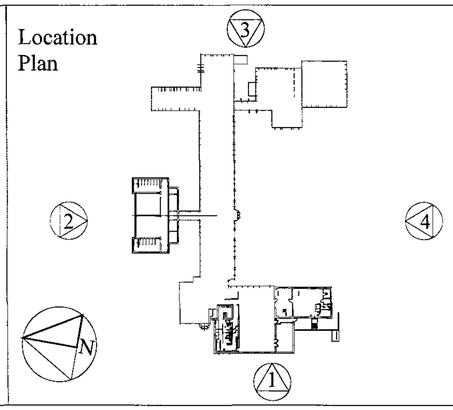


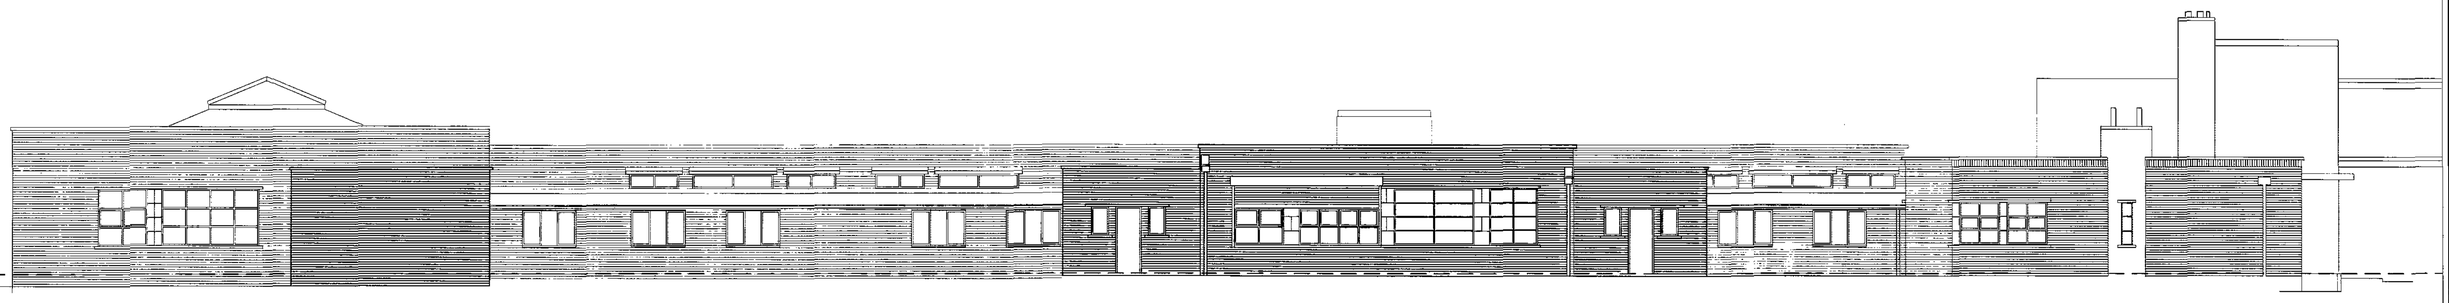

ELEVATION TO THE NORTH - 2

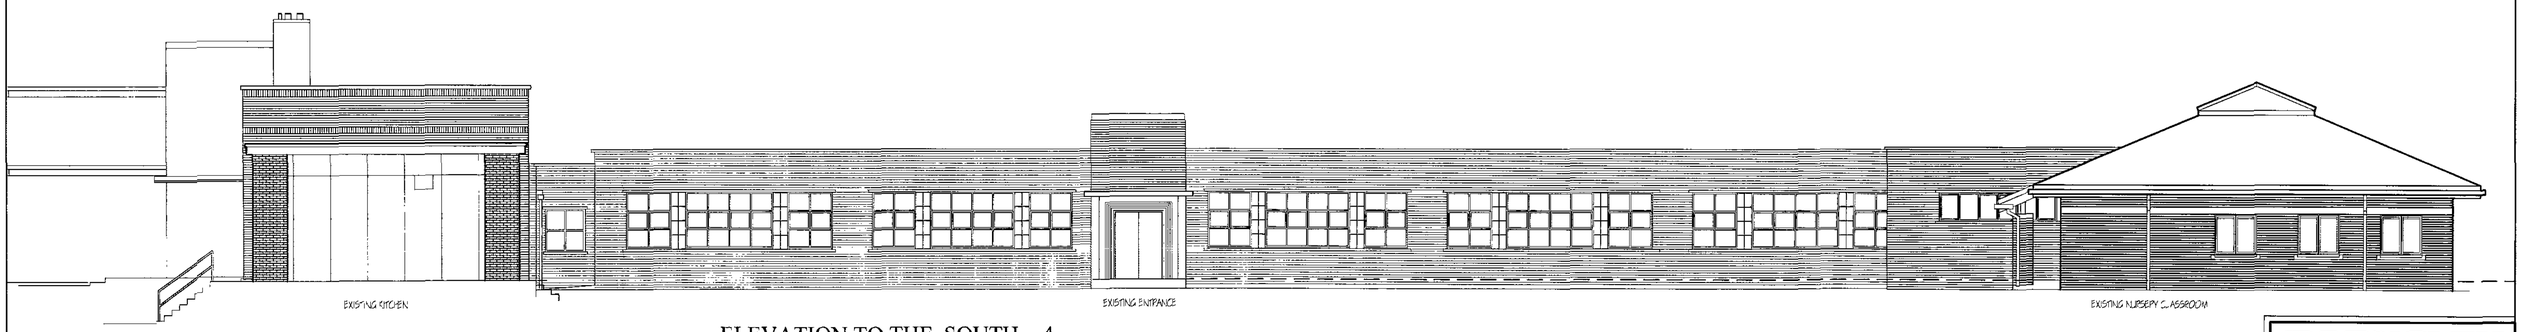

ELEVATION TO THE SOUTH - 4

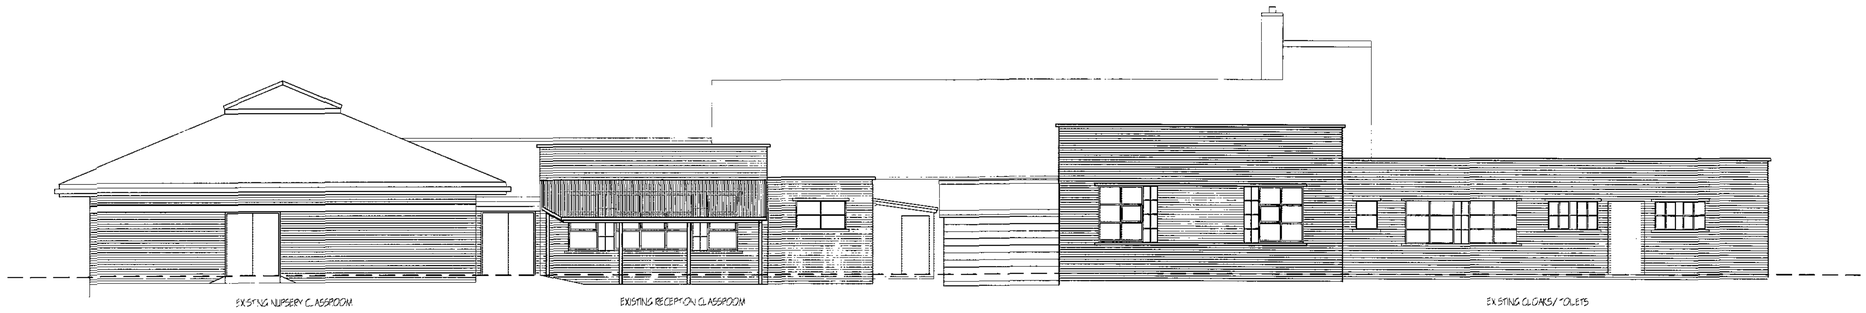

ELEVATION TO THE EAST - 3

Barnsley Metropolitan Borough Council
12 JAN 2009
Corporate Mail Room

BARNSLEY
Metropolitan Borough Council
Property & Procurement
K.S.Hilton FRICS
Assistant Executive Director
Springfield House, Springfield St
Barnsley S70 6HH
Tel. 01226 770770
Fax. 01226 774399

PROJECT
WARD GREEN PRIMARY SCHOOL ADAPTATIONS AND ALTERATIONS

DRAWING
ELEVATIONS AS EXISTING


Drawn		Revision
mg		

Scale	Date
1:100	NOV '08


Project Code	Drawing No.
ED 2059	AL (0) 06

C.A.D File Name

Layer State

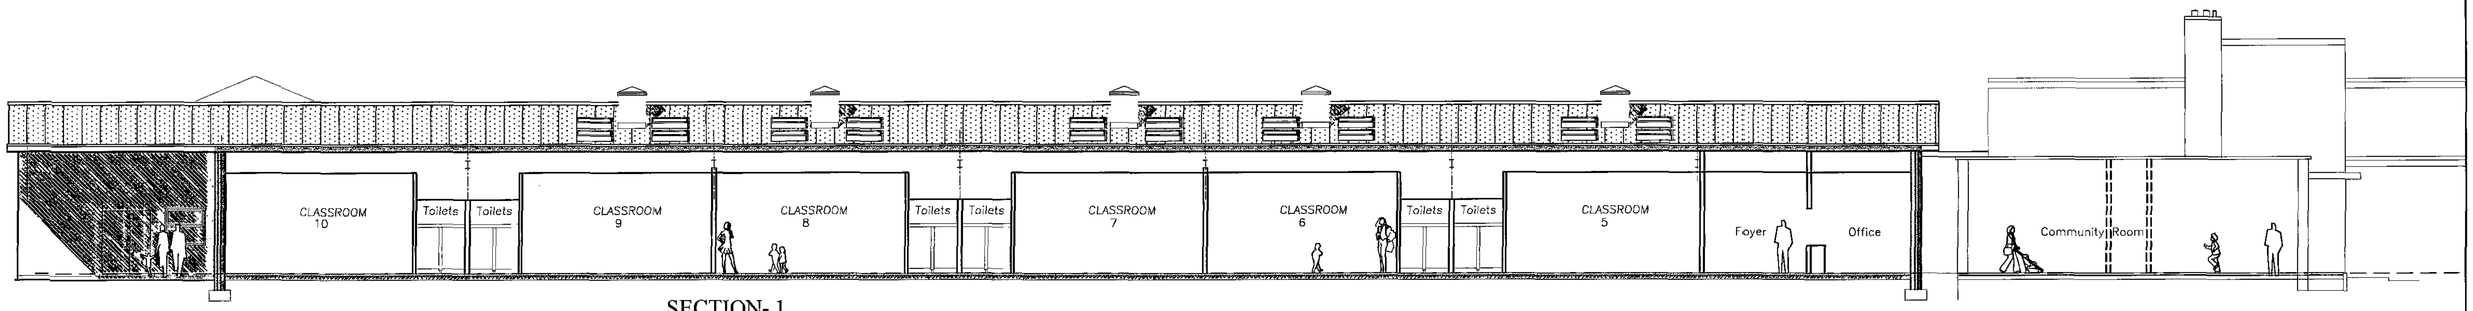



SECTION- 1

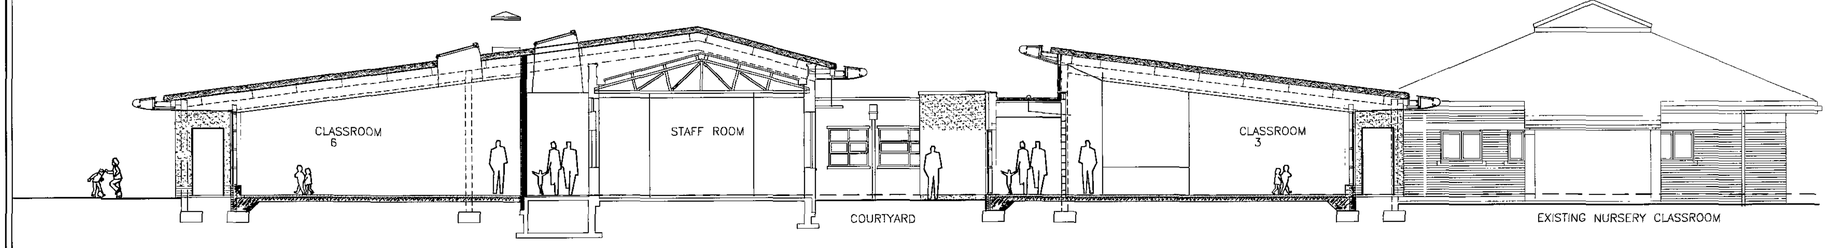


SECTION- 2

Location Plan

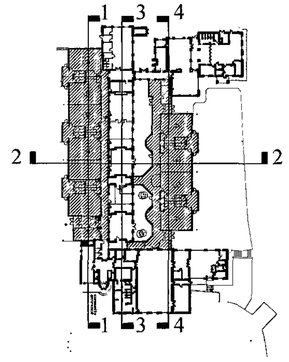

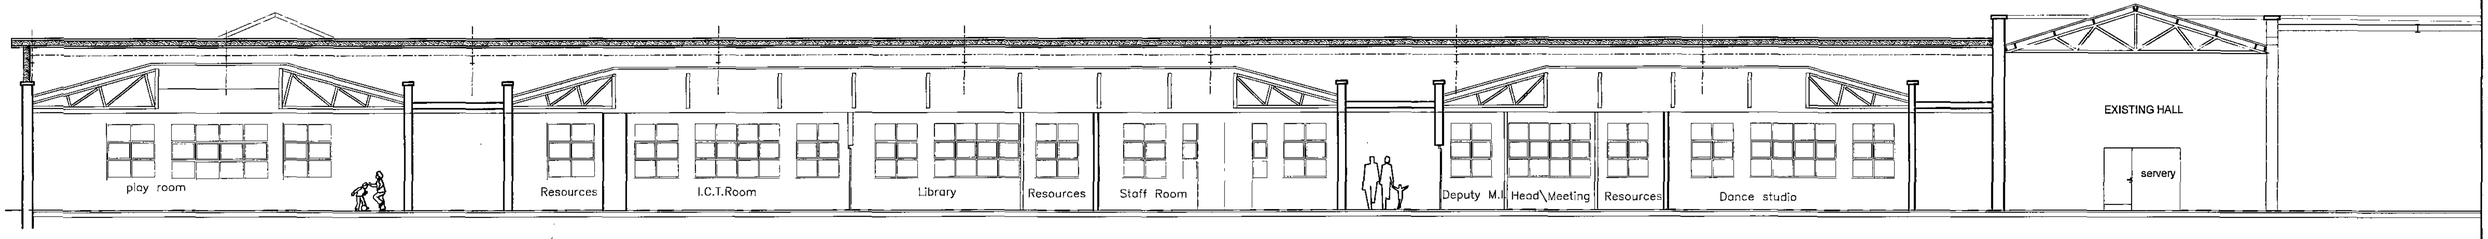

SECTION- 3

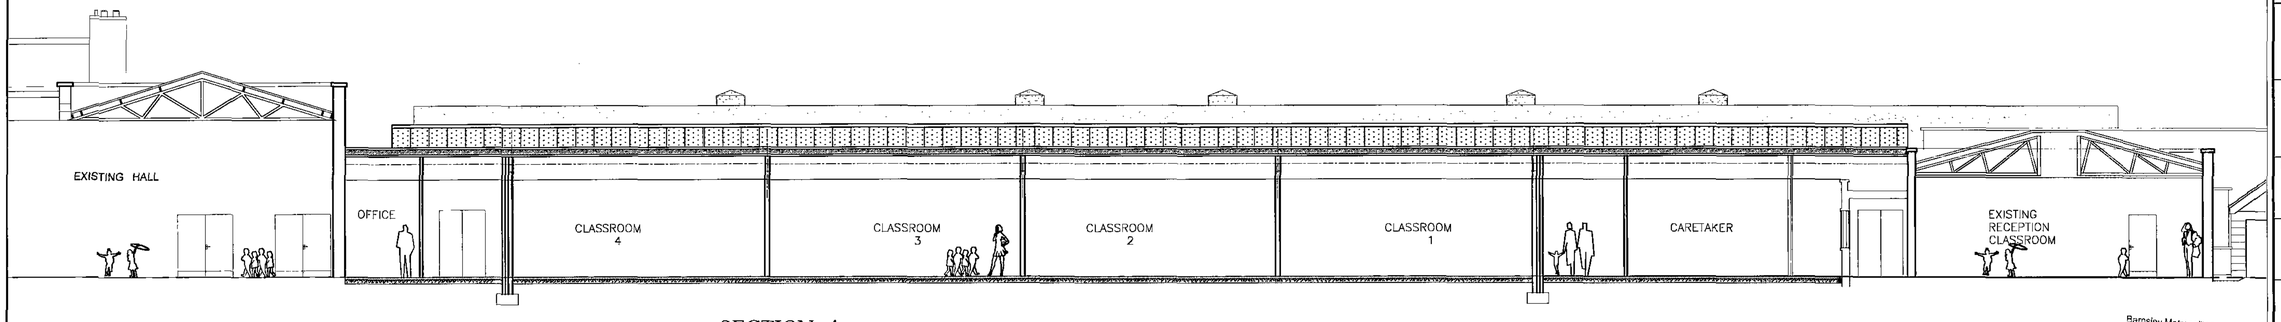

SECTION- 4

Barnsley Metropolitan Borough Council

12 JAN 2009

Planning Control Room

BARNSLEY
Metropolitan Borough Council

Property & Procurement
K.S.Hilton FRICS
Assistant Executive Director
Springfield House, Springfield St
Barnsley S70 6HH
Tel. 01226 770770
Fax. 01226 774399

PROJECT
WARD GREEN PRIMARY SCHOOL ADAPTATIONS AND ALTERATIONS

DRAWING
PROPOSED SECTIONS


Drawn		Revision
mg		

Scale	Date
1:100	DEC '08

Project Code	Drawing No.
ED 2059	AL (0) 05

C.A.D File Name

Layer State

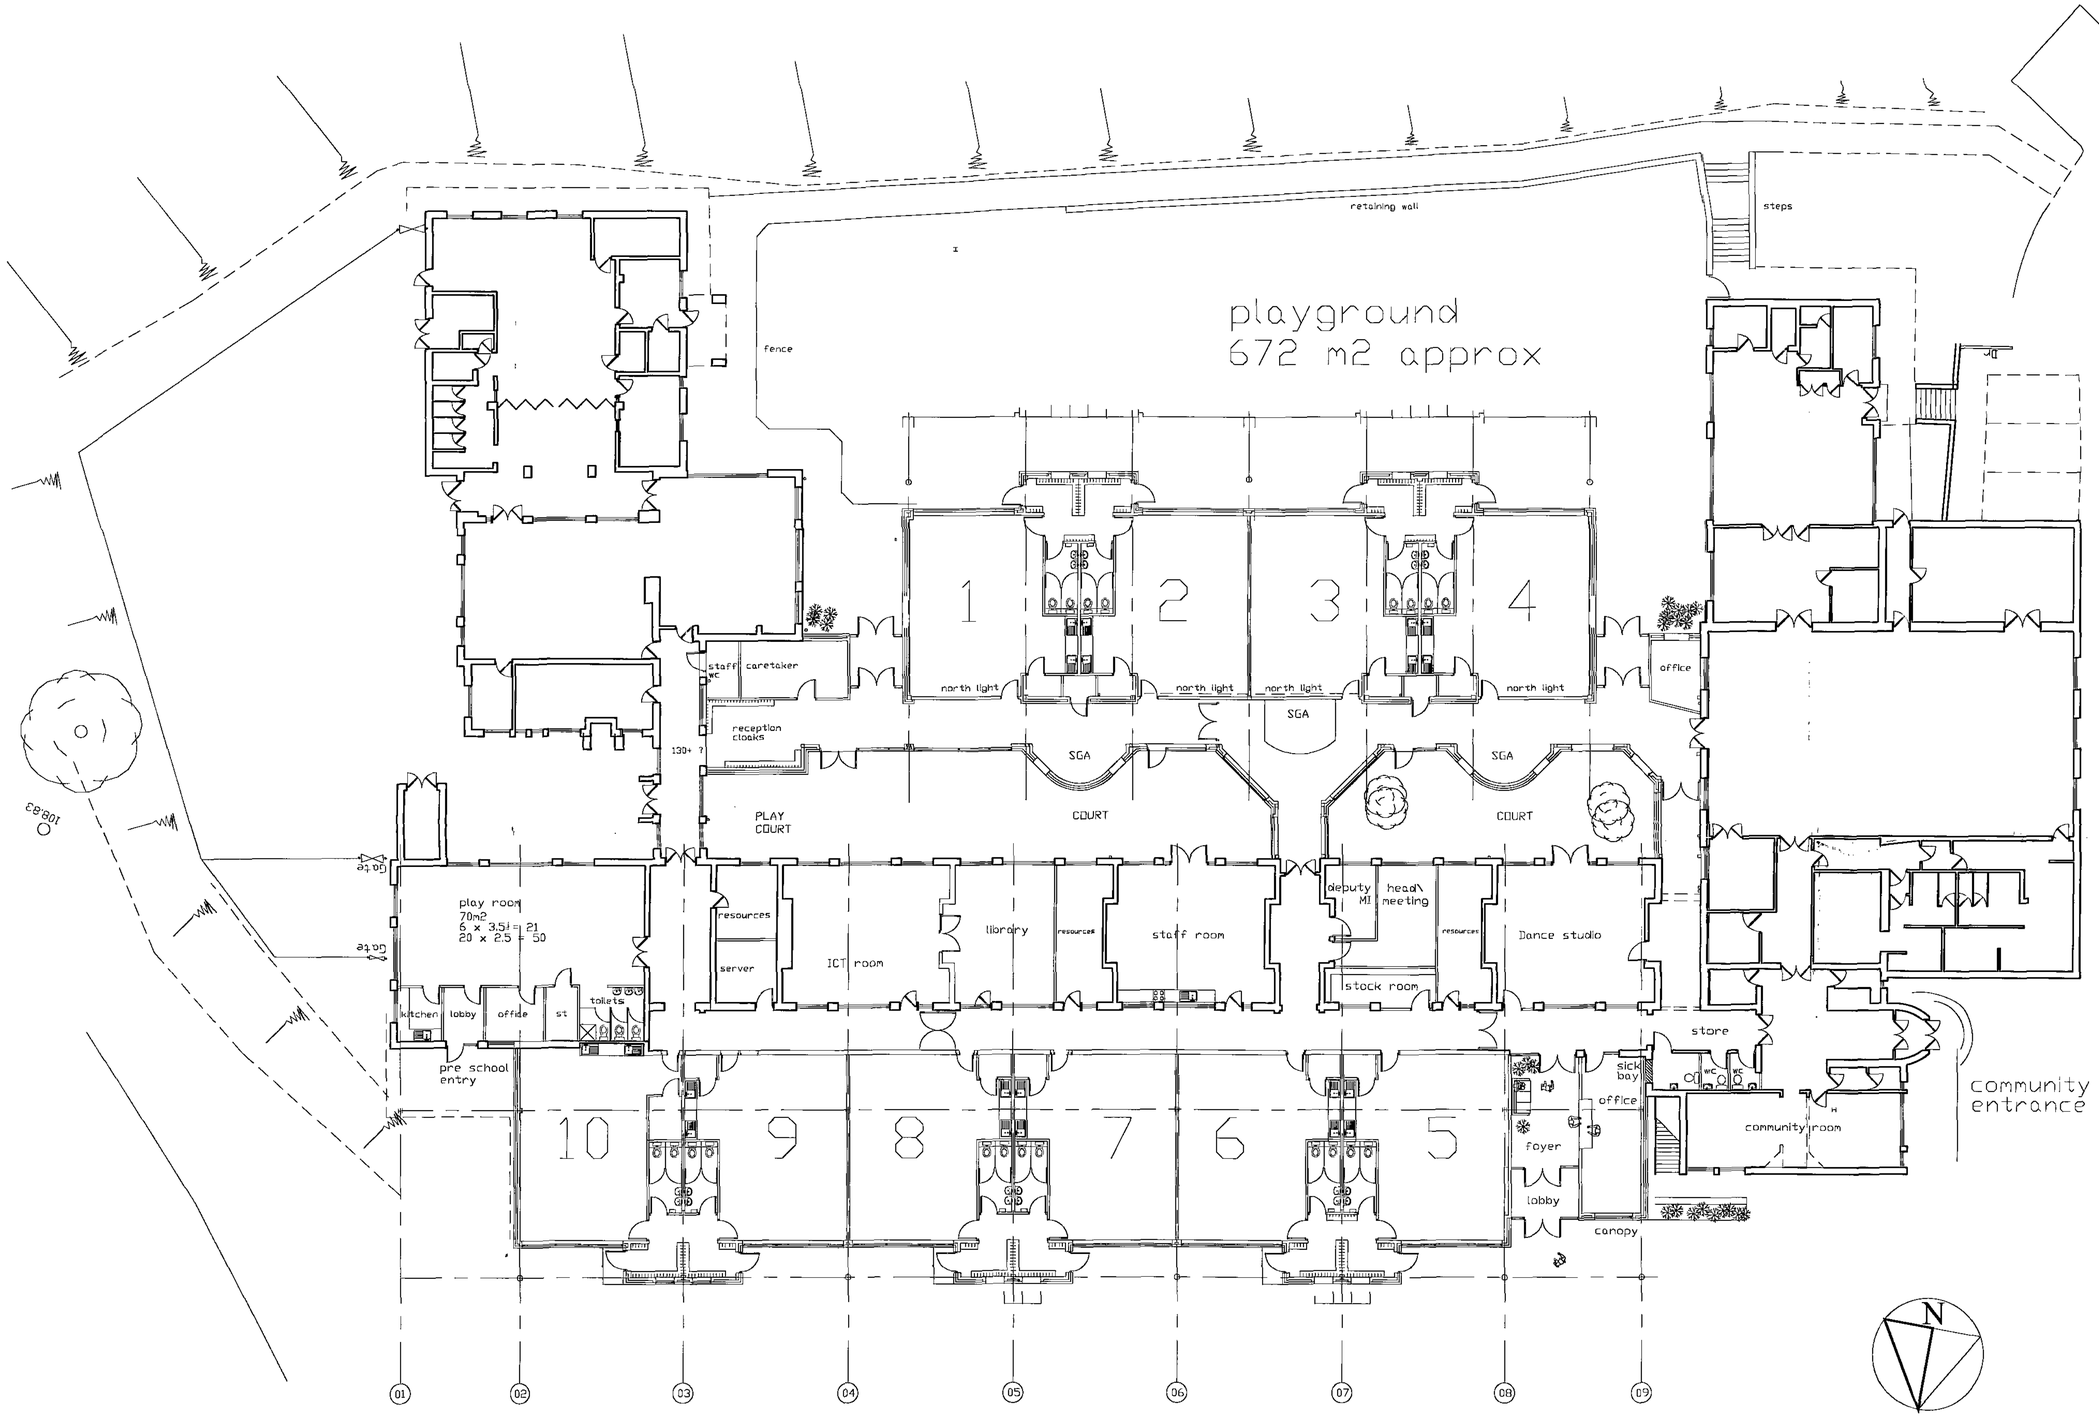

PLAN AS PROPOSED

Barnsley Metropolitan Borough Council
12 JAN 2009
Corporate Mail Room

BARNSLEY
Metropolitan Borough Council

Property & Procurement
K.S.Hilton FRICS
Assistant Executive Director
Springfield House, Springfield St
Barnsley S70 6HH
Tel. 01226 770770
Fax. 01226 774399

PROJECT
WARD GREEN PRIMARY SCHOOL ADAPTATIONS AND ALTERATIONS

DRAWING
PLAN AS PROPOSED


Drawn		Revision
mg		

Scale	Date
1:150	DEC '08

Project Code	Drawing No.
ED 2059	AL (0) 04

C.A.D File Name

Layer State

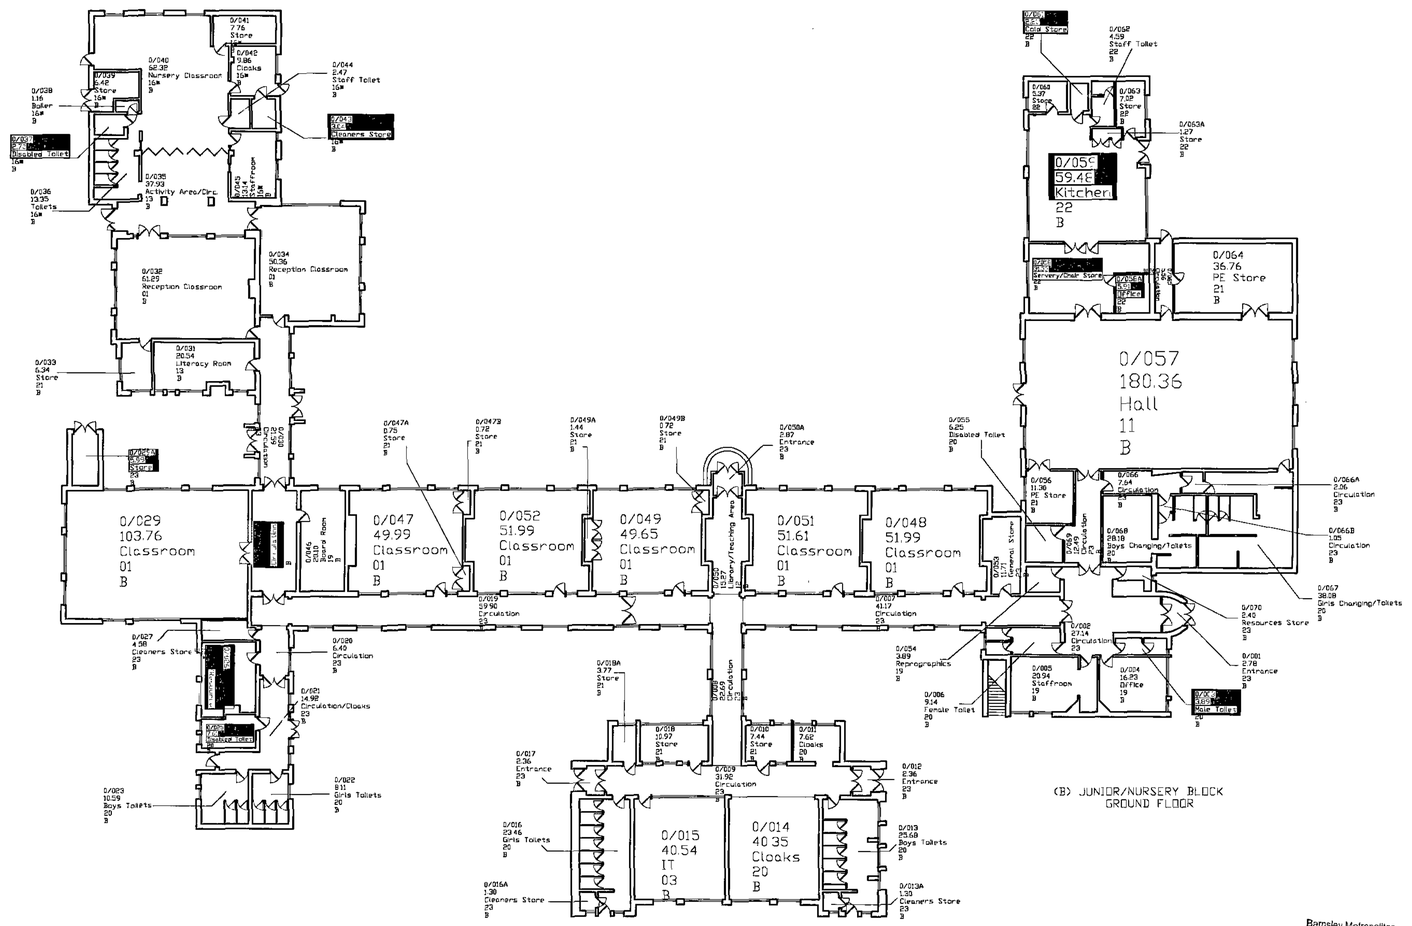

Barnsley Metropolitan Borough Council

12 5 2008

BARNSLEY
Metropolitan Borough Council

Property & Procurement
Keith S. Hilton, FRICS
Assistant Executive Director
Springfield House, Springfield St
Barnsley S70 6HH
Tel. 01226 774300
Fax. 01226 774399

PROJECT
EXTENSION AND ALTERATIONS
WARD GREEN PRIMARY
SCHOOL

DRAWING
EXISTING PLAN

Drawn		Revision

Scale	Date
1 = 200	SEPT 08
Project Code: ED 2059	Drawing No.: AL(0)02

C.A.D File Name
G:\DATAFILE\
Layer State

A1



Barnsley Metropolitan Borough Council

12 JAN 2010

Corporate Mail Room

BARNSLEY
Metropolitan Borough Council

Property & Procurement
Keith S. Hilton, FRICS
Assistant Executive Director
County Way
Barnsley S70 2DT
Tel. 01226 774300
Fax. 01226 774399

PROJECT
WARD GREEN
PRIMARY SCHOOL

DRAWING
SITE LOCATION PLAN

Drawn		Revision
HWA		

Scale	Date
1:1250	04/08

Project Code	Drawing No.
ED 2059	AL(0)01

C.A.D File Name

Layer State