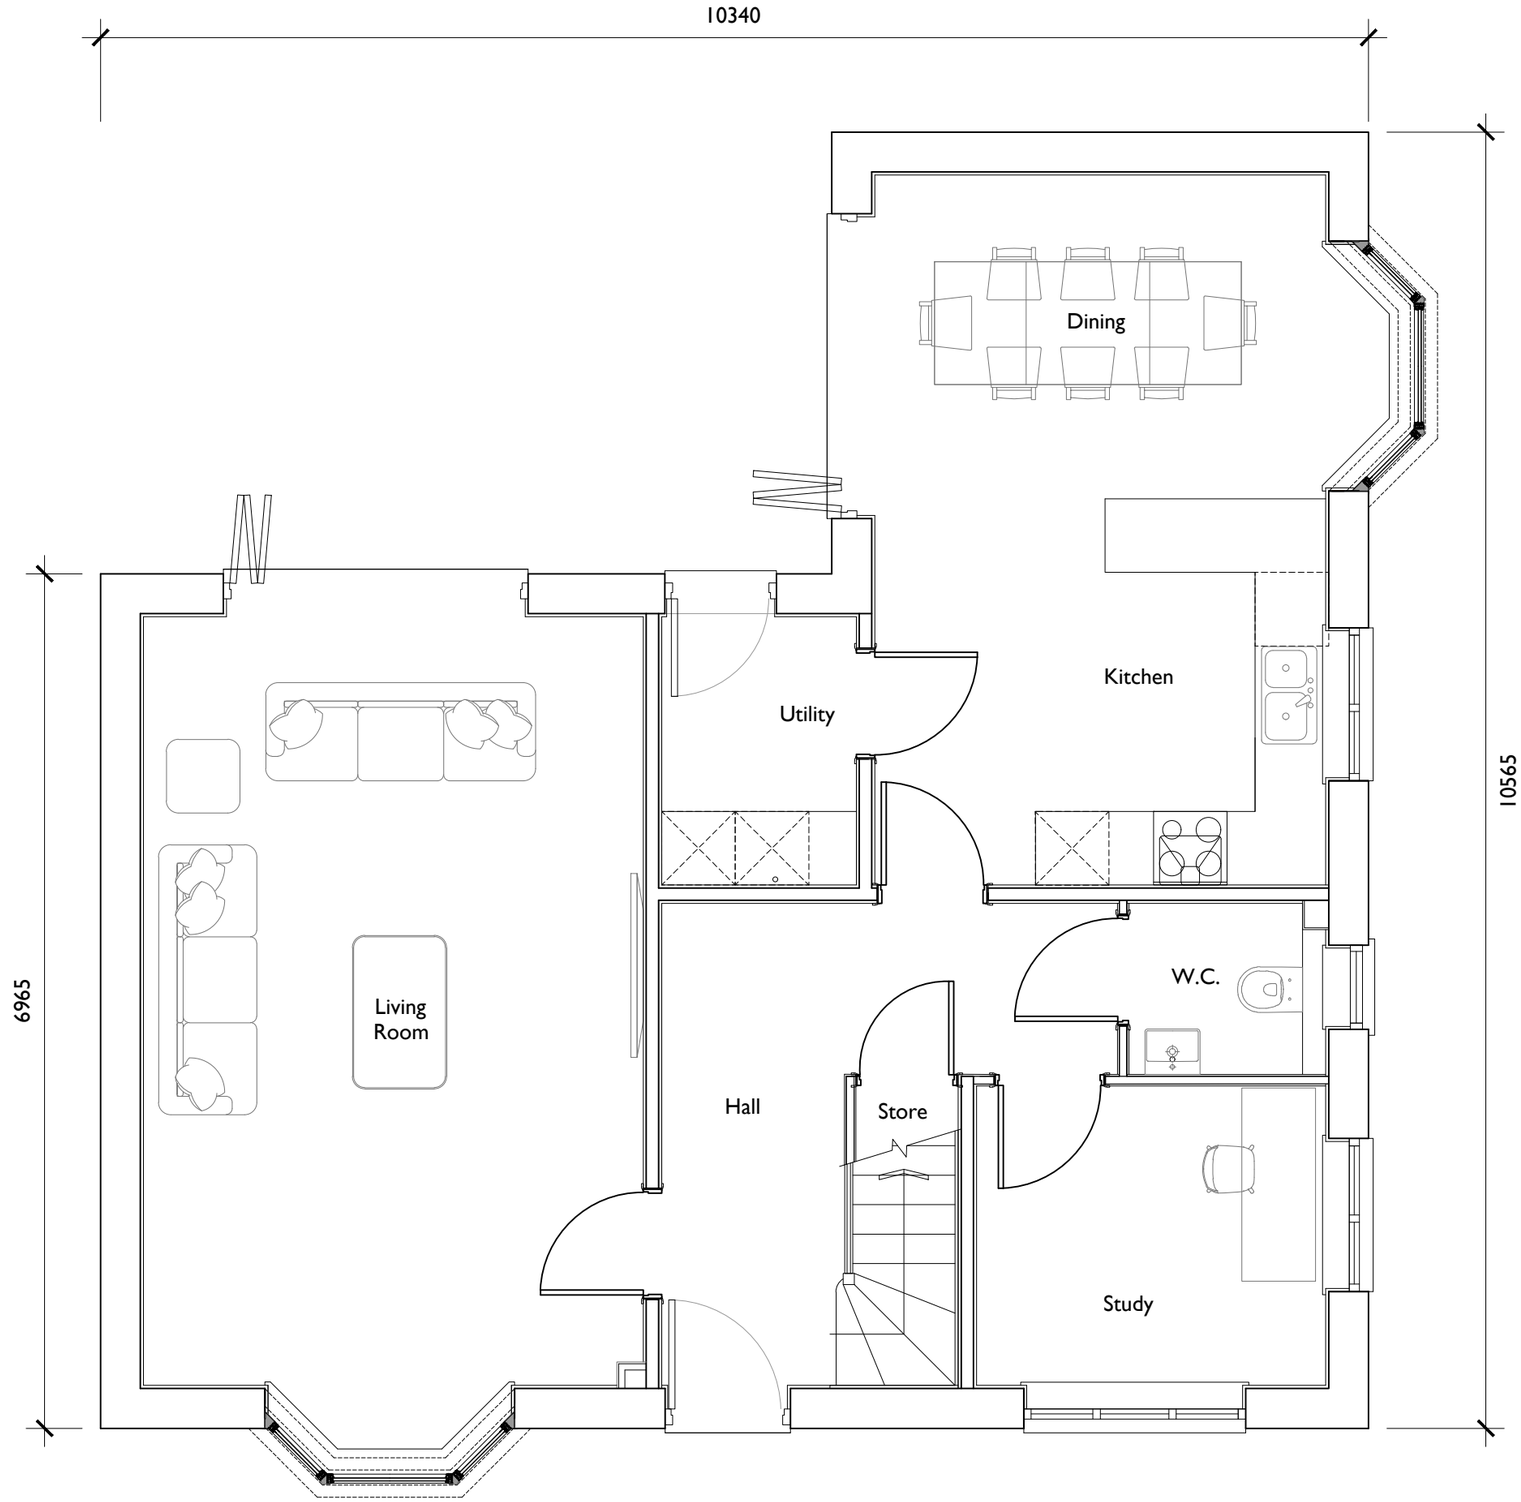

GROUND FLOOR

OP
PLOT 10, 12, 16

1:50

0 1m 2m 3m 4m 5m

Scale @ A3	1:50
Date	18/03/21
Drawn	JL
Checked	
Drawing No.	TS-N407.04
Rev.	

NEWETT HOMES

Thorpe Arch Grange
Walton Road
Thorp Arch
LS23 7BA

01937 543599
www.newetthomes.co.uk

House Type
N407

Drawing Title
Ground Floor Plan

Site
Thurlstone

Date	Description	Rev