




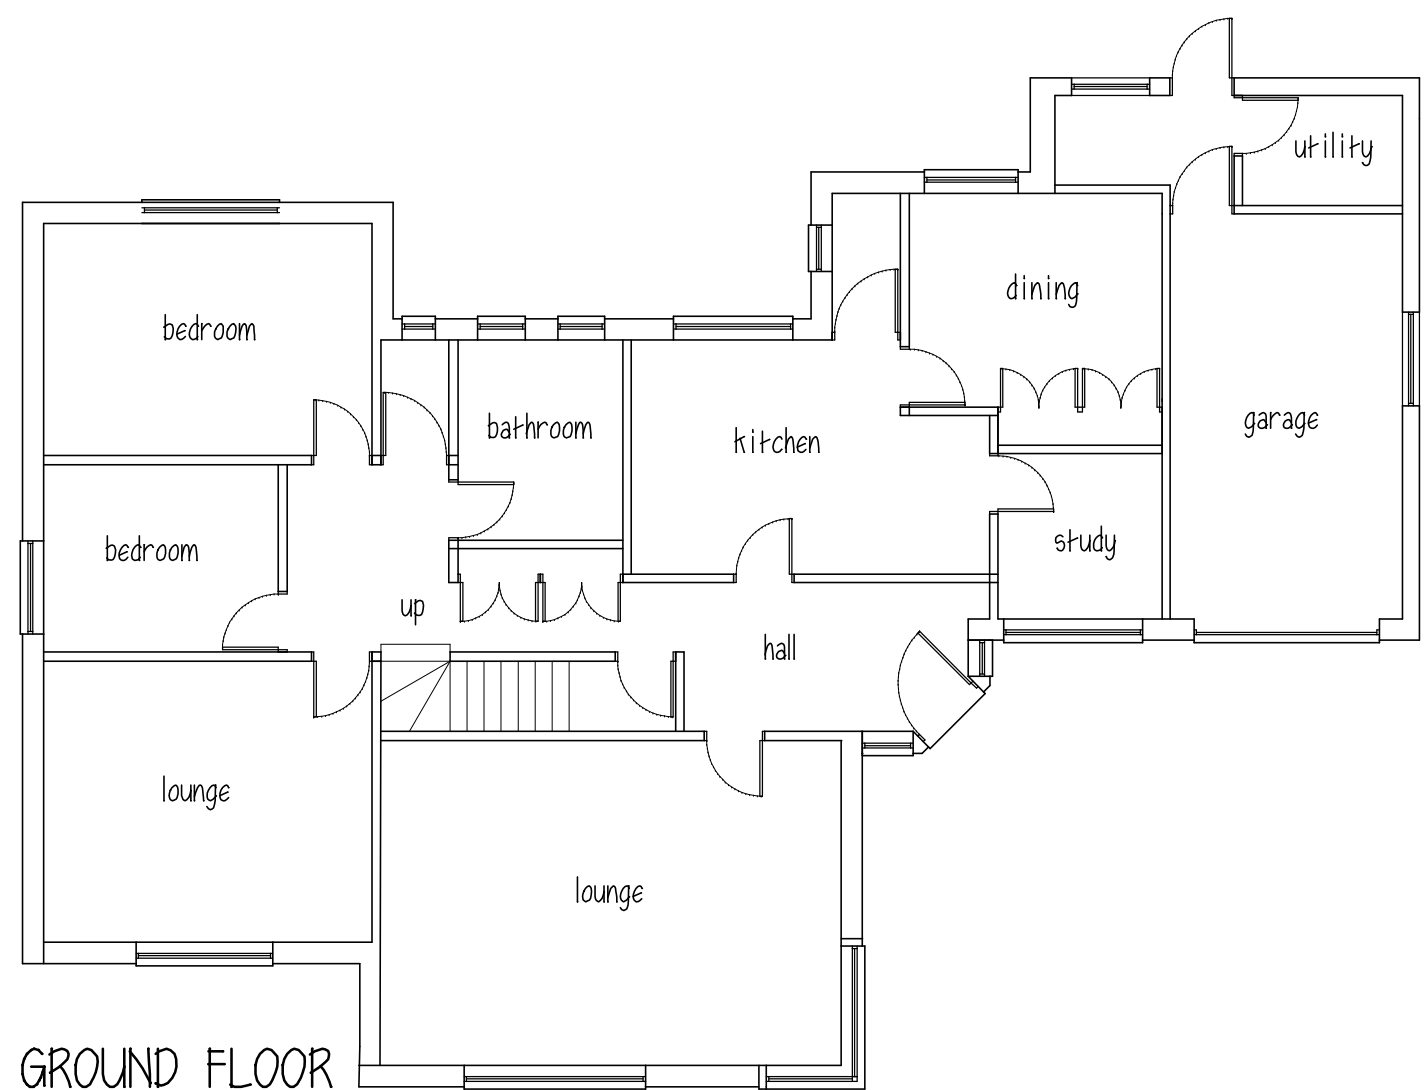


GROUND FLOOR

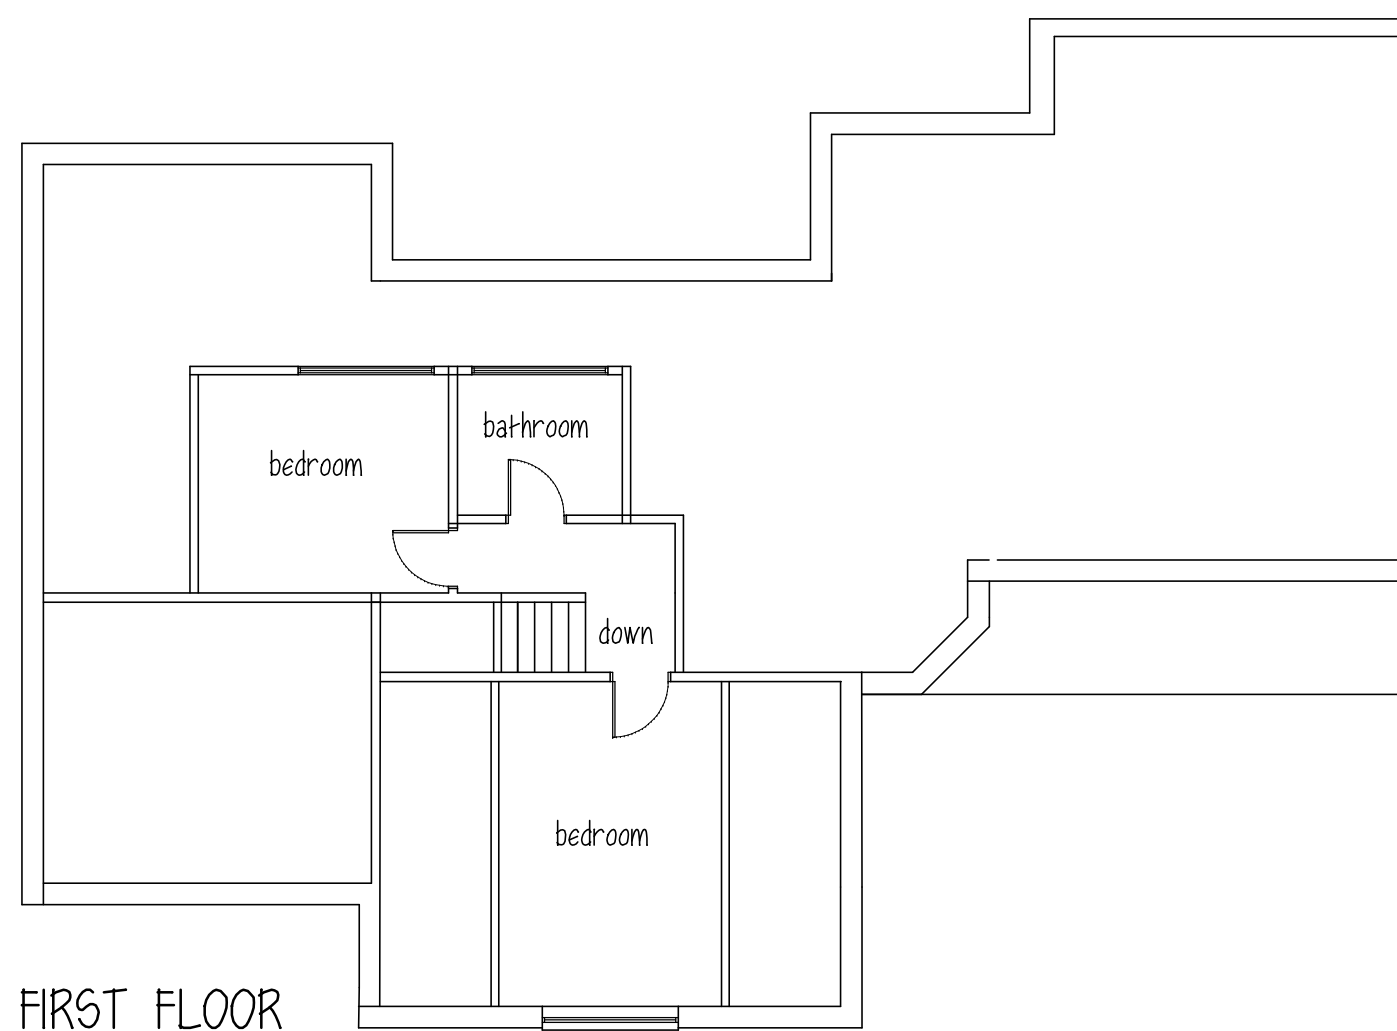


FIRST FLOOR

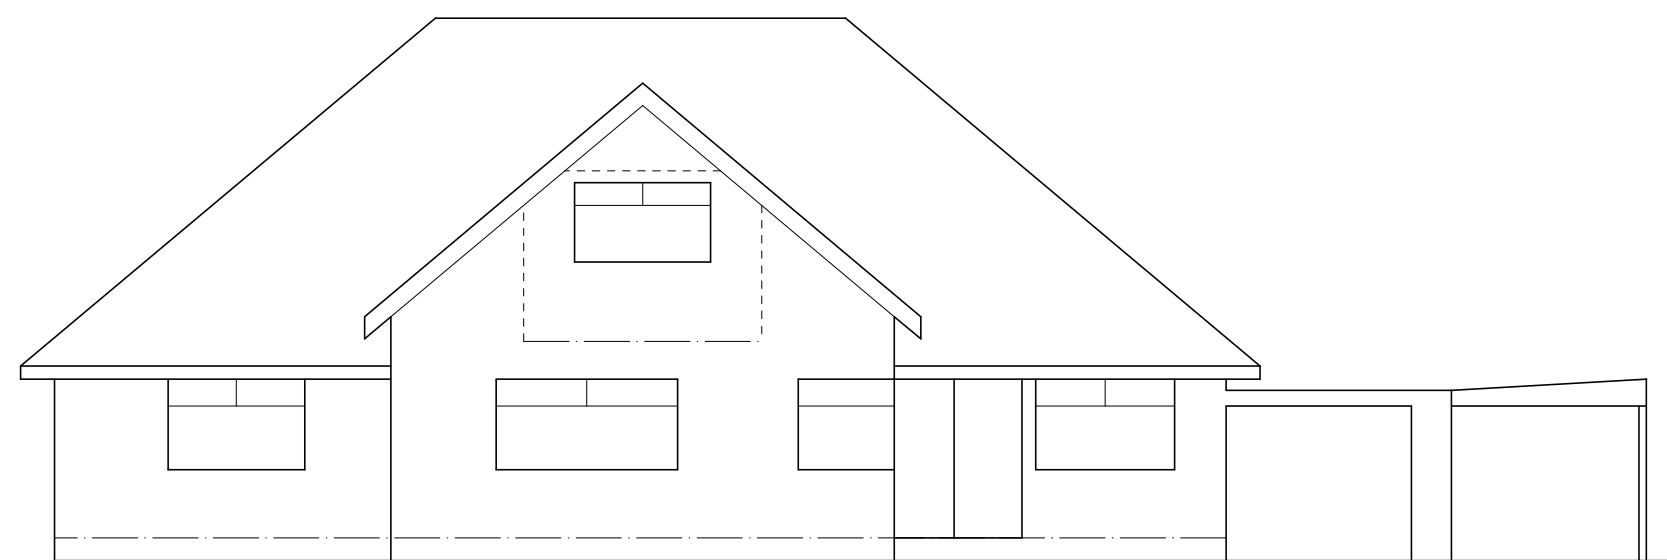


FRONT ELEVATION

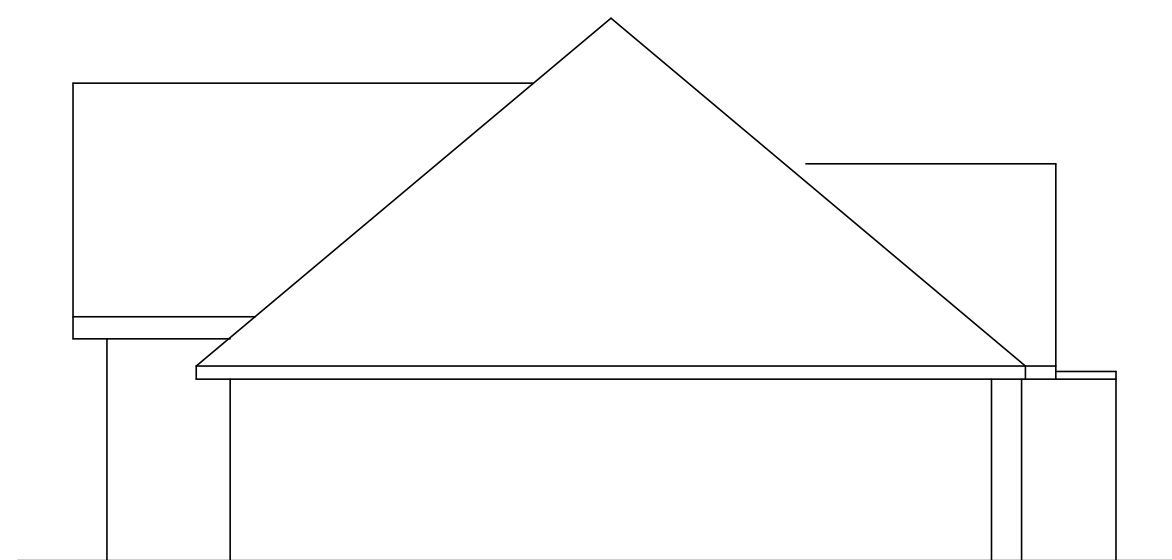

SIDE ELEVATION

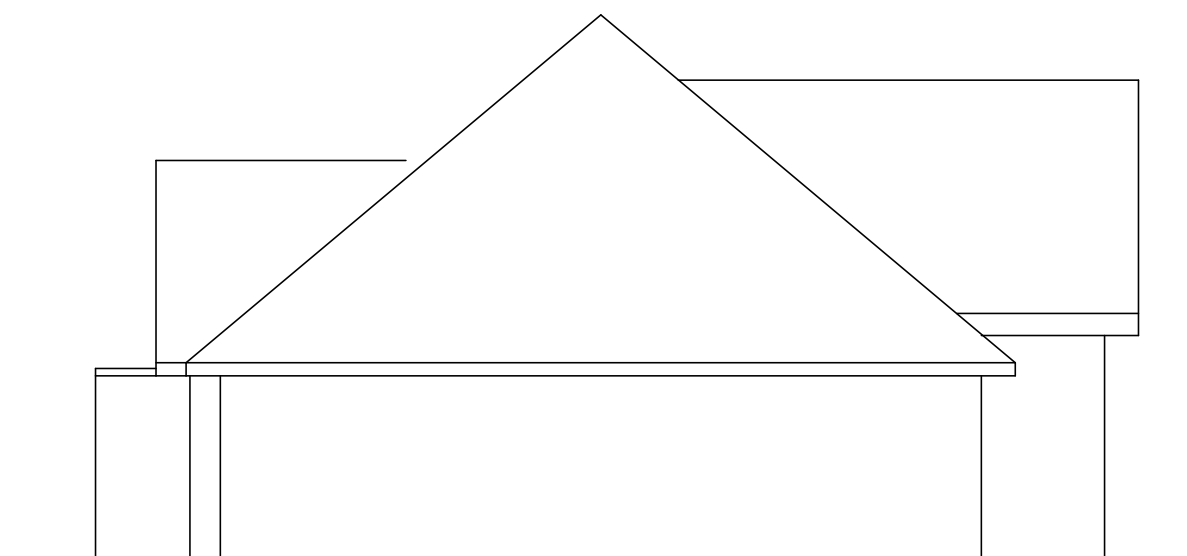

SIDE ELEVATION

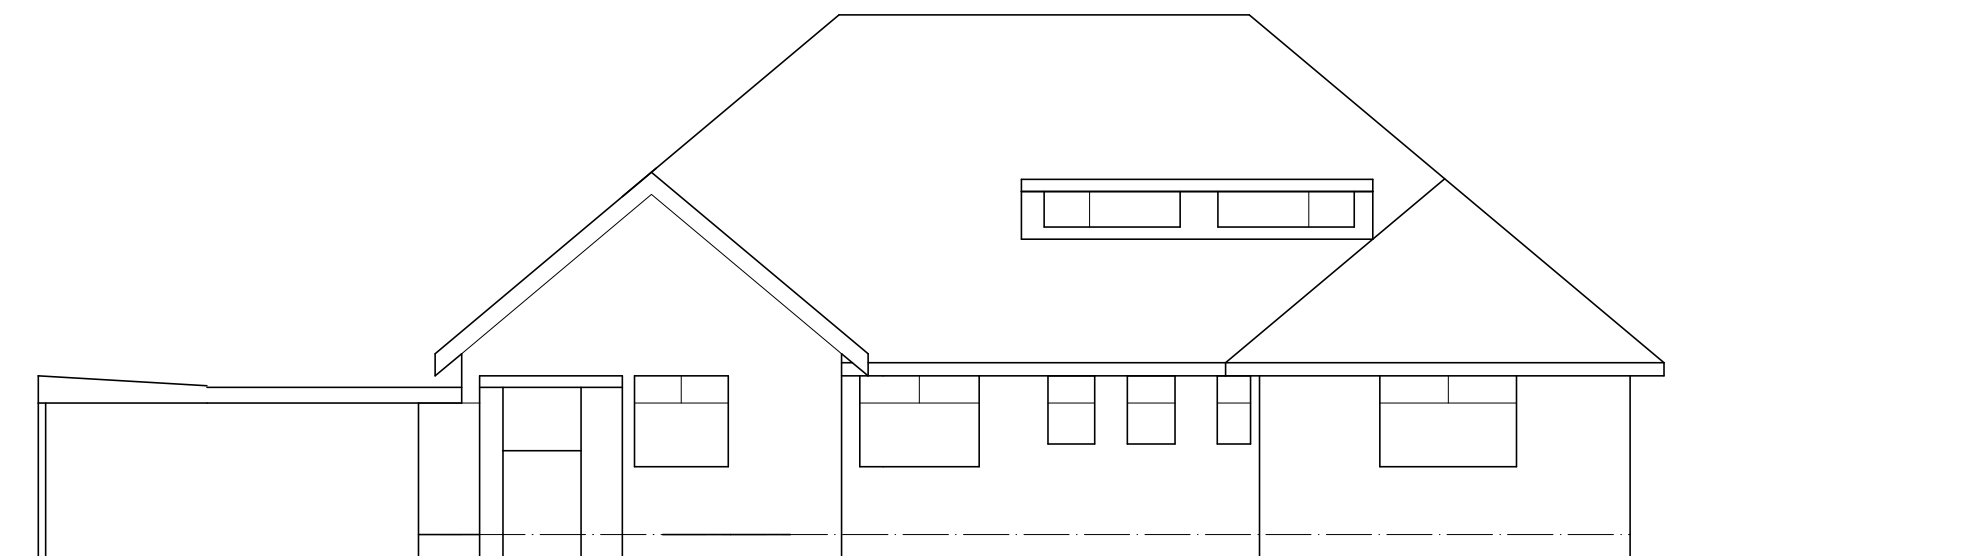

REAR ELEVATION

Mr & Mrs R GRIFFITHS

DUNTHWAITE
DARK LANE
BARNSELEY

EXISTING PLANS & ELEVATIONS

1:100@A2 JULY19 Rev A

Peter Thompson

"Linwood"
Barnsley Road
Dodworth

Barnsley S75 3JR t&f. 01226 201391
m. 07973251730
e-mail peter-thompson@hotmail.co.uk



M.C.I.A.T.