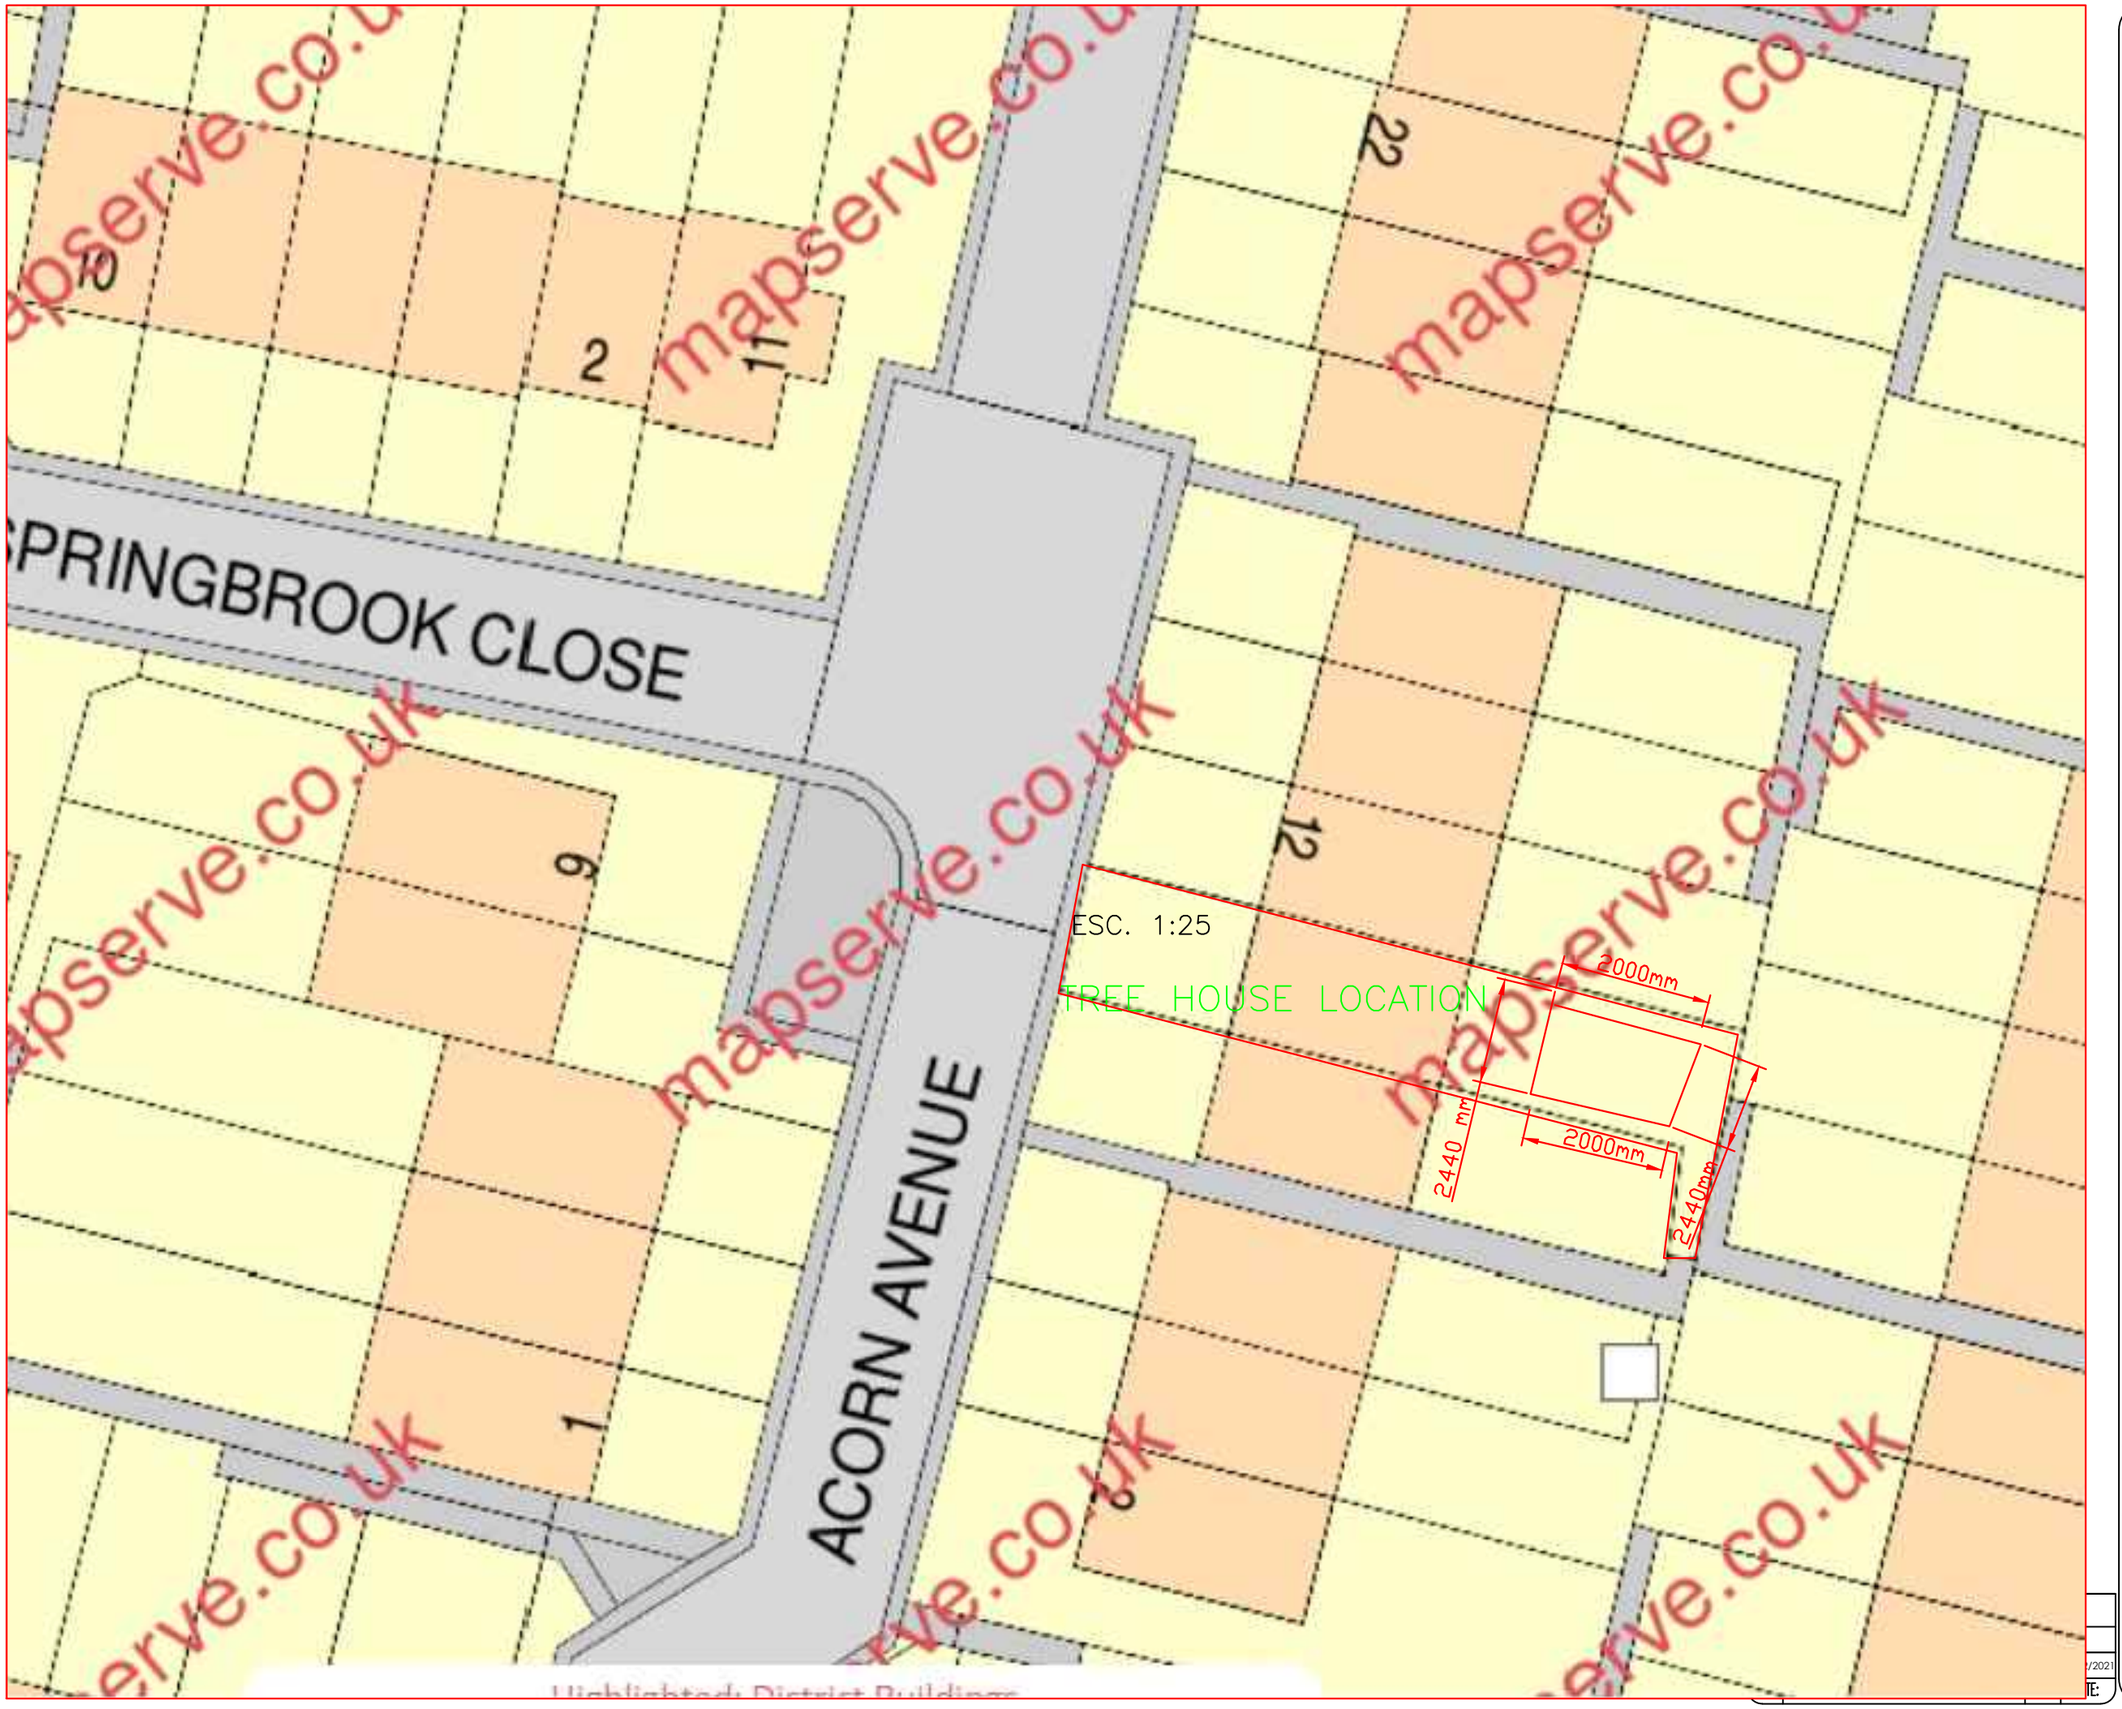

GENERAL NOTES

PROJECT NAME:
SHED CONVERTED TO TREE HOUSE

DRAWING TITLE:
TREE OUSE LOCATION

DRAWN BY: G. TENTIS

CHECKED BY: -

APPROVED BY: -

DATE: 29/12/2021

CLIENT
OROSZ TAMASZ

PROJECT NO: -

SCALE: 1:25

SHEET SIZE: A3

DRAWING NO: 1

SHEET NO: 5 OF 5

REVISION: 1B

UNIT: -

N E S W