

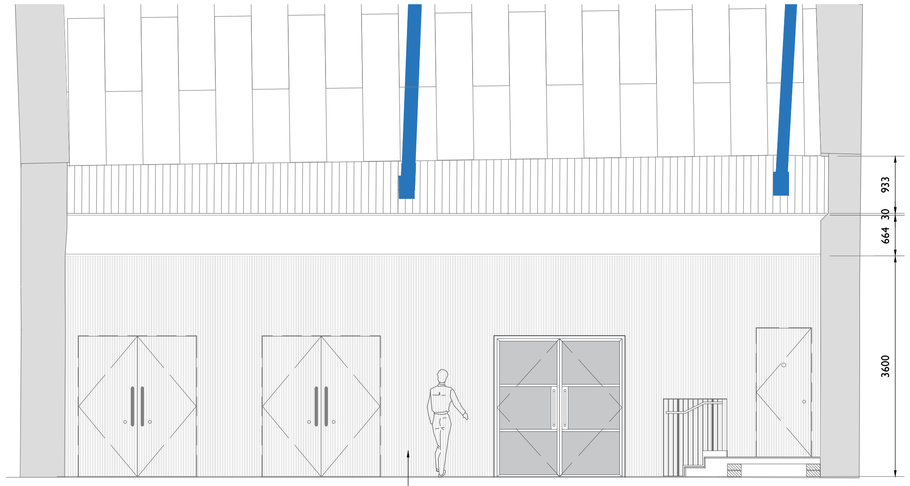



1 2010 Building 20 Elevation A
1:50

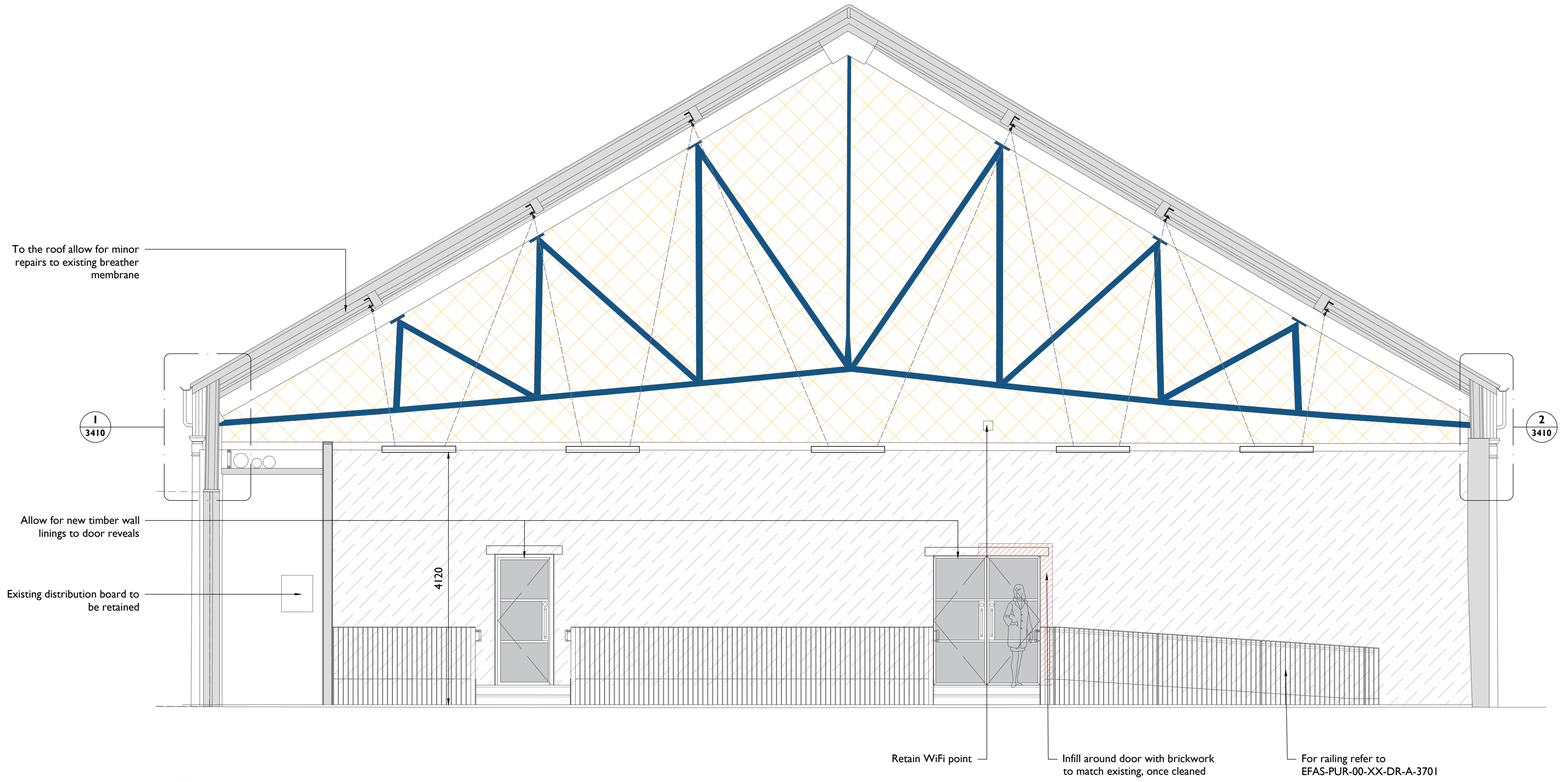

2 2010 Building 20 Elevation B
1:50

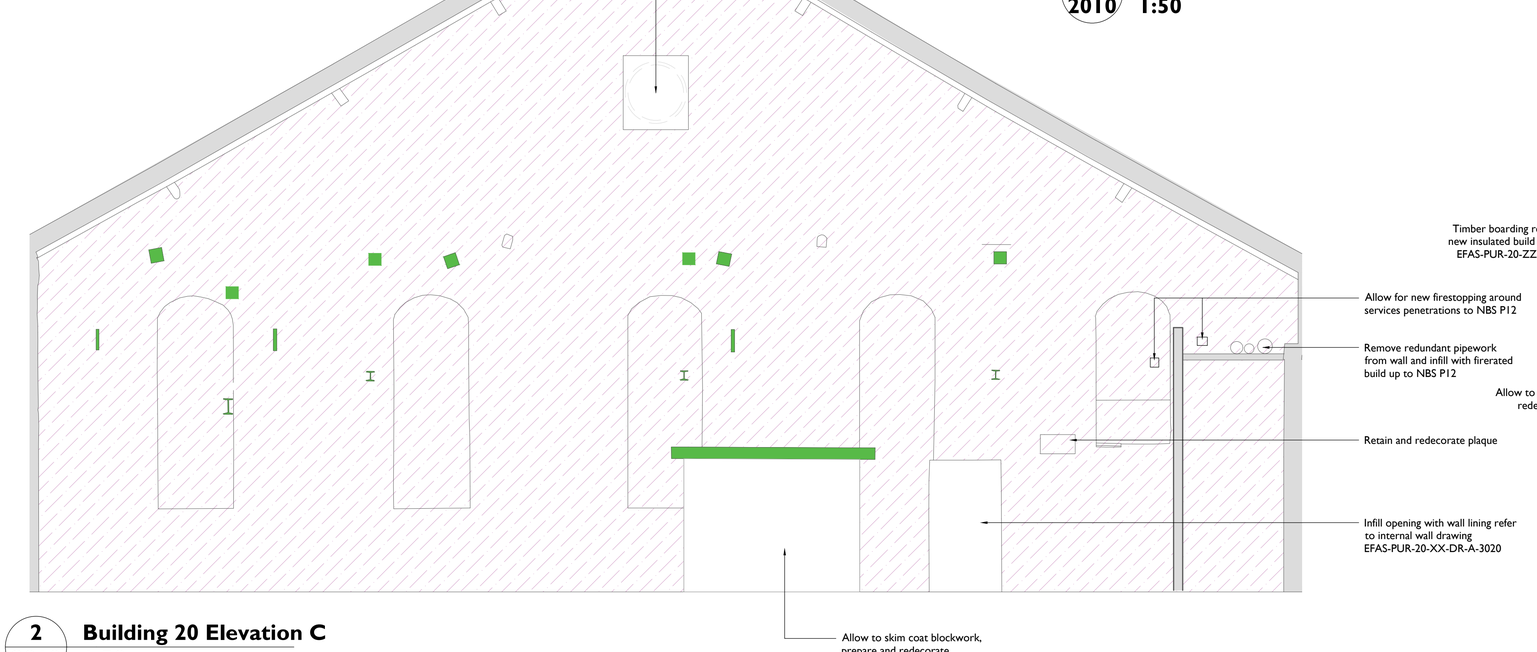

2 2010 Building 20 Elevation C
1:50

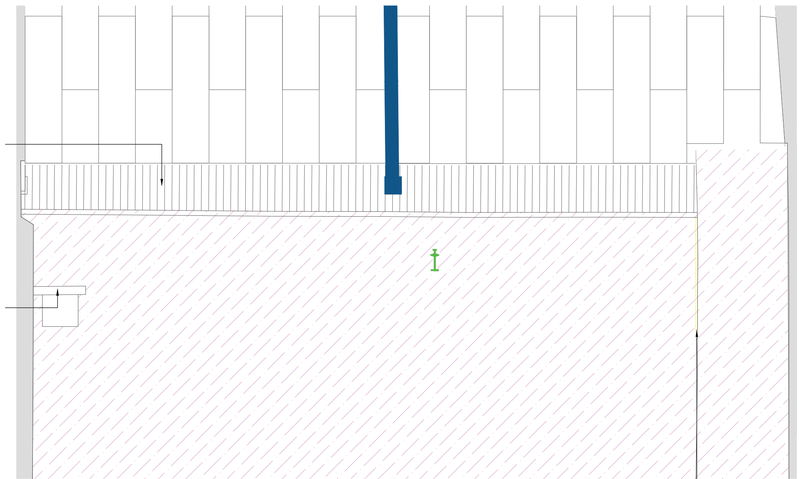

4 2010 Building 20 Elevation D
1:50


Notes: 29/09/2023 15:56:57

Drawings are based on survey data and may not accurately represent what is physically present.

Do not scale from this drawing. All dimensions are to be verified on site before proceeding with the work.

All dimensions are in millimeters unless noted otherwise.

Purcell shall be notified in writing of any discrepancies.

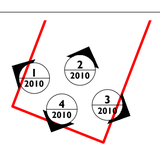

N

Key

- Prepare and redecorate tiles and metalwork
- Allow to remove existing paint to masonary using a DOFF cleaning system with Recovery System to NBS C40/121. Repoint as required. Allow for use of a poultice to areas of stonework
- Prepare and redecorate 2no. steel trusses and lateral supports
- Remove and renew defective jointing tape. Prepare and redecorate

Note:

Refer to MEP information for extent of MEP strip out

Allow to clean off paint from all reveals and return edges of arched head alcoves and door openings

0 500mm 1 m 2 m 3 m 4 m 5 m

REV	DATE	BY	CHK	DESCRIPTION
C01	22/09/2023	TW	TW	.
C02	29/09/2023	TW	TW	.

CLIENT
Barnsley MBC

JOB NUMBER **241992**

PROJECT **Elsecar - Forging Ahead**

TITLE
Building 20
Internal Elevations

SIZE	SCALE	LAST REVISED	DRAWN	CHECKED
A1L		29/09/2023	TW	TW

REV **C02** SUITABILITY/REASON FOR ISSUE **A - Tender**

DRAWING NUMBER
EFAS-PUR-20-XX-DR-A-2010

PURCELL

The Liquor Store, The Chocolate Works, Bishopthorpe Road, York YO23 1FT

© PURCELL 2019. PURCELL ® IS THE TRADING NAME OF PURCELL ARCHITECTURE LTD.