




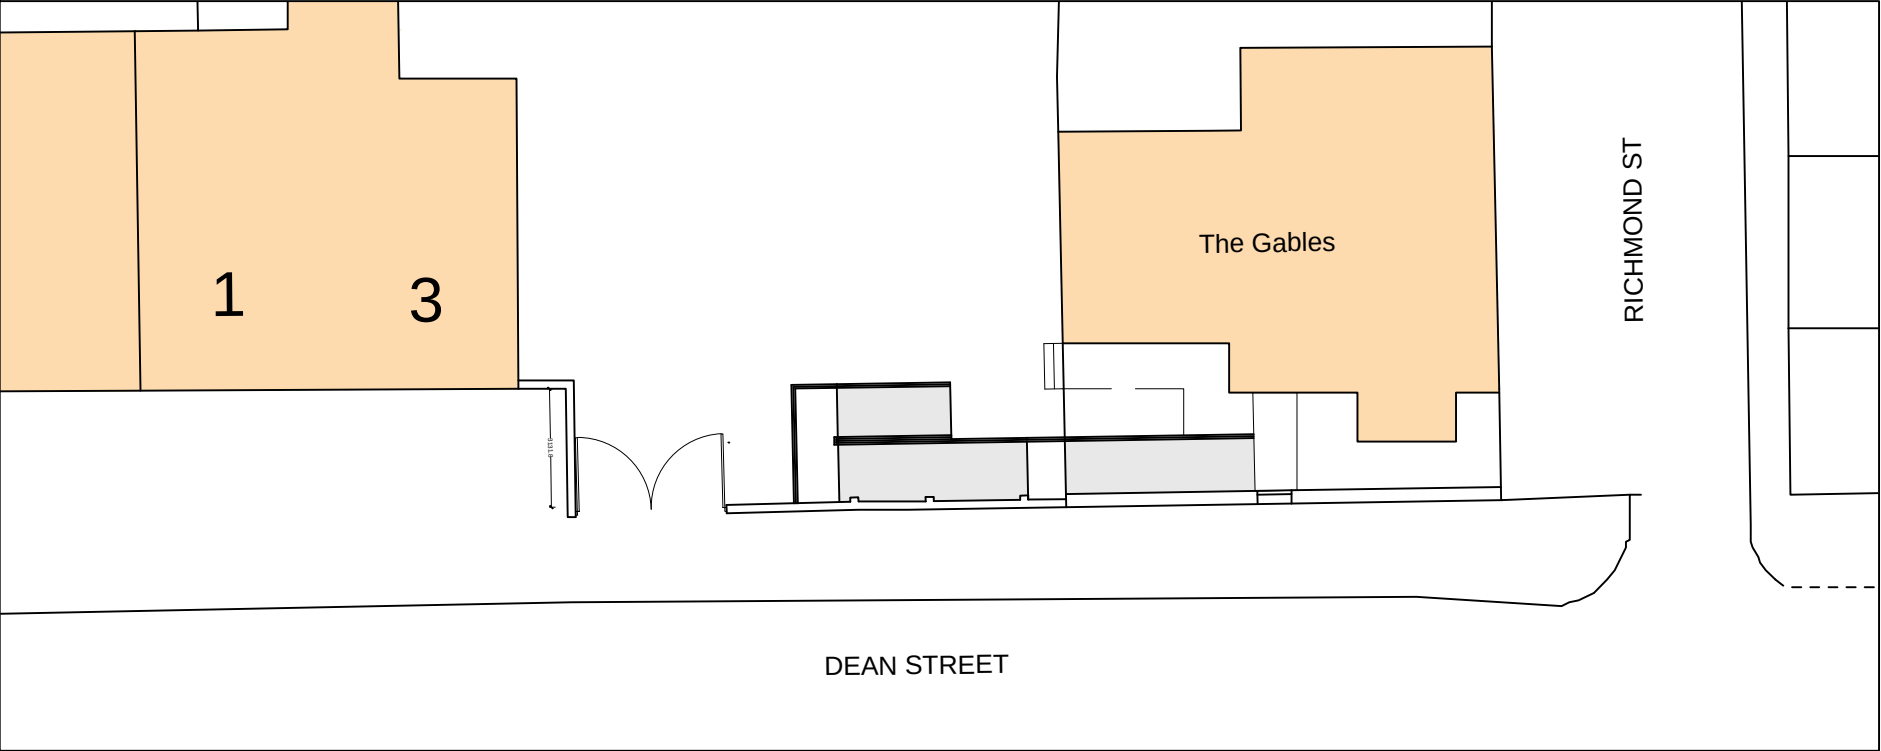

Layout Plan Scale 1:200

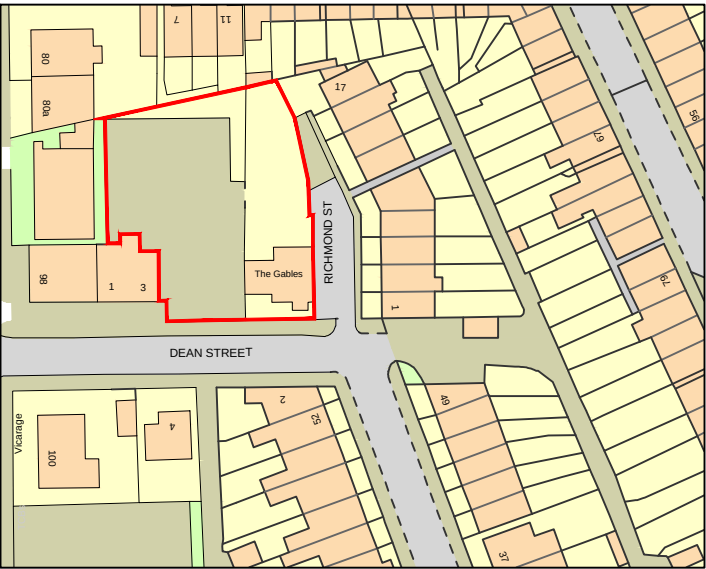

Location Plan Scale 1:1250

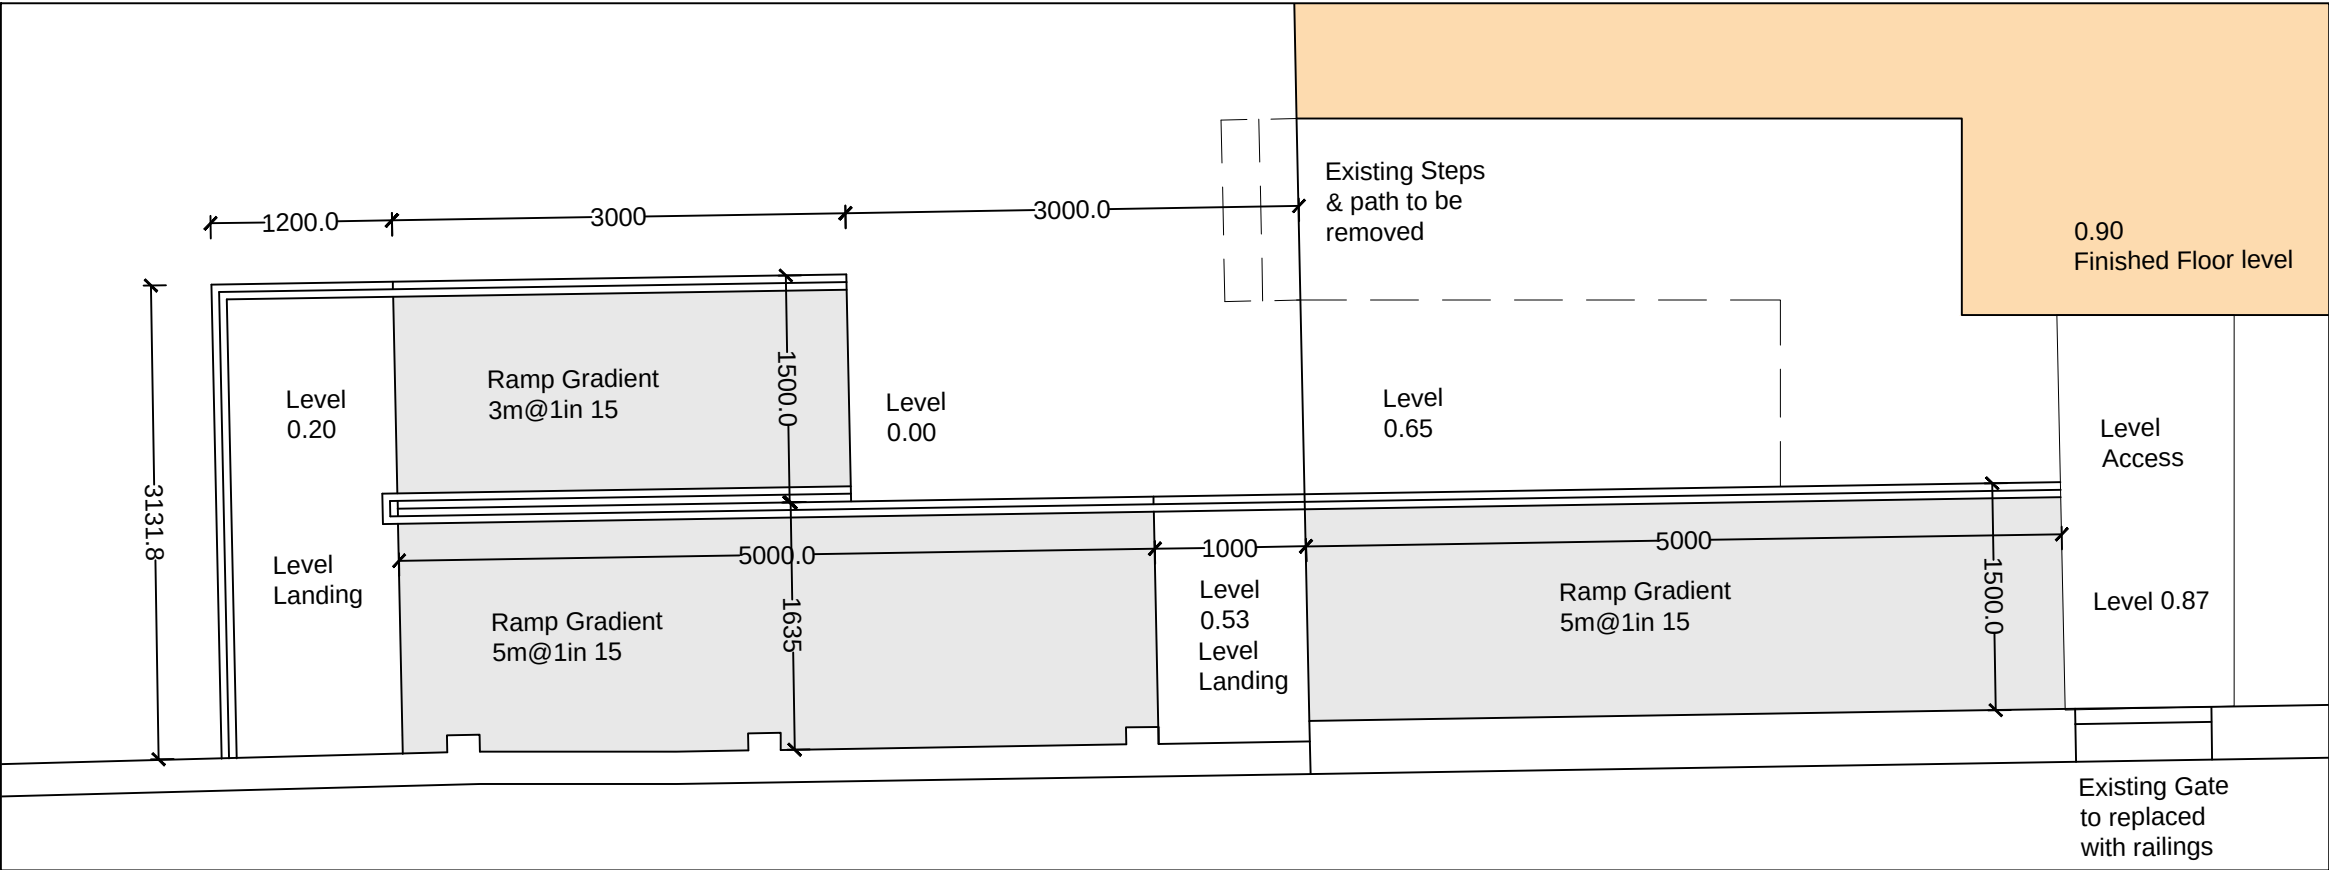

Layout Plan Scale 1:50

REV	DATE	AMENDMENT
Strategic Team Group Strategic Business Centre Blue Ridge Park Thunderhead Ridge Castleford WF10 4UA Tel: 01977 555550 Web: www.Strategicteamgroup.com		
PROJECT : Disabled Access Ramp The Gables Dean Street, Barnsley		
DRAWING TITLE : Proposed Layout & Location Plan		
SCALE: 1:100@ A3		DATE: JAN 2017
DRAWN: NC	CHECKED: 00	DWG NO. SK 01

ALL DIMENSIONS TO BE CHECKED ON SITE. DISCREPANCIES, AMBIGUITIES AND/OR OMISSIONS BETWEEN THIS DRAWING AND INFORMATION GIVEN ELSEWHERE MUST BE REPORTED TO THIS OFFICE AND CLARIFICATION SOUGHT BEFORE PROCEEDING