


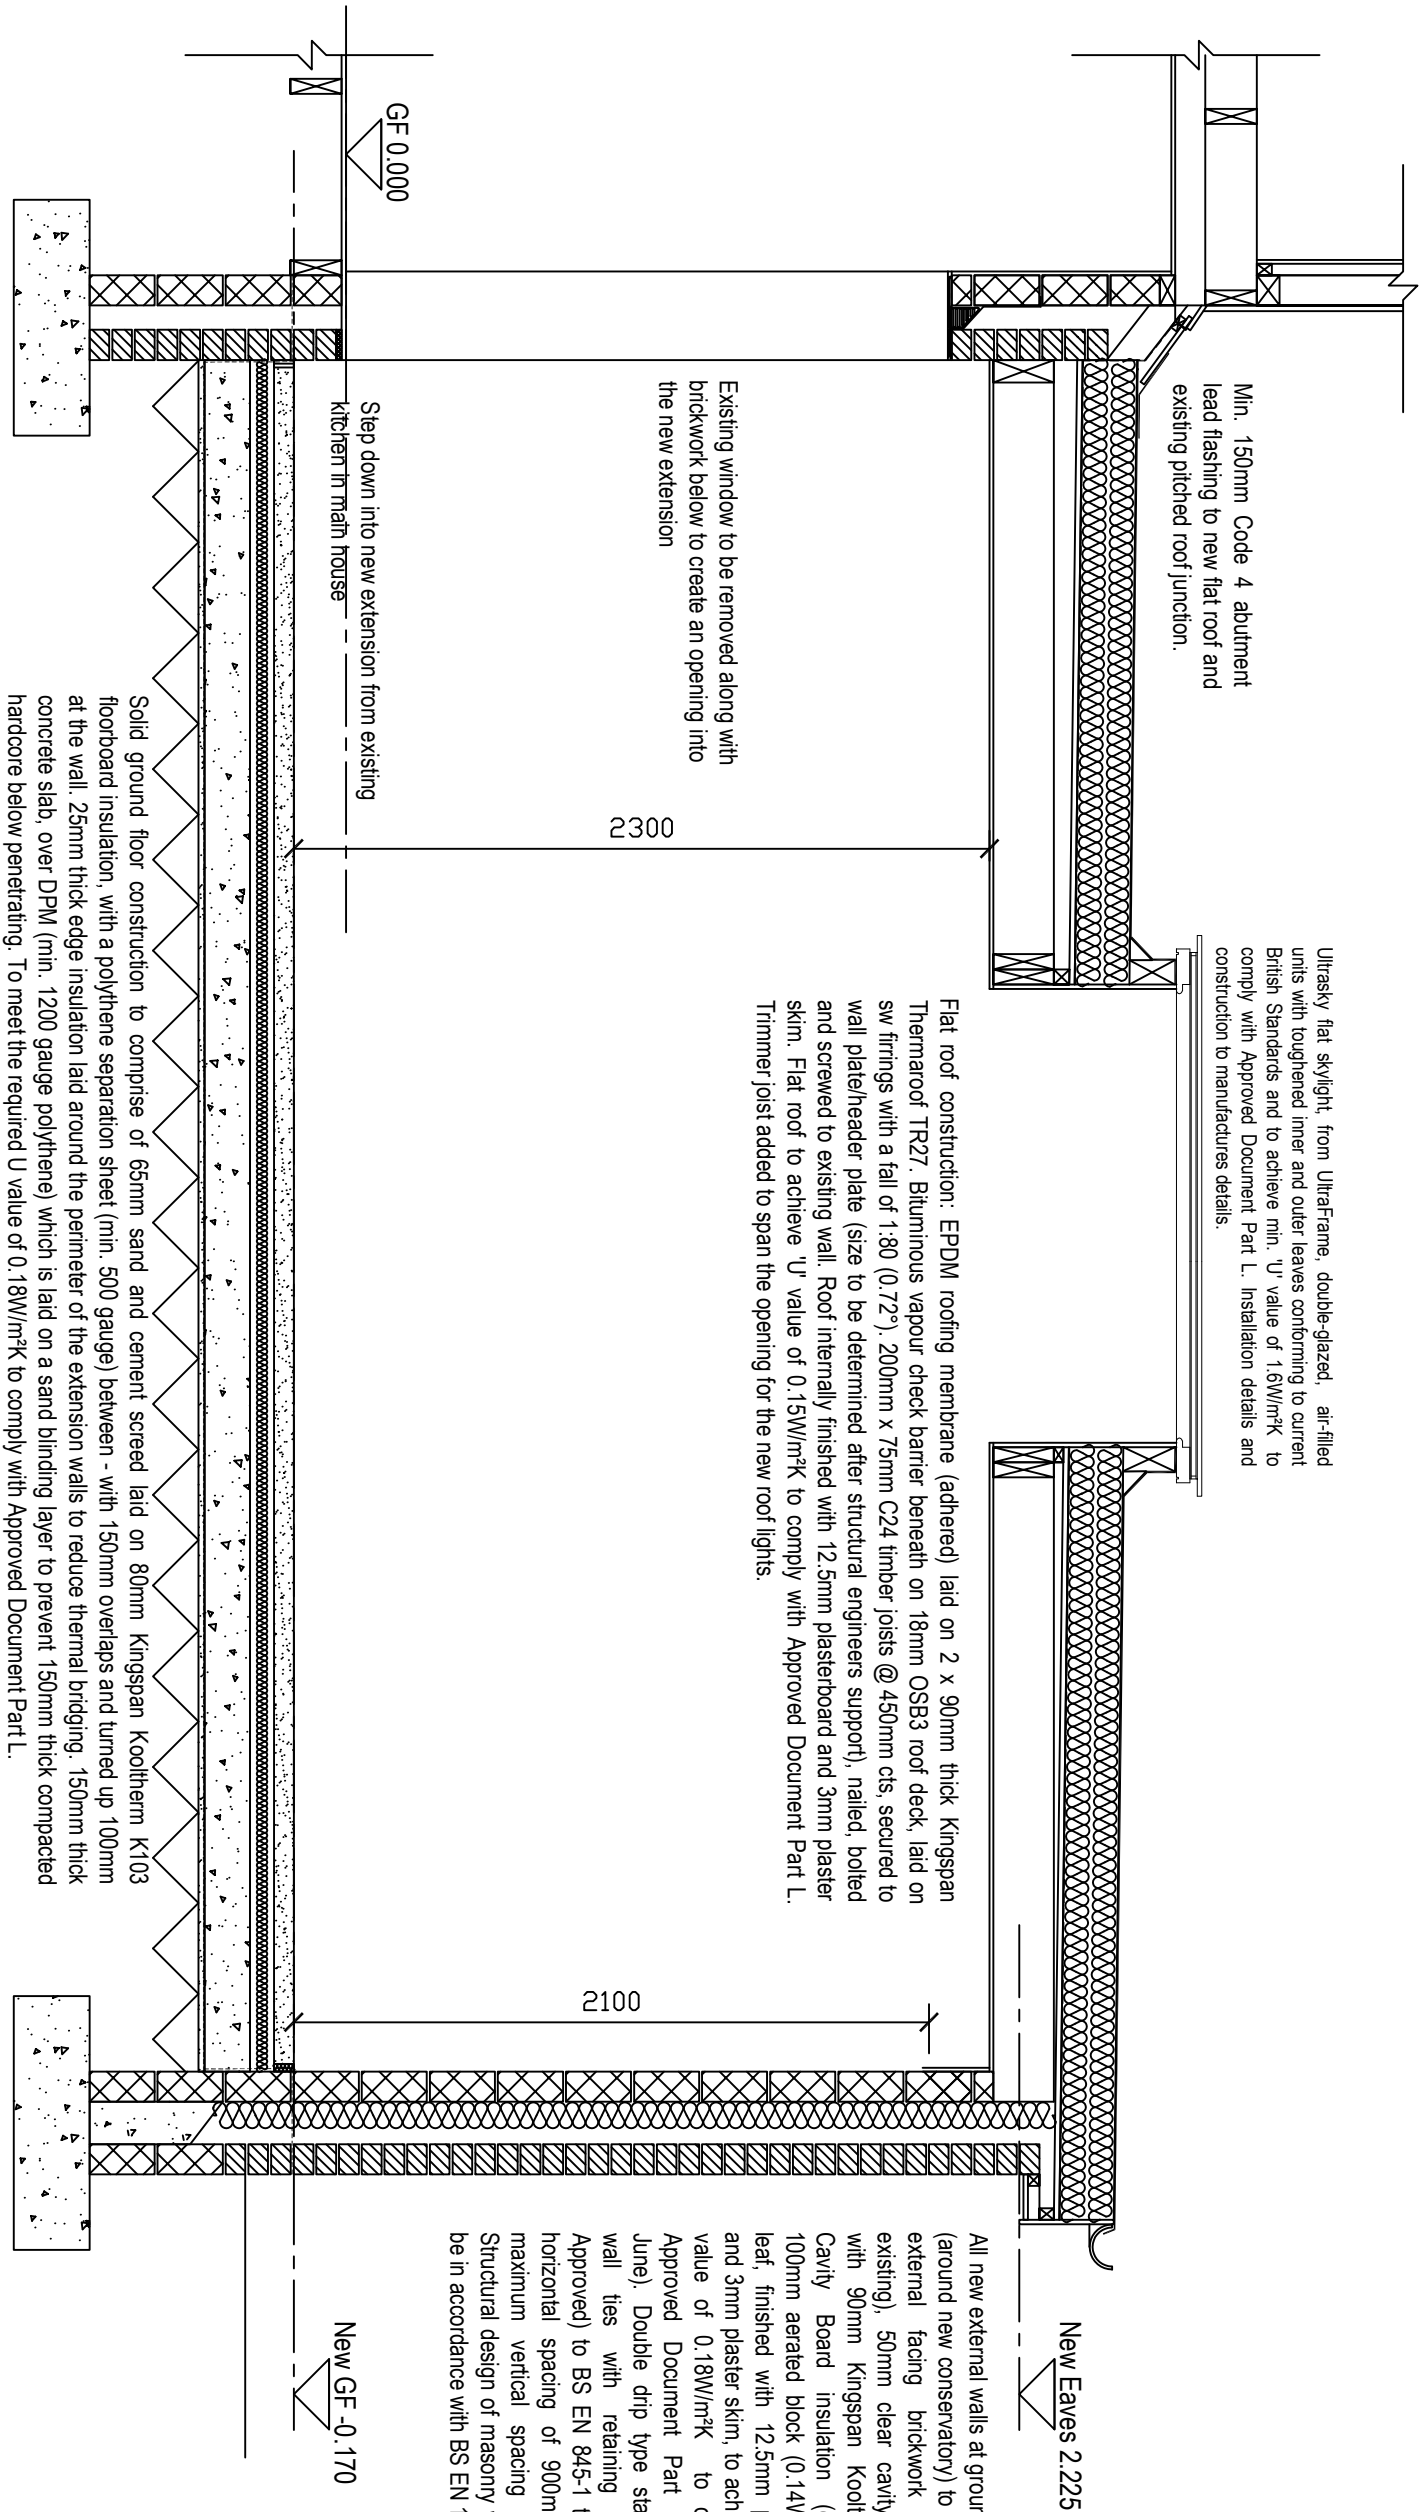

New foundations to be taken to a depth approved by building control and Approved Document Part A to suit the conditions of the ground. Ground to be checked and foundation designed by a structural engineer (in the event that satisfactory strip foundations cannot be installed).

BUILDING SECTION B-B

Do not scale off these drawings. All measurements should be checked on site.

For Building Control



LCH ARCHITECTURAL
DESIGNS

LCH Architectural Designs | Mansfield | Nottinghamshire
Tel : 01623 402458 | Mob: 07994402044
Email : jynsey@lcharchitecturaldesigns.co.uk
Website : www.lcharchitecturaldesigns.co.uk

PROJECT
Mr and Mrs Fowler
314, Midland Road, Royston, Barnsley, S71 4DR

TITLE

Building Section B-B

SCALE DATE

1:25 @ A3 07.04.2023

DRAWN BY

L.C. Hanson

DRAWING NO REVISION

02.07 A