
# .c - Proposed

The contractor must verify all dimensions on site before commencing on site
Architect must be notified of any suspected discrepancies or omissions
Any scaled dimensions to be confirmed by the Architect

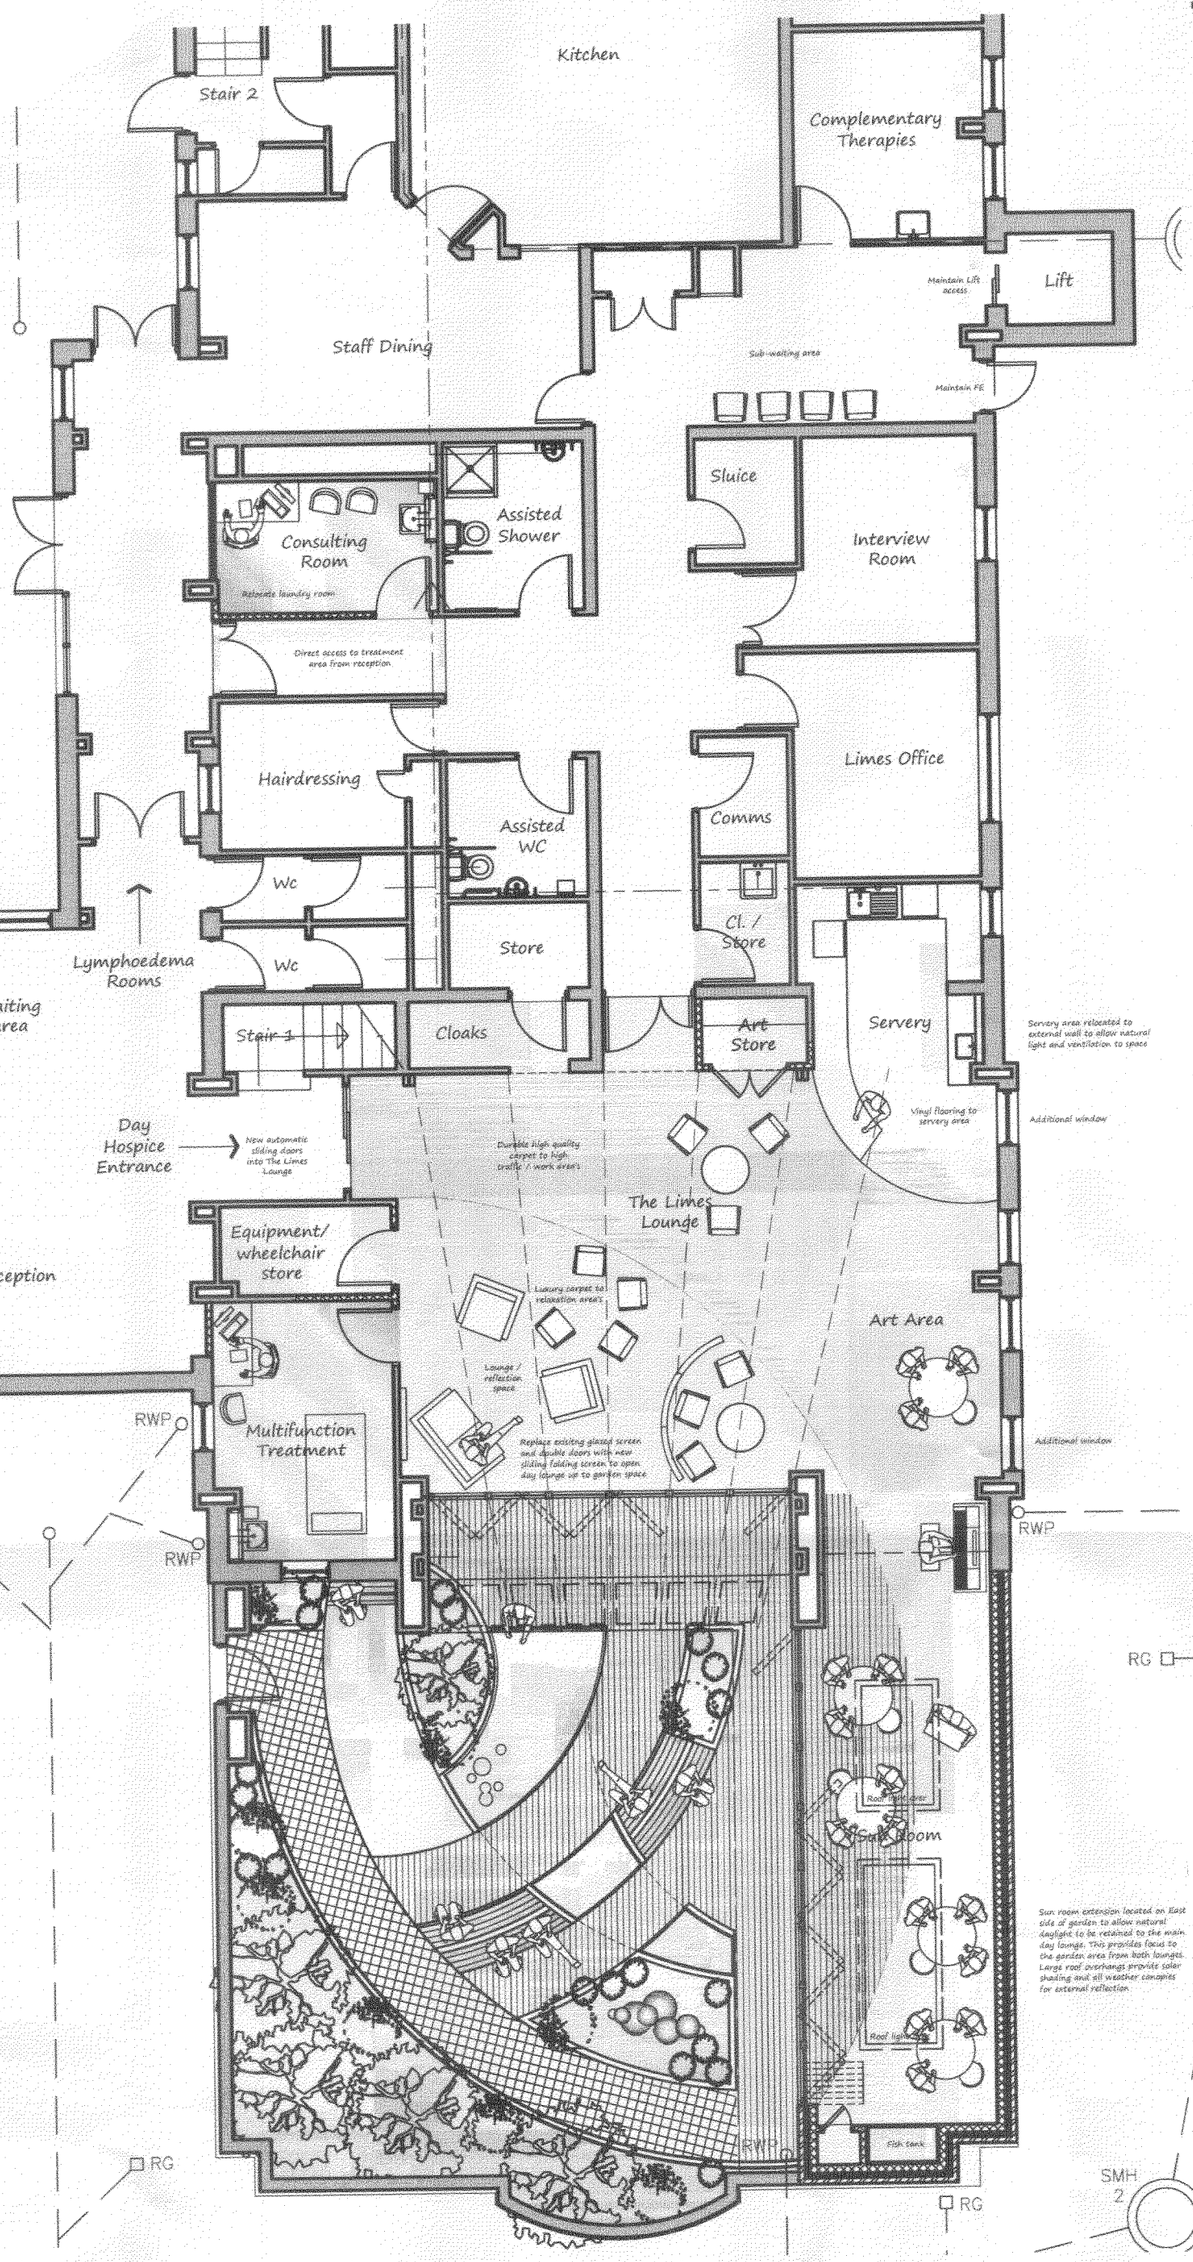


Barnsley Hospice
Church Street
Gawber
Barnsley. S75 2RL

The Limes Day Hospice
Refurbishment proposals
PROPOSED GROUND FLOOR

Scale 1:100@A3

b&c
beaumont cowling
chartered architects

Date 22.12.09
No. 3178/10
Rev.