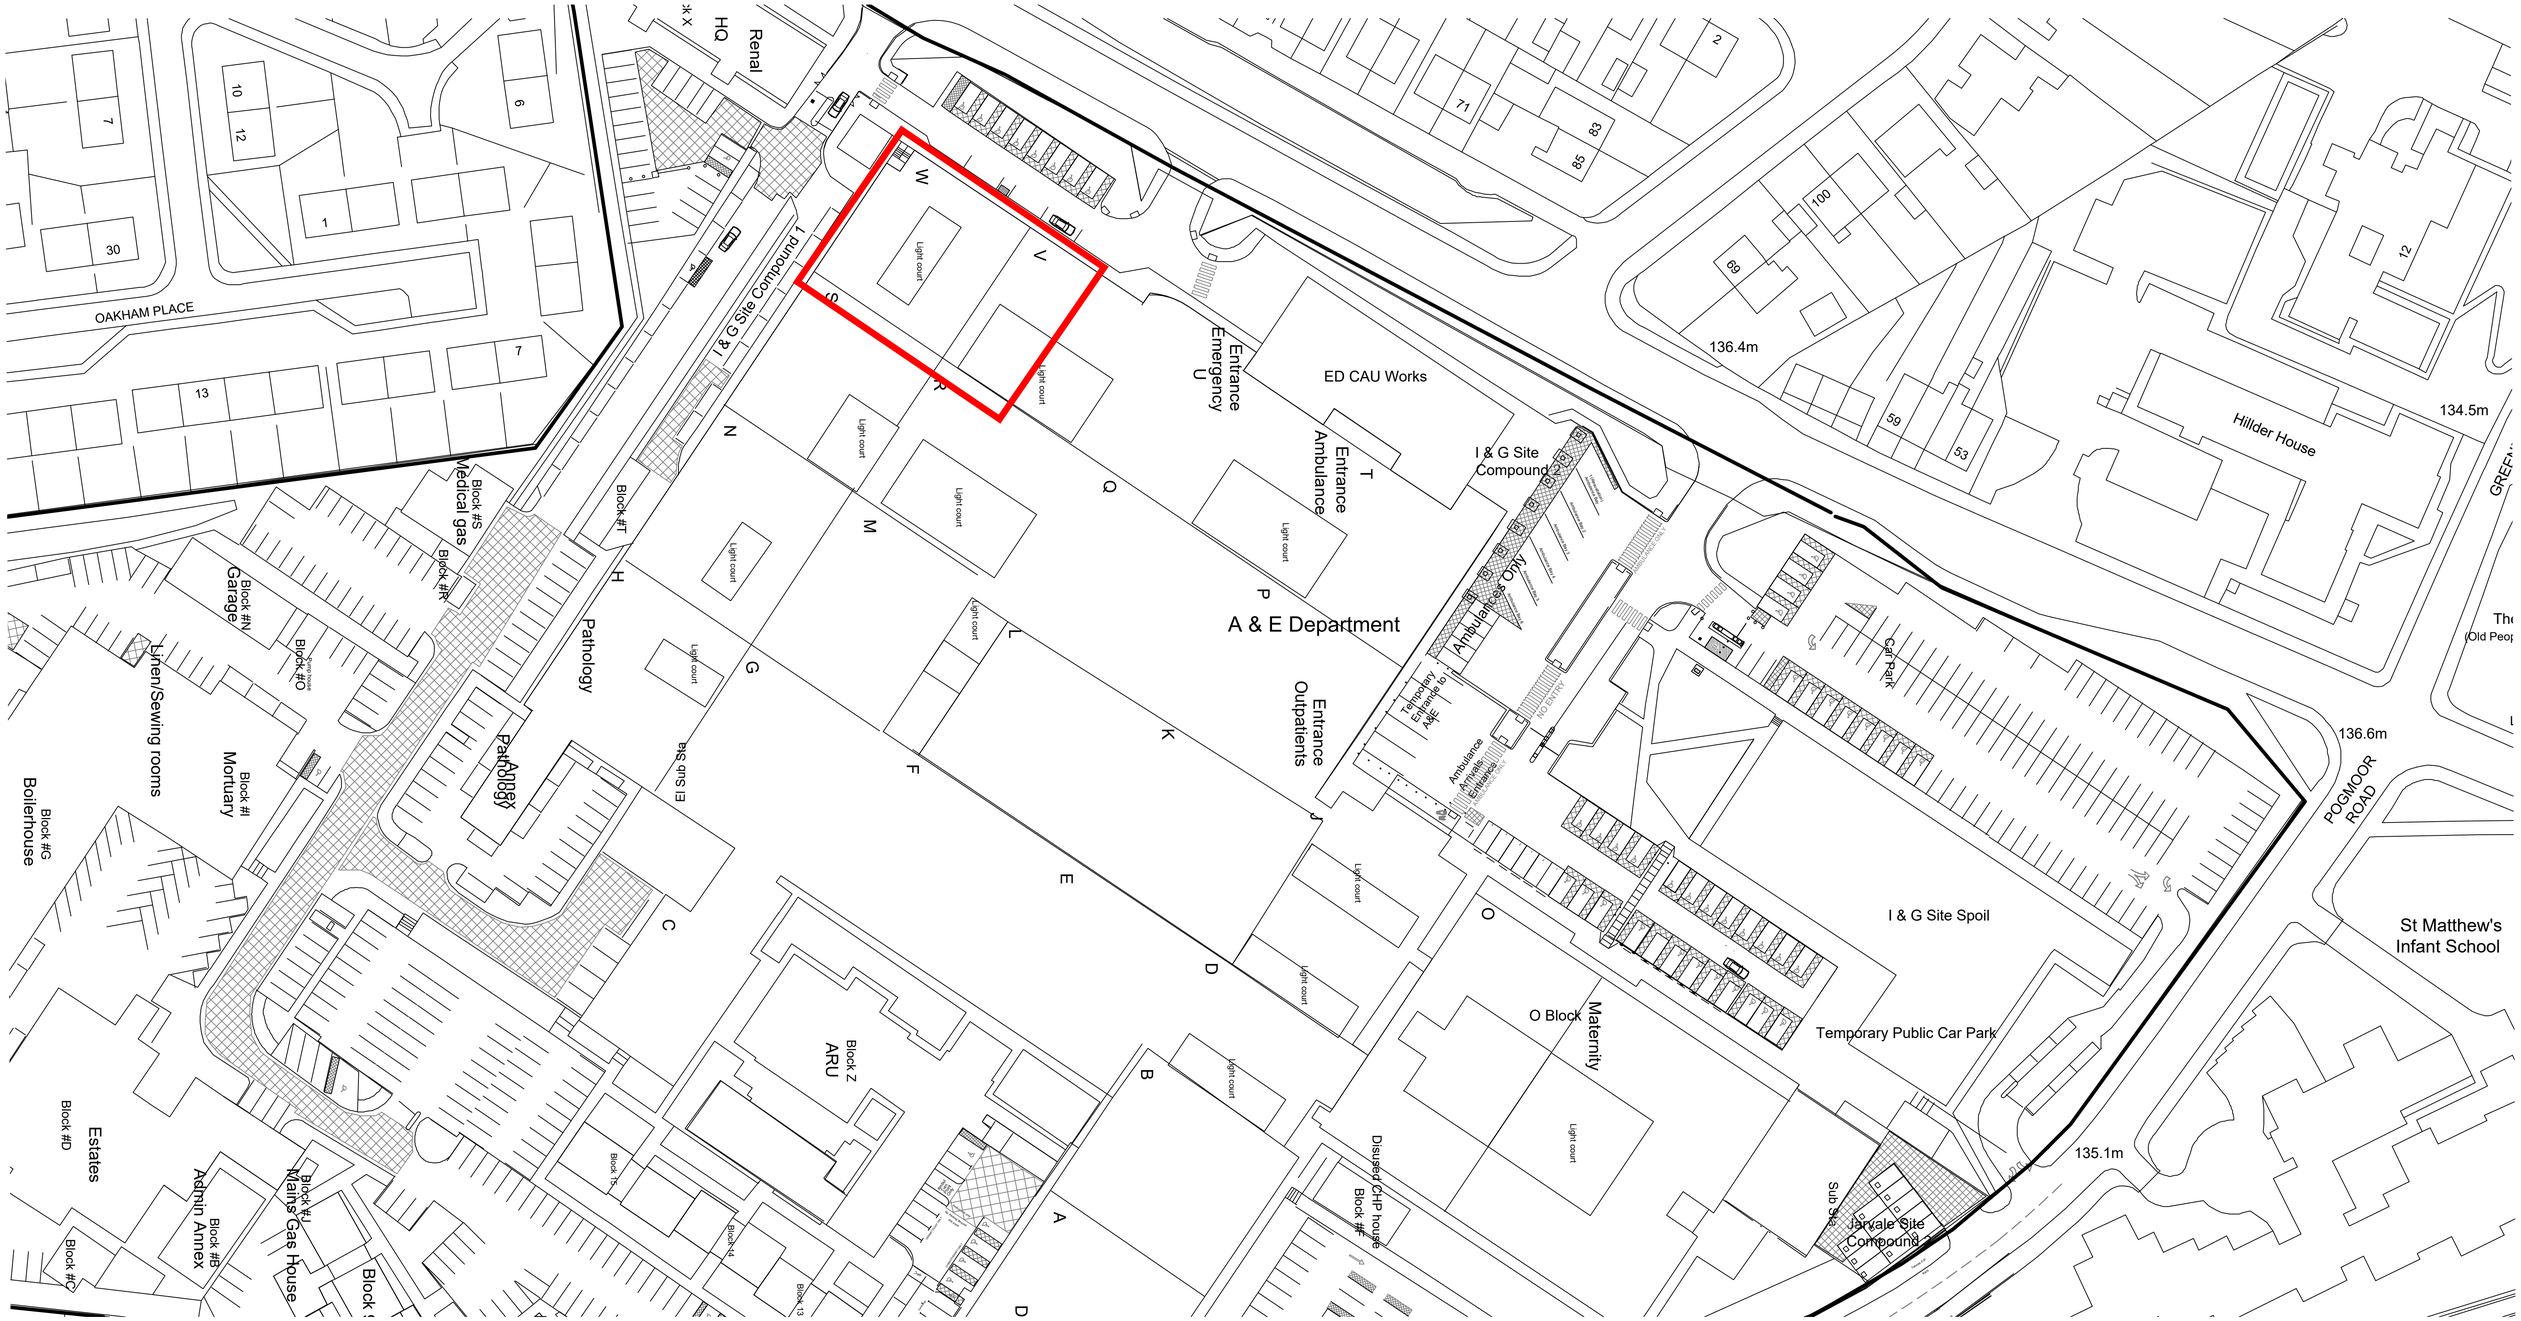

SITE PLAN
1:500

go@globearchitects.co.uk

This drawing is the copyright of globe architects
Do not scale from this drawing © 2020

Drawing status

Drawn by BJ	Size A1	Scale 1:100
Notes	Status	Rev	Date
PRELIMINARY STUDY	P	-	

Drawing status annotation
P–Preliminary T–Tender D–Design (post preliminary) C–Construction As-Ae Built

Client

BARNSLEY HOSPITAL NHS FOUNDATION TRUST

Project title

SAU AMAC PROJECT

Project no

170/028

Drawing title

SITE LOCATION & CONTRACTOR'S COMPOUND

Drawing no

(S-)SITE

Status	Revision
P	-

globearchitects
The Tree House
4 Oakhill Road, Sheffield S7 1SH
Tel: 0114 258 9356 go@globearchitects.co.uk