


REGENT STREET

Layout width 175mm

This map is reproduced from Ordnance Survey material with the permission of Ordnance Survey on behalf of the Controller of Her Majesty's Stationary Office © Crown copyright. Unauthorised reproduction infringes Crown copyright and may lead to prosecution or civil proceedings. 100022264. (2009)

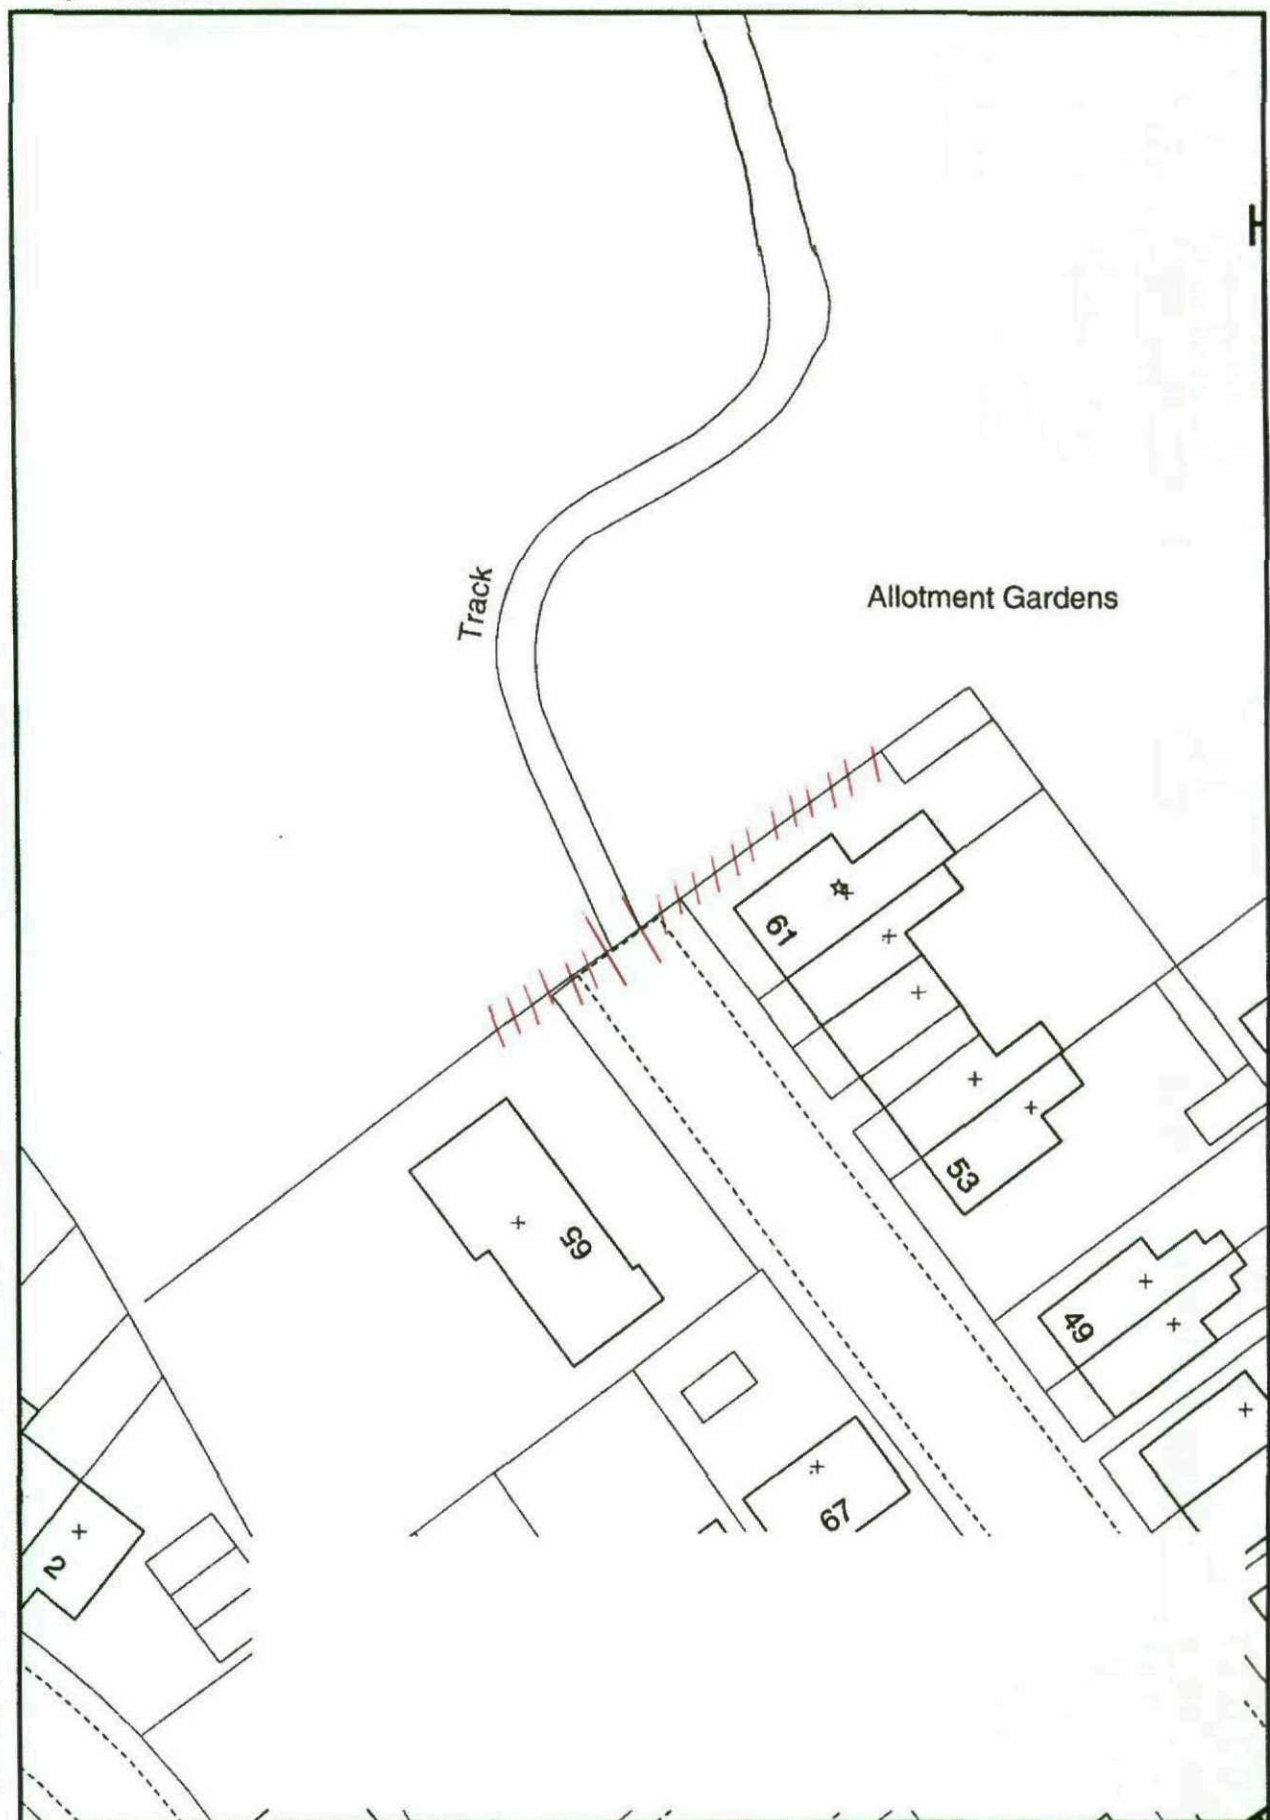

//// = PACADIN FENCING 1.8m HIGHT.
 || = GATE DOUBLE LEAF.

Scale 1: 500



Design and Access Statement for

The Installation of Paladin Fencing at Regent Street Hoyland, Barnsley

Background



Regent Street allotments are owned and managed by Barnsley MBC. The allotments are leased out to members of the public to grow vegetables and fruit. However in recent years this allotment site has been subject to vandalism and theft.

Groundwork Dearne Valley is working in partnership with BMBC on a project to improve allotments sites across the borough. Regent Street is the fifth site to be improved. Work will include installing a Paladin green powder coated fence/gate to a height of 1.8m to secure the site entrance. The gate will be double leaf and installed by contractors who will dig holes by hand and secure the fence posts in place with cement. Any access tracks onto the allotment will remain accessible.

(Please see the enclosed map).

Any machinery needed for the work will be stored in a secure container or taken back to a secure depot, and where possible any materials/waste taken off site will be recycled.

Prior to any work taking place a consultation event will be held by Groundwork Dearne Valley so that local residents and land owners can voice their opinion and views about the proposed work.

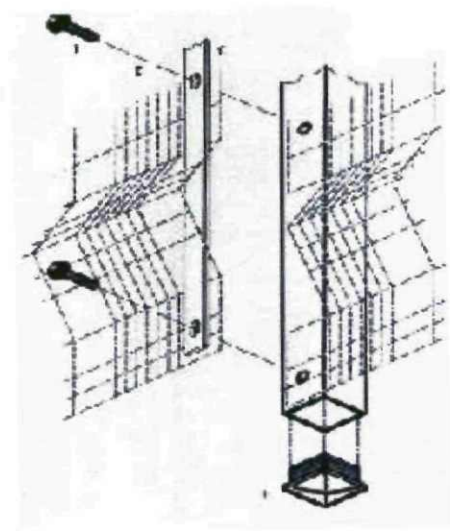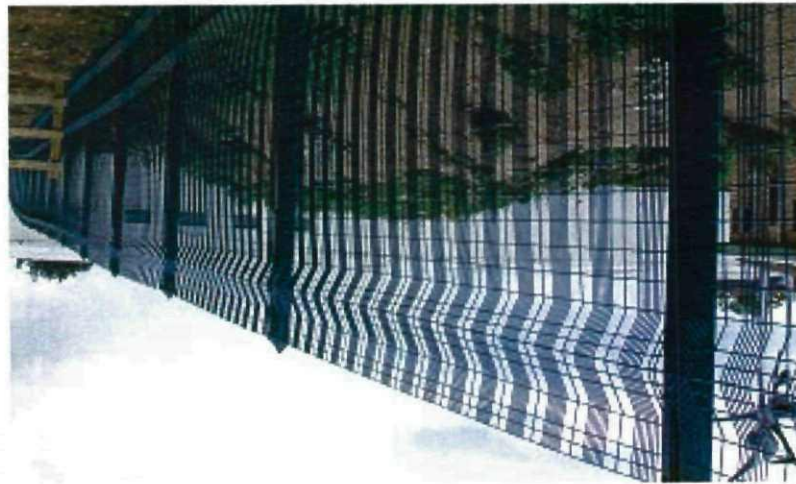

Paladin Fencing