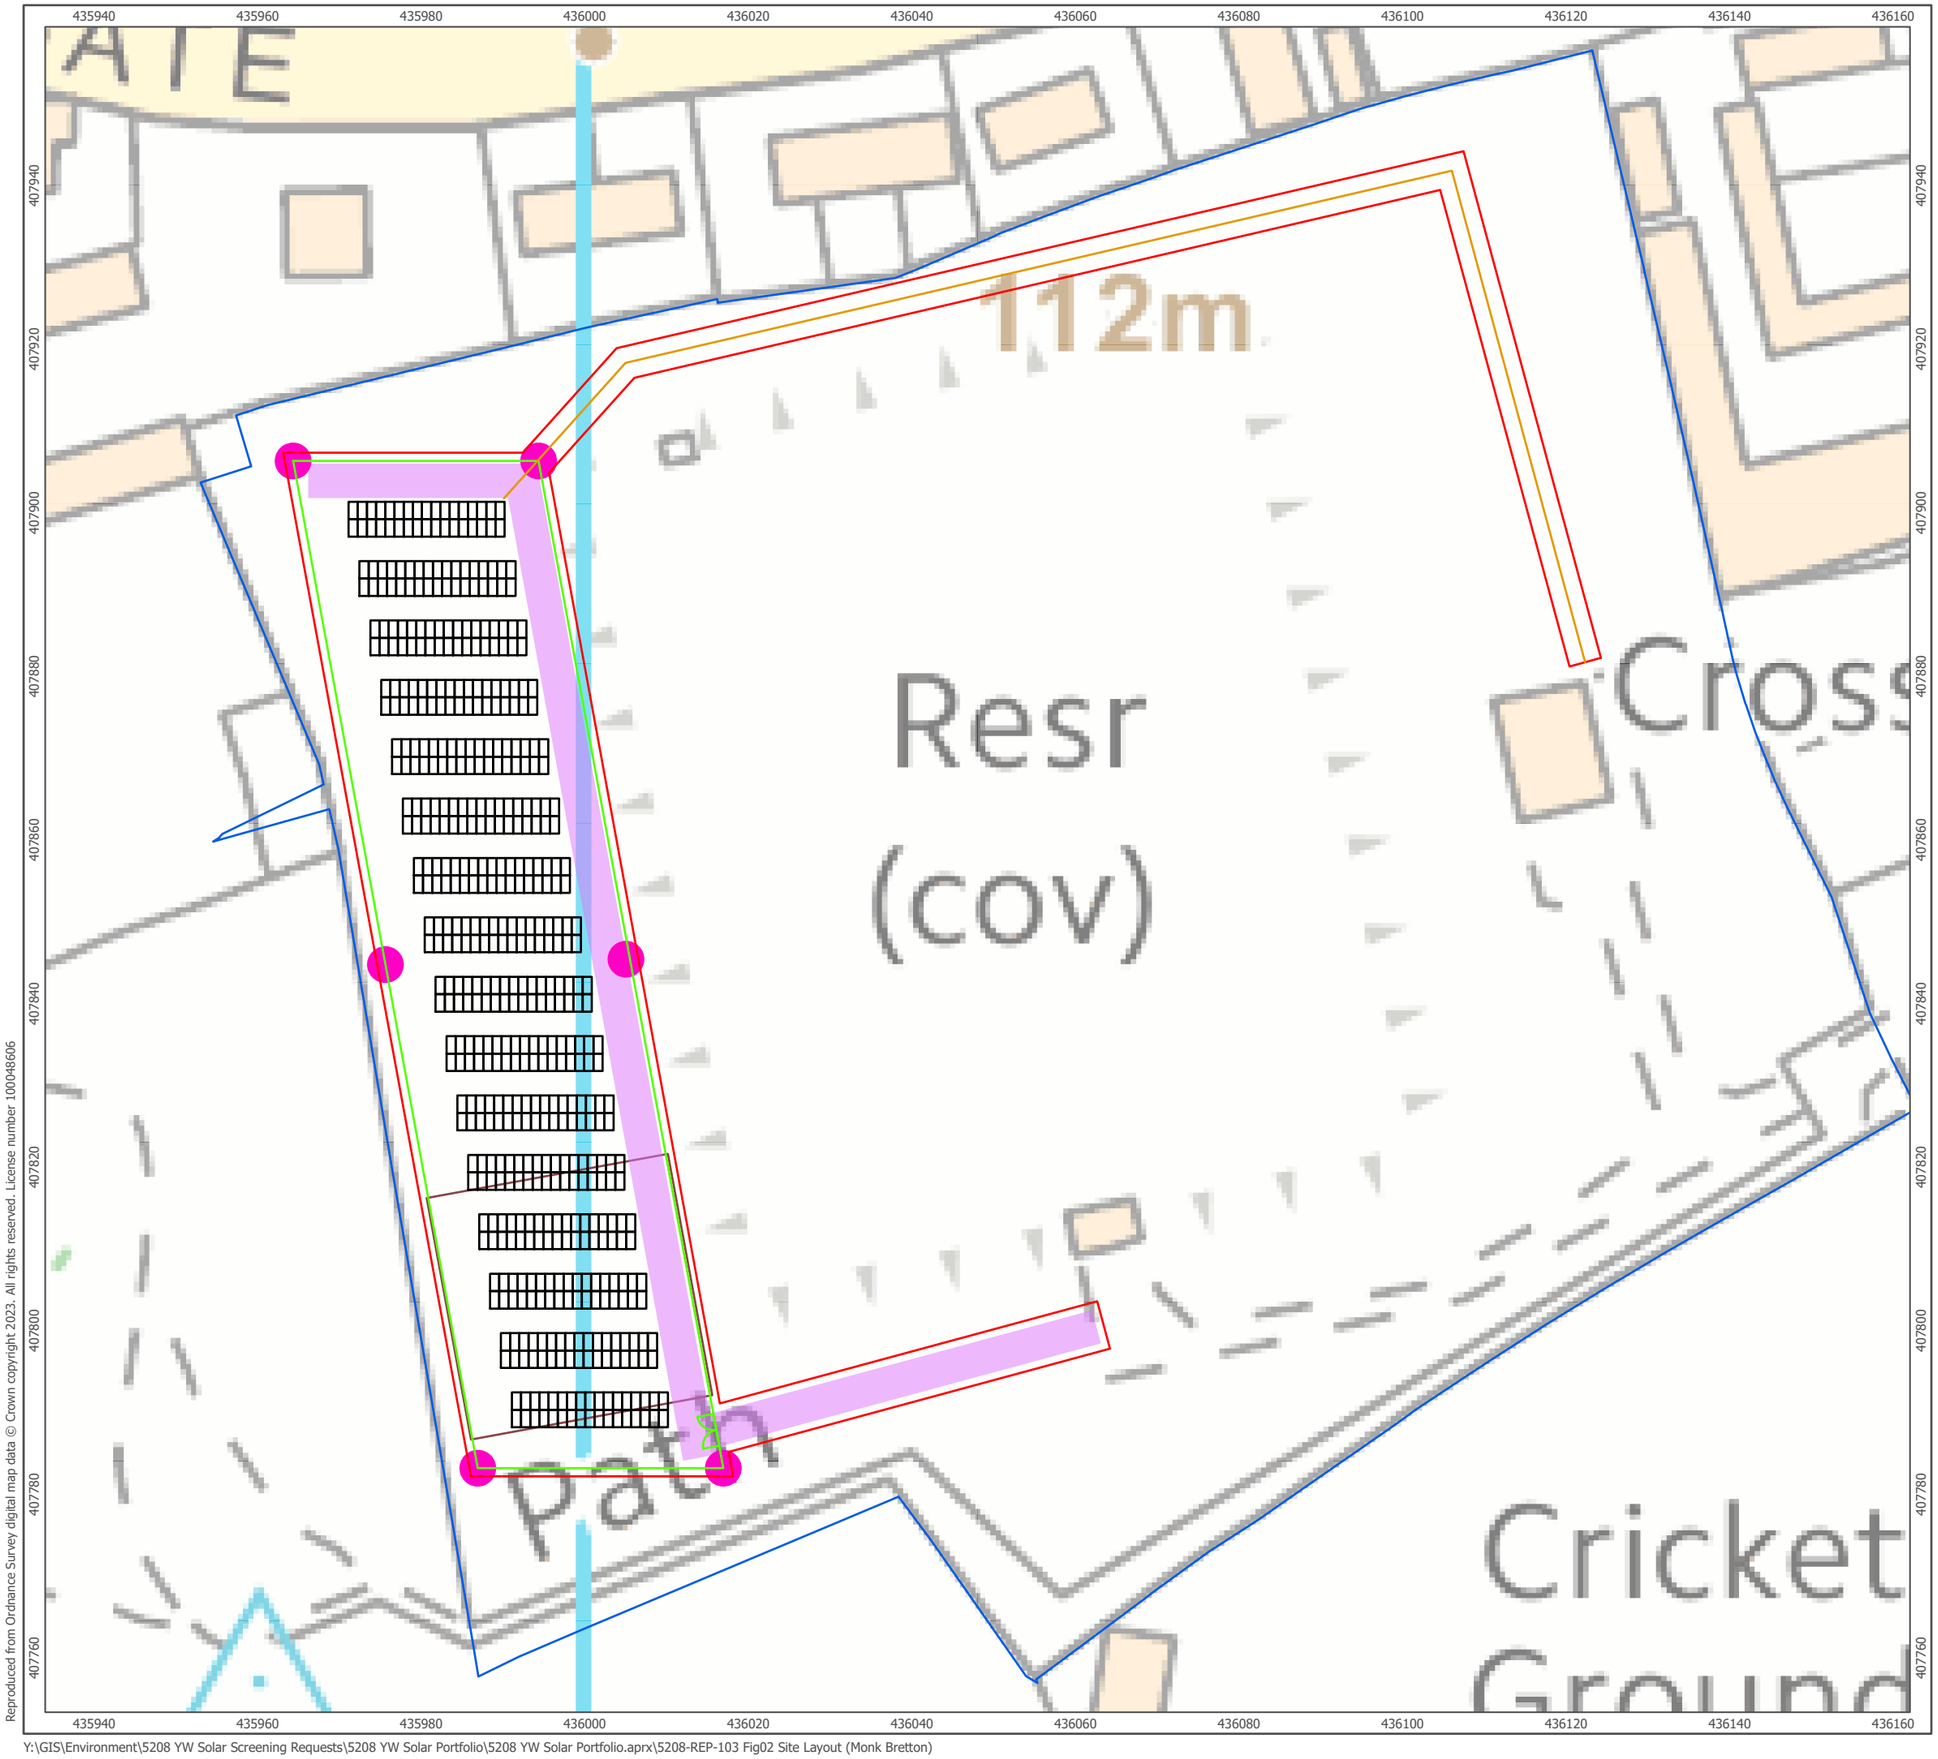


Reproduced from Ordnance Survey digital map data © Crown copyright 2023. All rights reserved. License number 100048606

Y:\GIS\Environment\5208 YW Solar Screening Requests\5208 YW Solar Portfolio\5208 YW Solar Portfolio.aprx\5208-REP-103 Fig02 Site Layout (Monk Bretton)

Downing

ARCUS
An ERM Group Company

- Site Boundary
- Landowner Boundary
- Proposed Access Road
- Temporary Construction Compound
- CCTV
- Cable Route
- Solar PV Module
- Fence

1:750 Scale @ A3

0 15 30 m

NORTH

Produced By: HT	Ref: 5208-REP-103
Checked By: JL	Date: 18/04/2023

Site Layout (Monk Bretton)
Figure 2

Yorkshire Water Solar Portfolio
CoLD Application Letter