



West
1 : 100

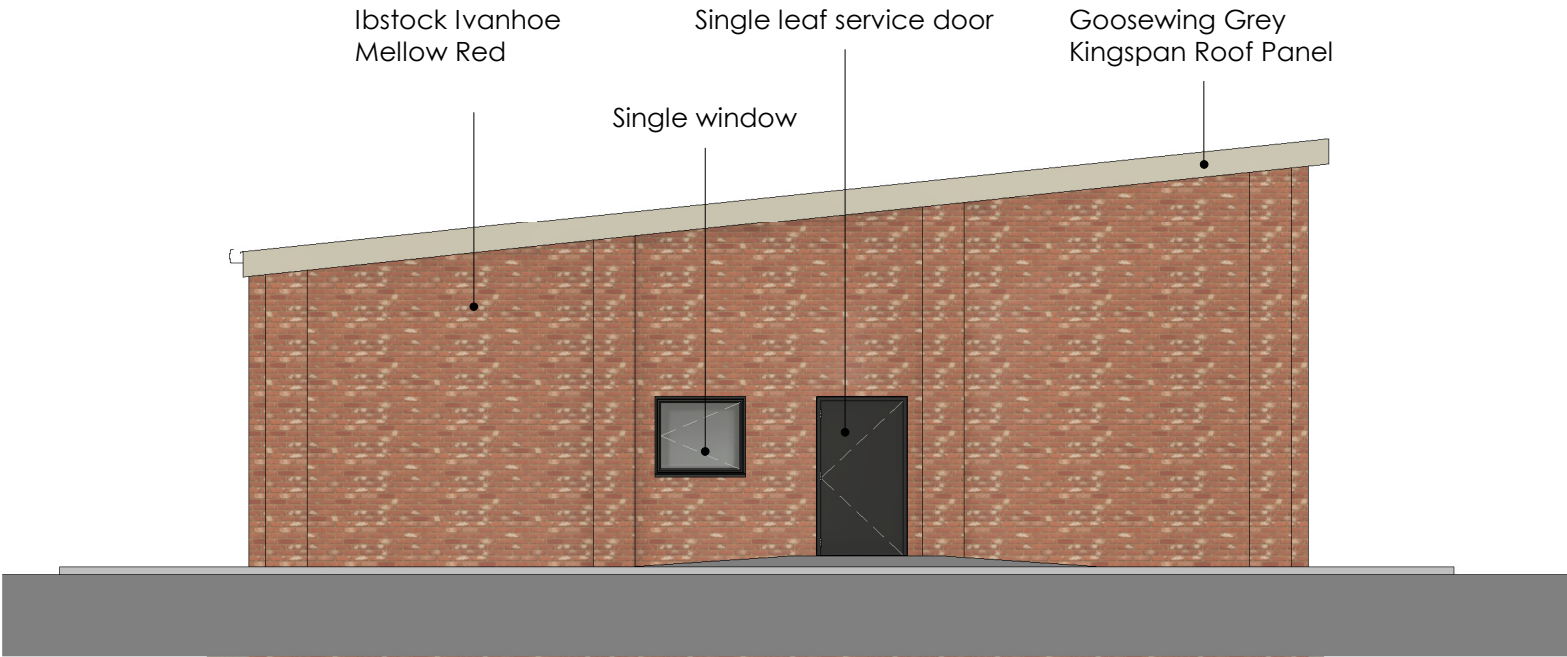

North
1 : 100

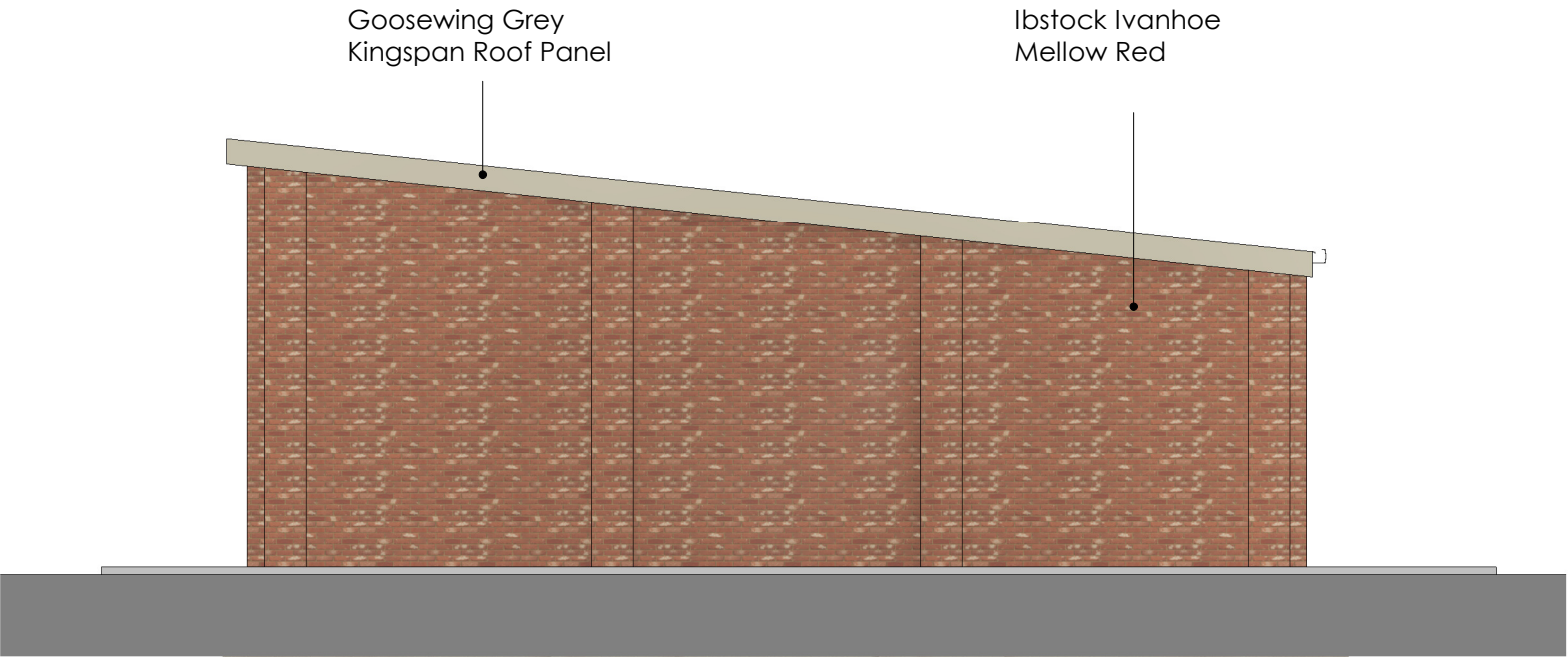

South
1 : 100



East
1 : 100



Goosewing Grey
RAL 080 70 05
BS 10A05

Kingspan roof panel



Window and Door
Frames



Ibstock Ivanhoe Mellow Red

Rev	Date	Drawn	Description

Planning

Client: Ackroyd & Abbott			
Project: Nanny Marr Rd, Darfield, Barnsley			
Title: Planning Elevations			
Scales@A2 1 : 100		Drawn: RAC	Date: 24/09/2021 10:43:52
Drawing no: 017-21		Checked: CMH	
Drawing no: 017-21		Rev: A201	
© This drawing remains the copyright of Chris Head Design Ltd and cannot be reproduced in form without the express consent of the Company. All written dimensions are to be checked on site and any discrepancies reported prior to work on site commencing. Figured dimensions are only to be taken from this drawing. Do not scale. If in doubt ask.			