Enabled by Ordnance Survey

SITE LOCATION PLAN
AREA 2 HA
SCALE 1:1250 on A4
CENTRE COORDINATES: 429322, 404257



Supplied by Streetwise Maps Ltd
www.streetwise.net
Licence No: 100047474
17/02/2014 11:00

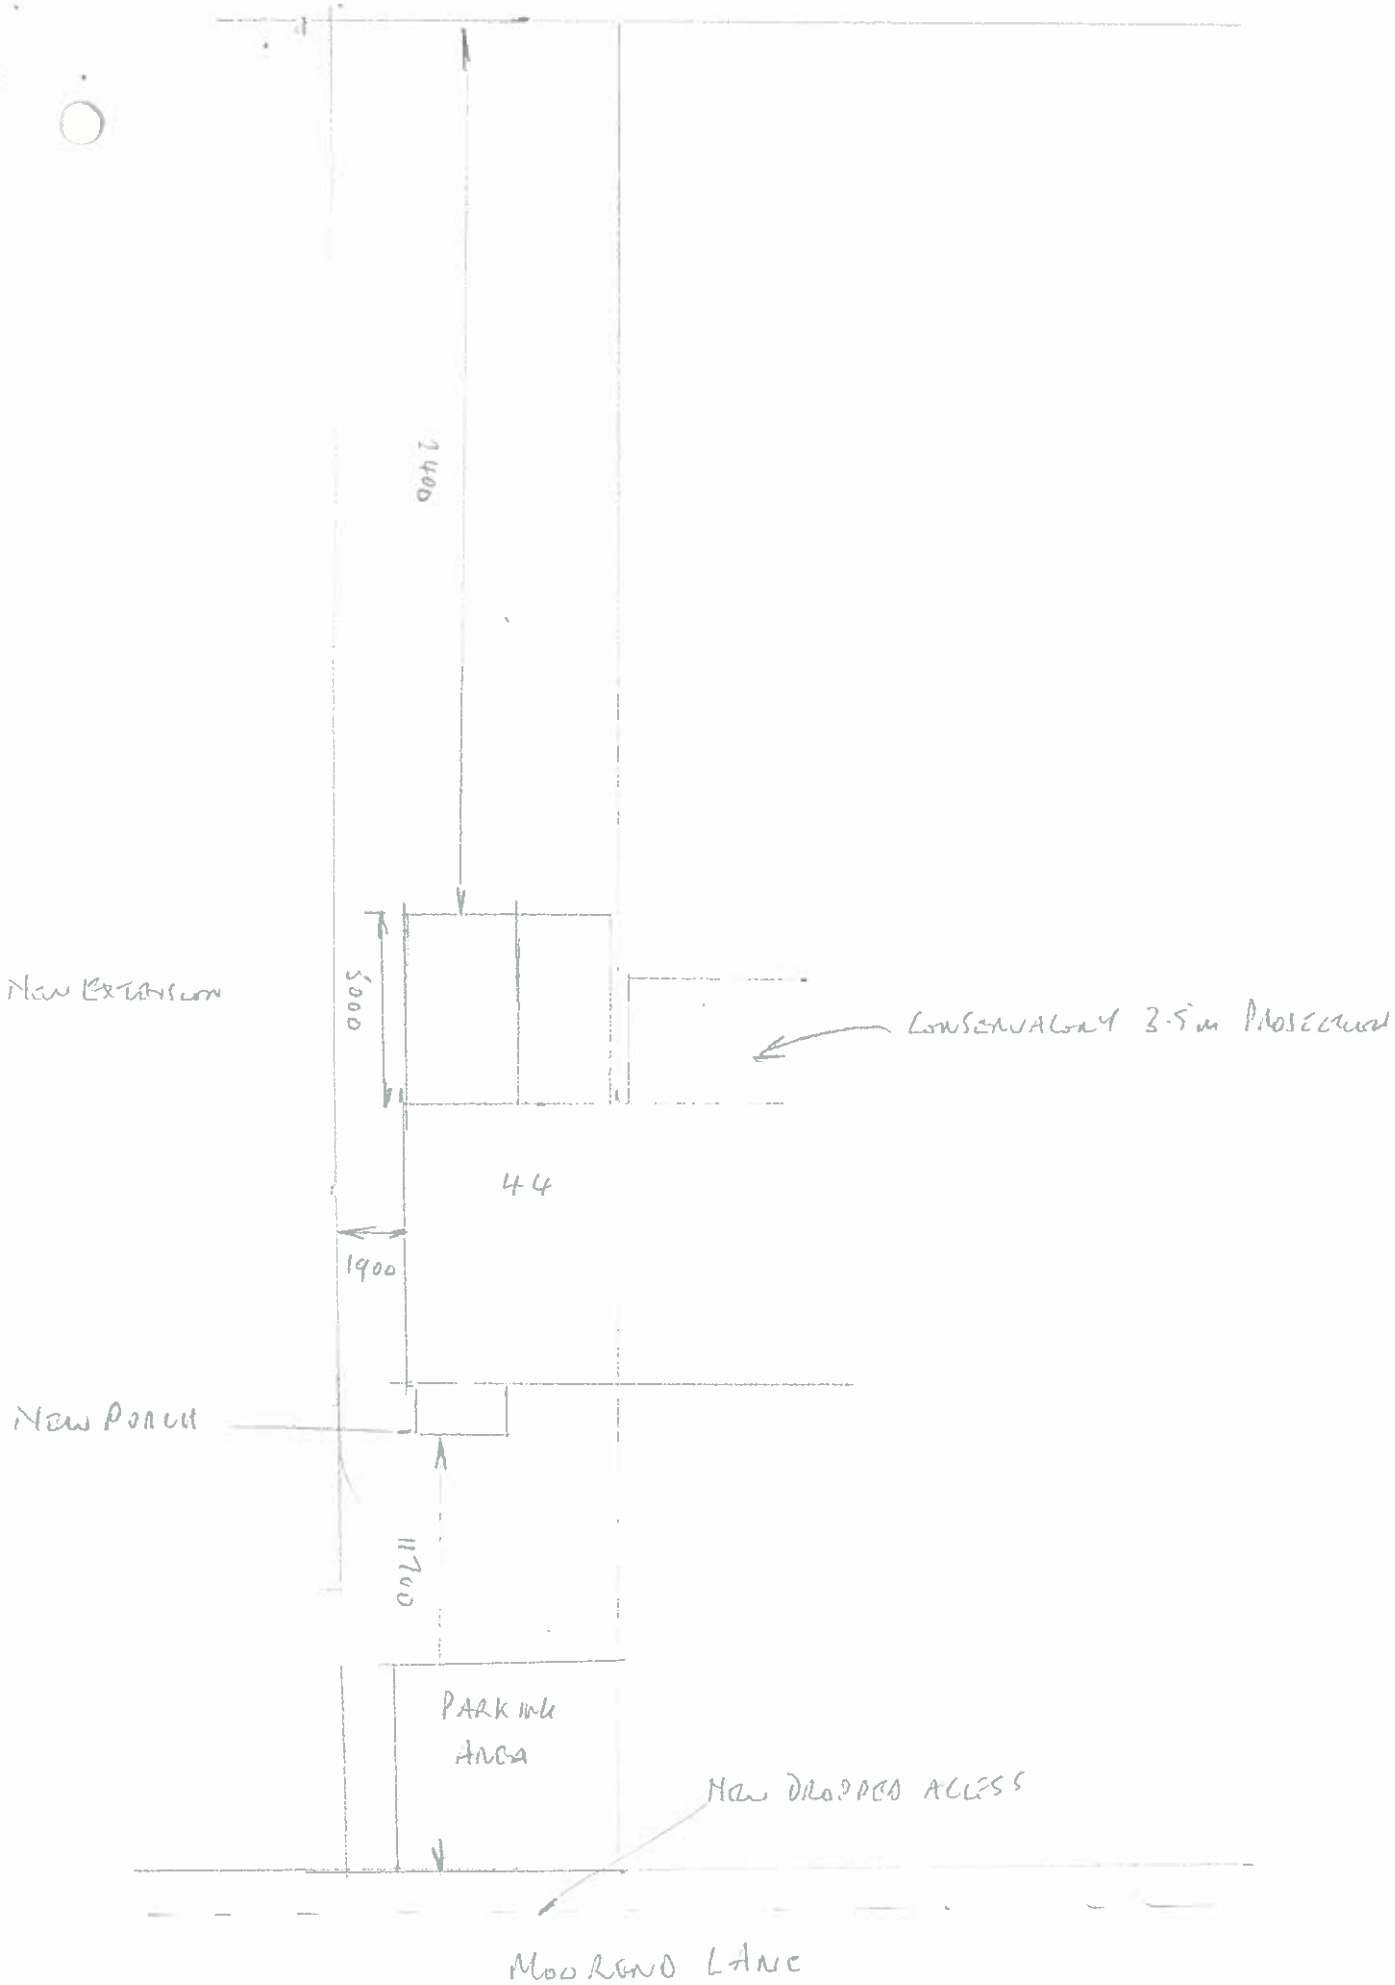
7400
NEW EXTENSION
5000
CONSERVATORY 3.5m PROJECTION
44
1900
NEW PORCH
1700
PARKING AREA
NEW DROPPED ACCESS
MOORLAND LANE