


ELEVATION 3 (NORTH-EAST)

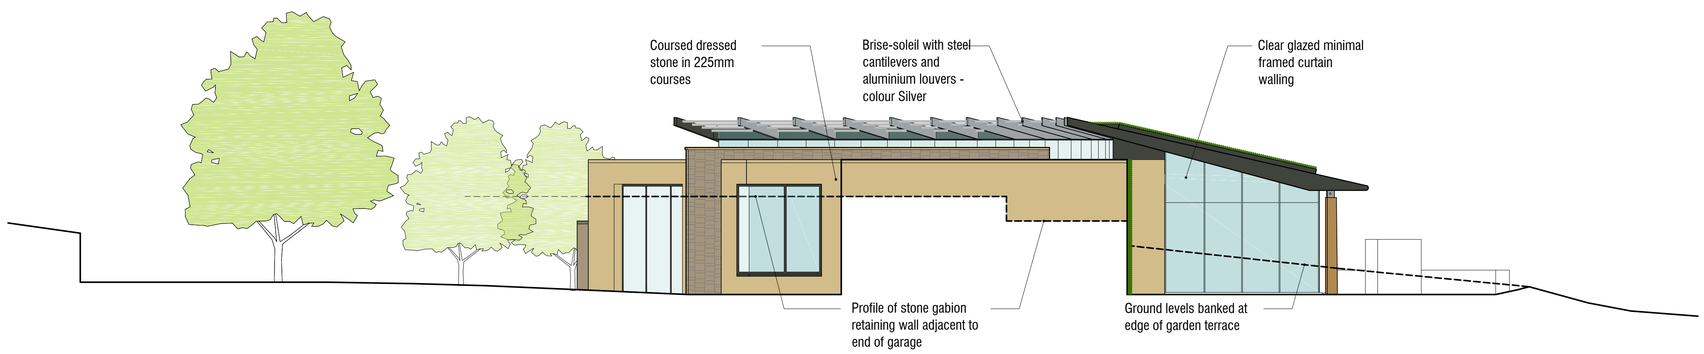

ELEVATION 4 (SOUTH-EAST)



Revision

AXIS architecture
Talbot Chambers 2-6 North Church Street Sheffield S1 2DH
tel: +44(0)114 2490944 fax: +44(0)114 2490966 www.axis-architecture.com

CONTOUR HOUSE

MRS & MRS BROOK

GUYDER BOTTOM FARM

HOYLANDSWAINE

PROPOSED ELEVATIONS

SHEET 2

A1 Scale	A3 Scale	Date	Drawn By
1:75	1:150	JULY 2013	A X i S

Drawing Number 26275(04)02 Revision A

PLANNING

© COPYRIGHT EXISTS ON ALL DESIGN AND INFORMATION SHOWN
DO NOT SCALE for construction and verify all dimensions prior to manufacture