



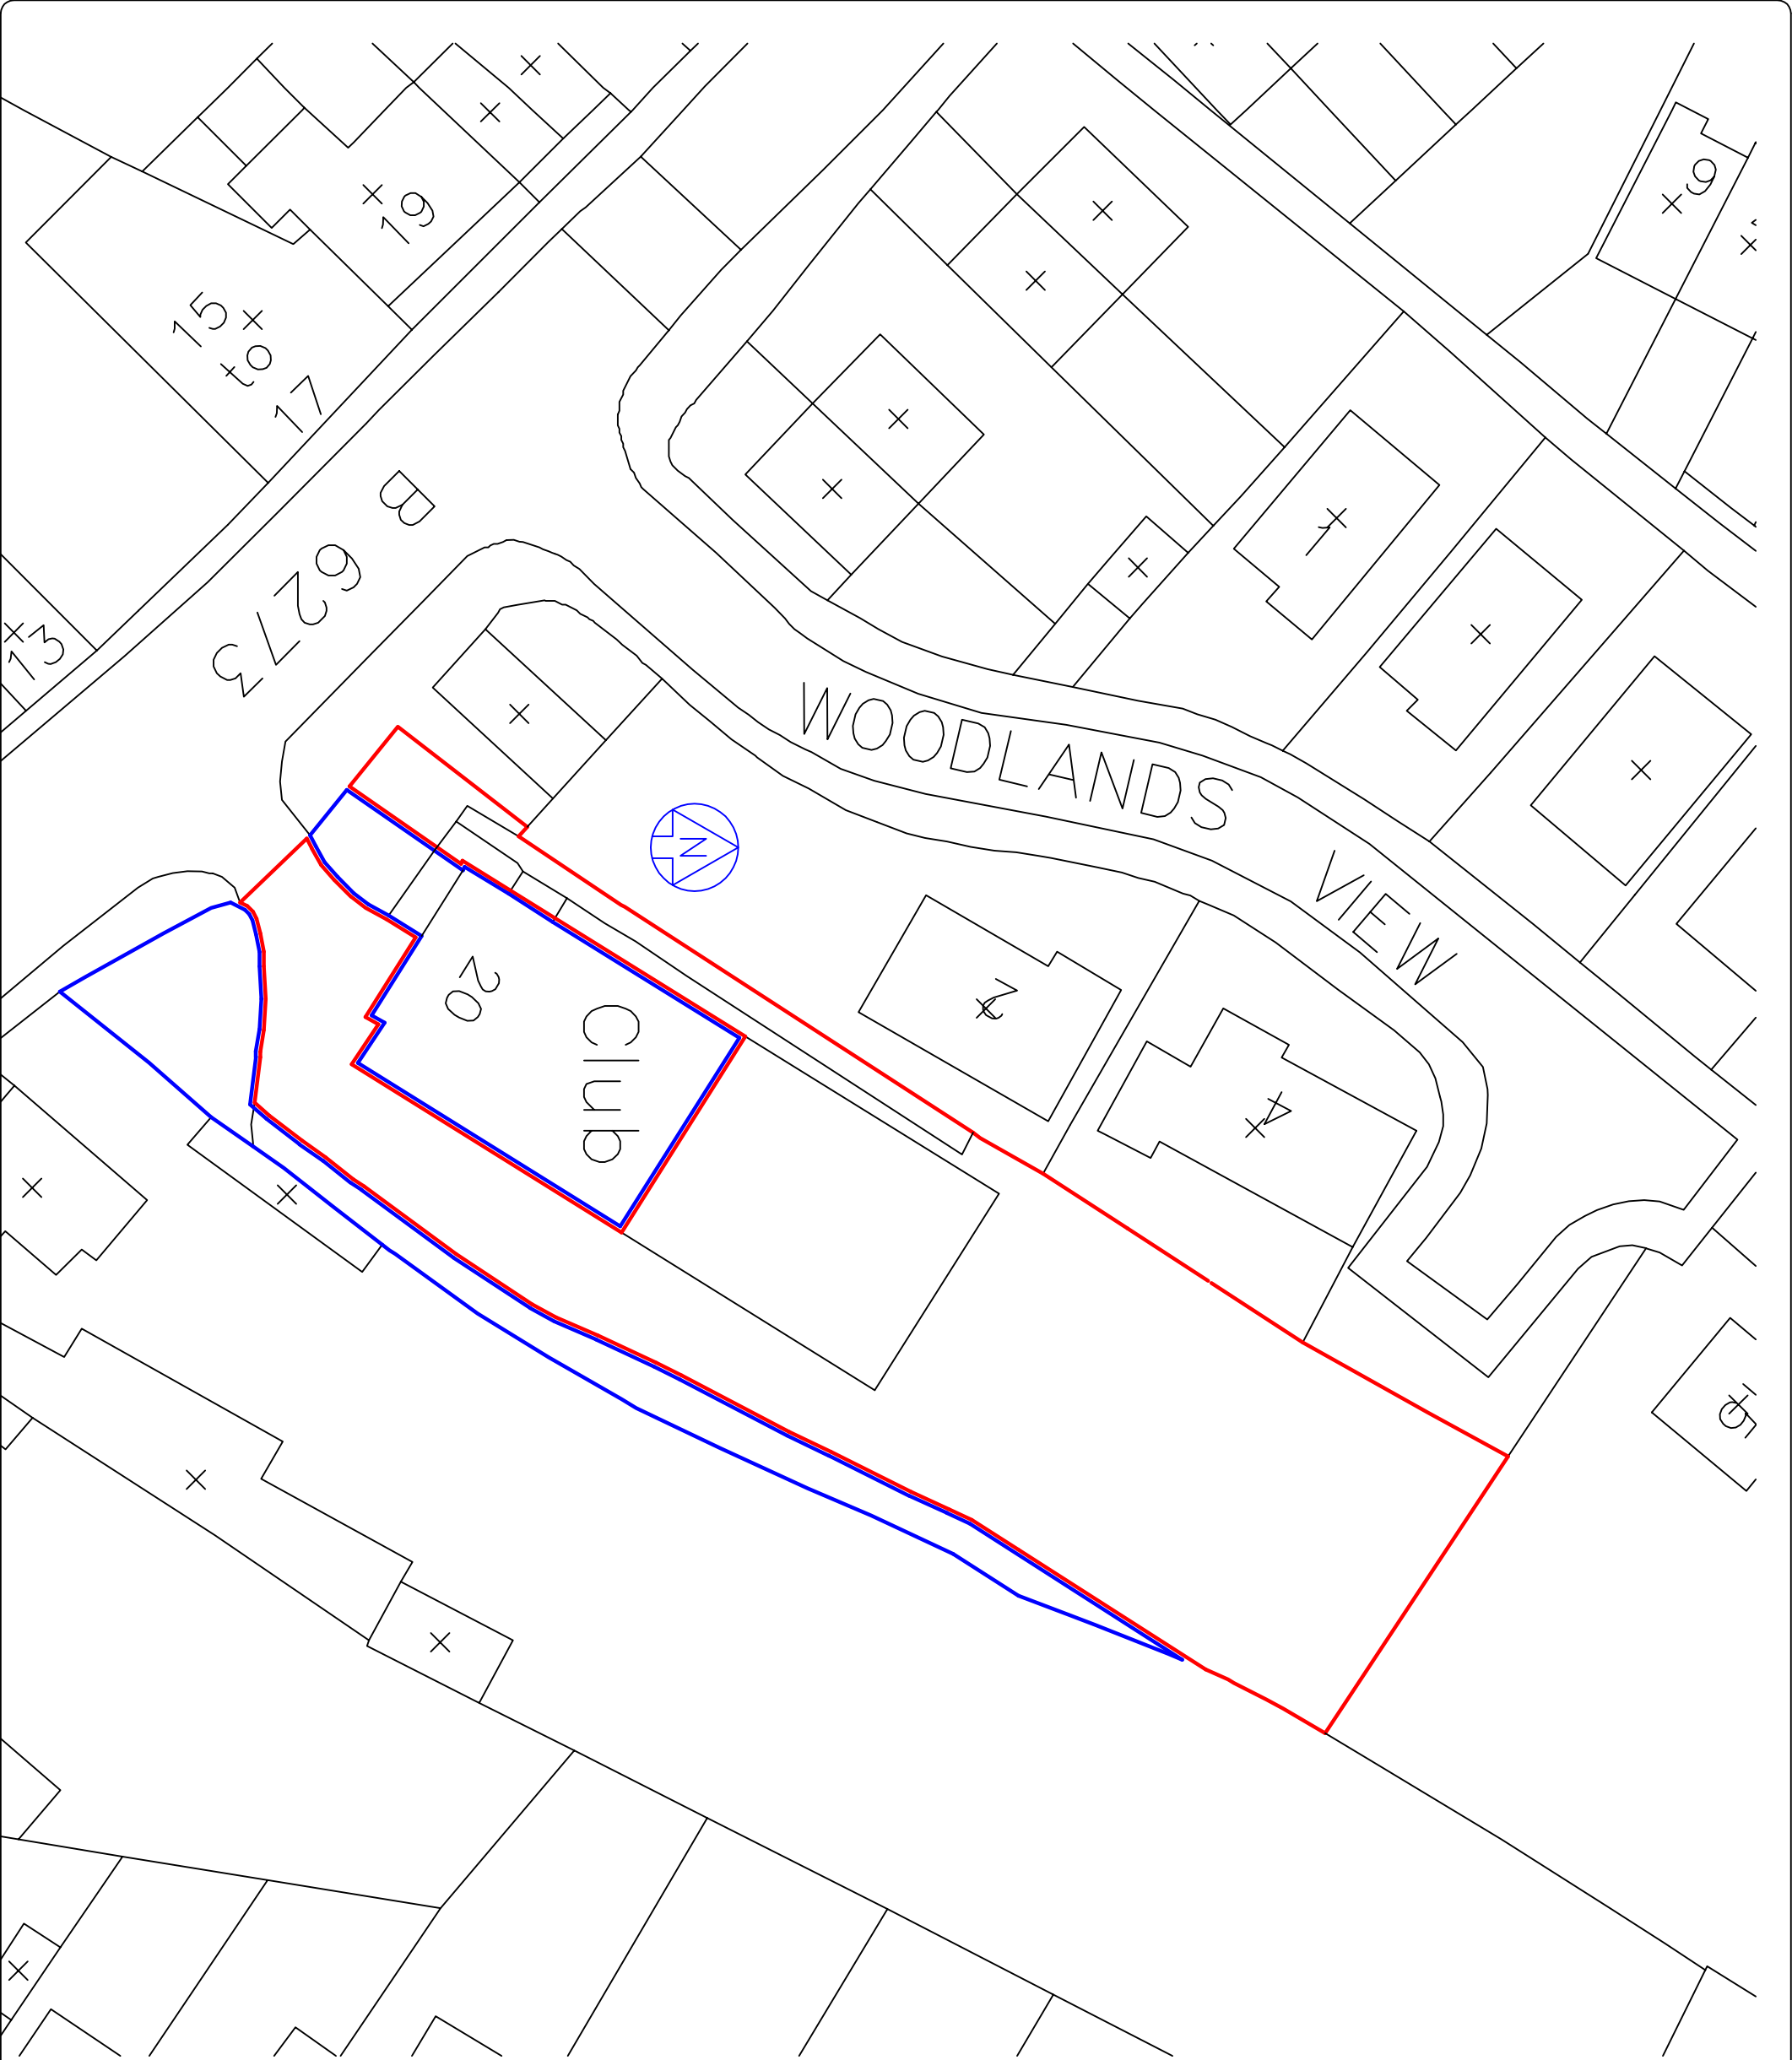

DO NOT SCALE
THIS DRAWING IS COPYRIGHT ©

NOTES	
A	09 11 16
TITLE BLOCK AMENDED.	
REVISION	

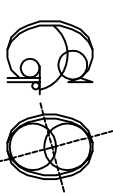

— D E S I G N —
58, Sedgwick Street
Jacksdale
Not's.
NG16 5JY
MOBILE : 07771 675788
E-MAIL: godesignplanning@aol.com

CLIENT
Mr. R. Morley

PROJECT
Great Houghton
Working Mens Club
High Street
Great Houghton
Barnsley, S72 0AB

TITLE
Proposed Change of Use
from Concert Room
to Studio Flats.
Block Plan

DRAWN BY
G. D'Shea
A3
CHECKED BY

SCALE
1:500
DATE
18/07/15
DWG No.
GHW3-004
REV
A