

Do not scale from this drawing. All dimensions to be checked on site prior to manufacture and construction. This drawing is the property of Harrison Ince Limited and should not be reproduced without permission.
All discrepancies to be brought to the attention of the architect immediately.
This drawing is to be read in conjunction with the specification / bill of quantities and related drawings.

REVISIONS


-	FIRST ISSUE	10.01.2019 OC

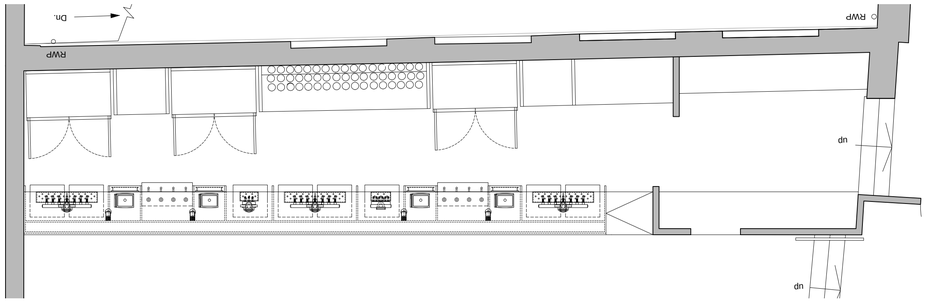


EXISTING GROUND FLOOR BAR PLAN
Scale 1:50

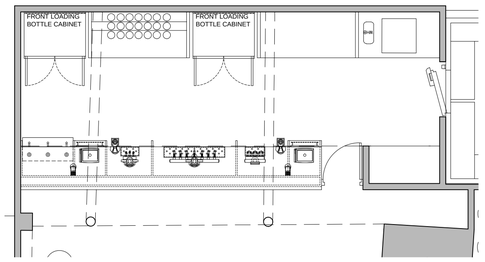


EXISTING FIRST FLOOR BAR PLAN
Scale 1:50

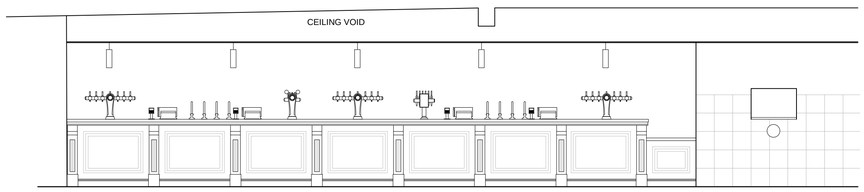


EXISTING GROUND FLOOR BAR ELEVATION
Scale 1:50

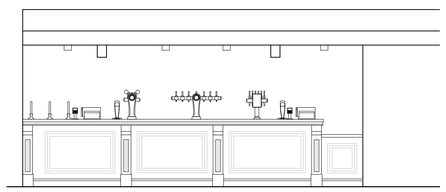


EXISTING FIRST FLOOR BAR ELEVATION
Scale 1:50

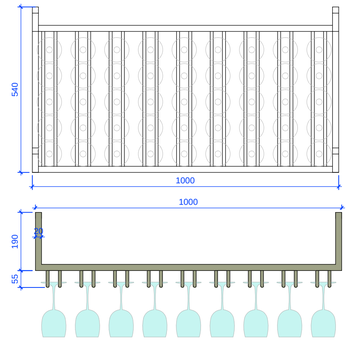


PROPOSED GROUND FLOOR BASKET DETAIL
Scale 1:50

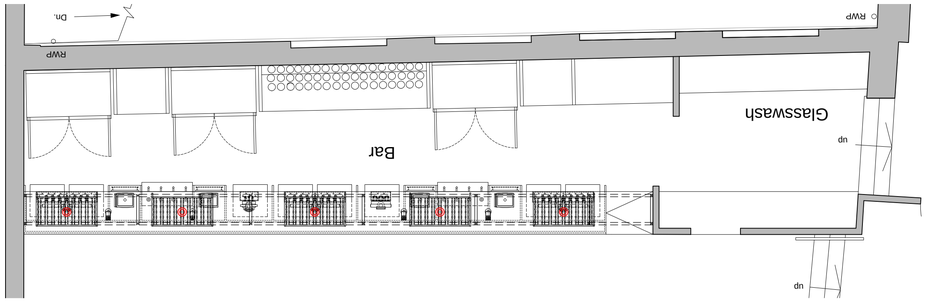

PROPOSED GROUND FLOOR BAR PLAN
Scale 1:50

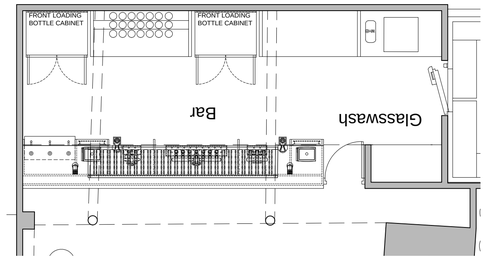


PROPOSED FIRST FLOOR BAR PLAN
Scale 1:50

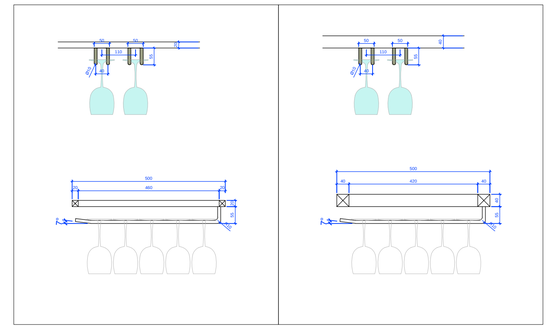


PROPOSED FIRST FLOOR PRONG DETAIL
Scale 1:10

PROPOSED GROUND FLOOR PRONG DETAIL
Scale 1:10

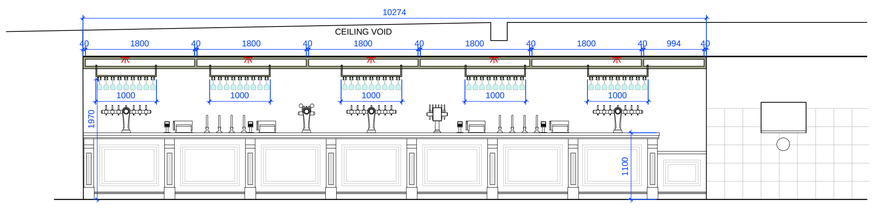

PROPOSED GROUND FLOOR BAR ELEVATION
Scale 1:50

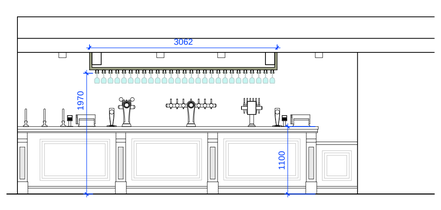

PROPOSED FIRST FLOOR BAR ELEVATION
Scale 1:50

@ 1:50 SCALE

0 400mm 1600mm
100mm 800mm 3200mm

HARRISON INCE
ARCHITECTS INTERIOR DESIGNERS

SUN HOUSE
2-4 LITTLE PETER STREET
KNOTT MILL
MANCHESTER
M15 4PS
TEL: 0161 236 3650
EMAIL: enquiries@harrison-ince.co.uk

CLIENT: JD WETHERSPOON PLC

PROJECT: THE JOSEPH BRAMAH
15 MARKET HILL, BARNSLEY, S70 2PX

TITLE: GLASS RACK DETAILS

DATE	JAN 2019	SCALE	AS INIDCATED @ A1
JOB NO.	PN5279-05	DWG. NO.	AD01
DRAWN	CAD/OC	CHECKED	