


DRAWINGS




Scale 1:10000	DRAWN BY PR	CHECKED BY CS
DRAWING REFERENCE TPL/01	REV	
DATE Apr 2013	CAD REF GIS/T191	

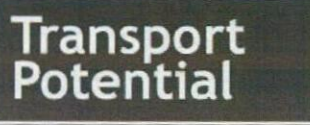


Transport Potential LTD, 14-15 Regent Parade, Harrogate, HG1 5AQ.

SCHEME Birdwell
ON BEHALF OF Aldi Stores LTD

DRAWING TITLE Location Plan

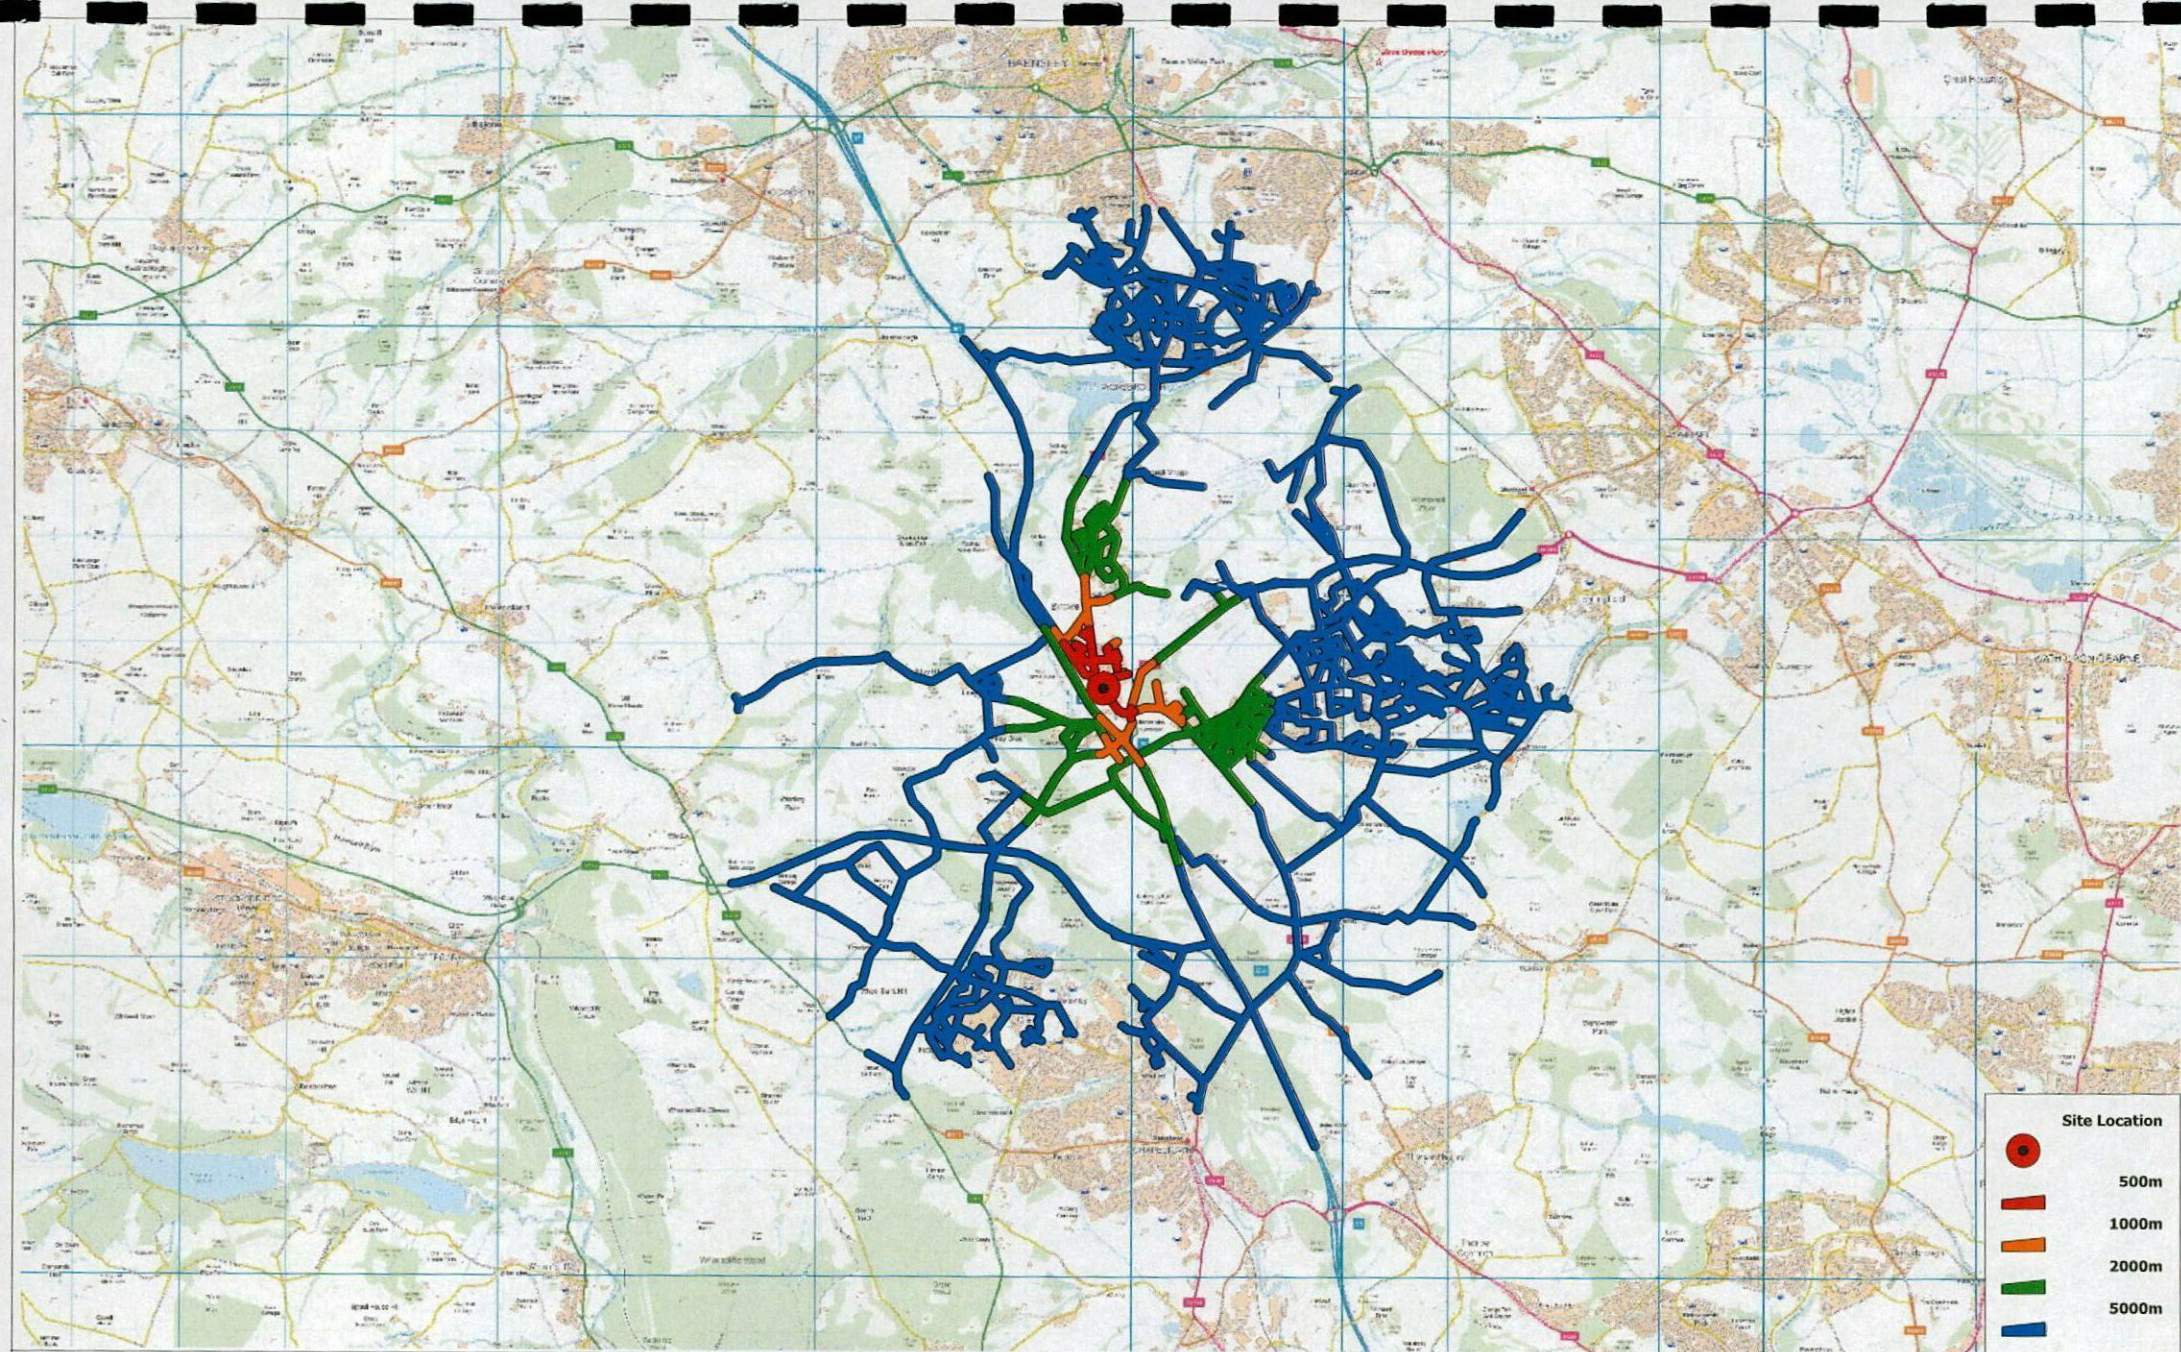


Scale 1:50000	DRAWN BY PR	CHECKED BY CS
DRAWING REFERENCE TPL/02	REV	
DATE Apr 2013	CAD REF GIS/T191	

Transport Potential LTD, 14-15 Regent Parade, Harrogate, HG1 5AQ.

SCHEME Birdwell
ON BEHALF OF Aldi Stores LTD

DRAWING TITLE Distance Isochrones

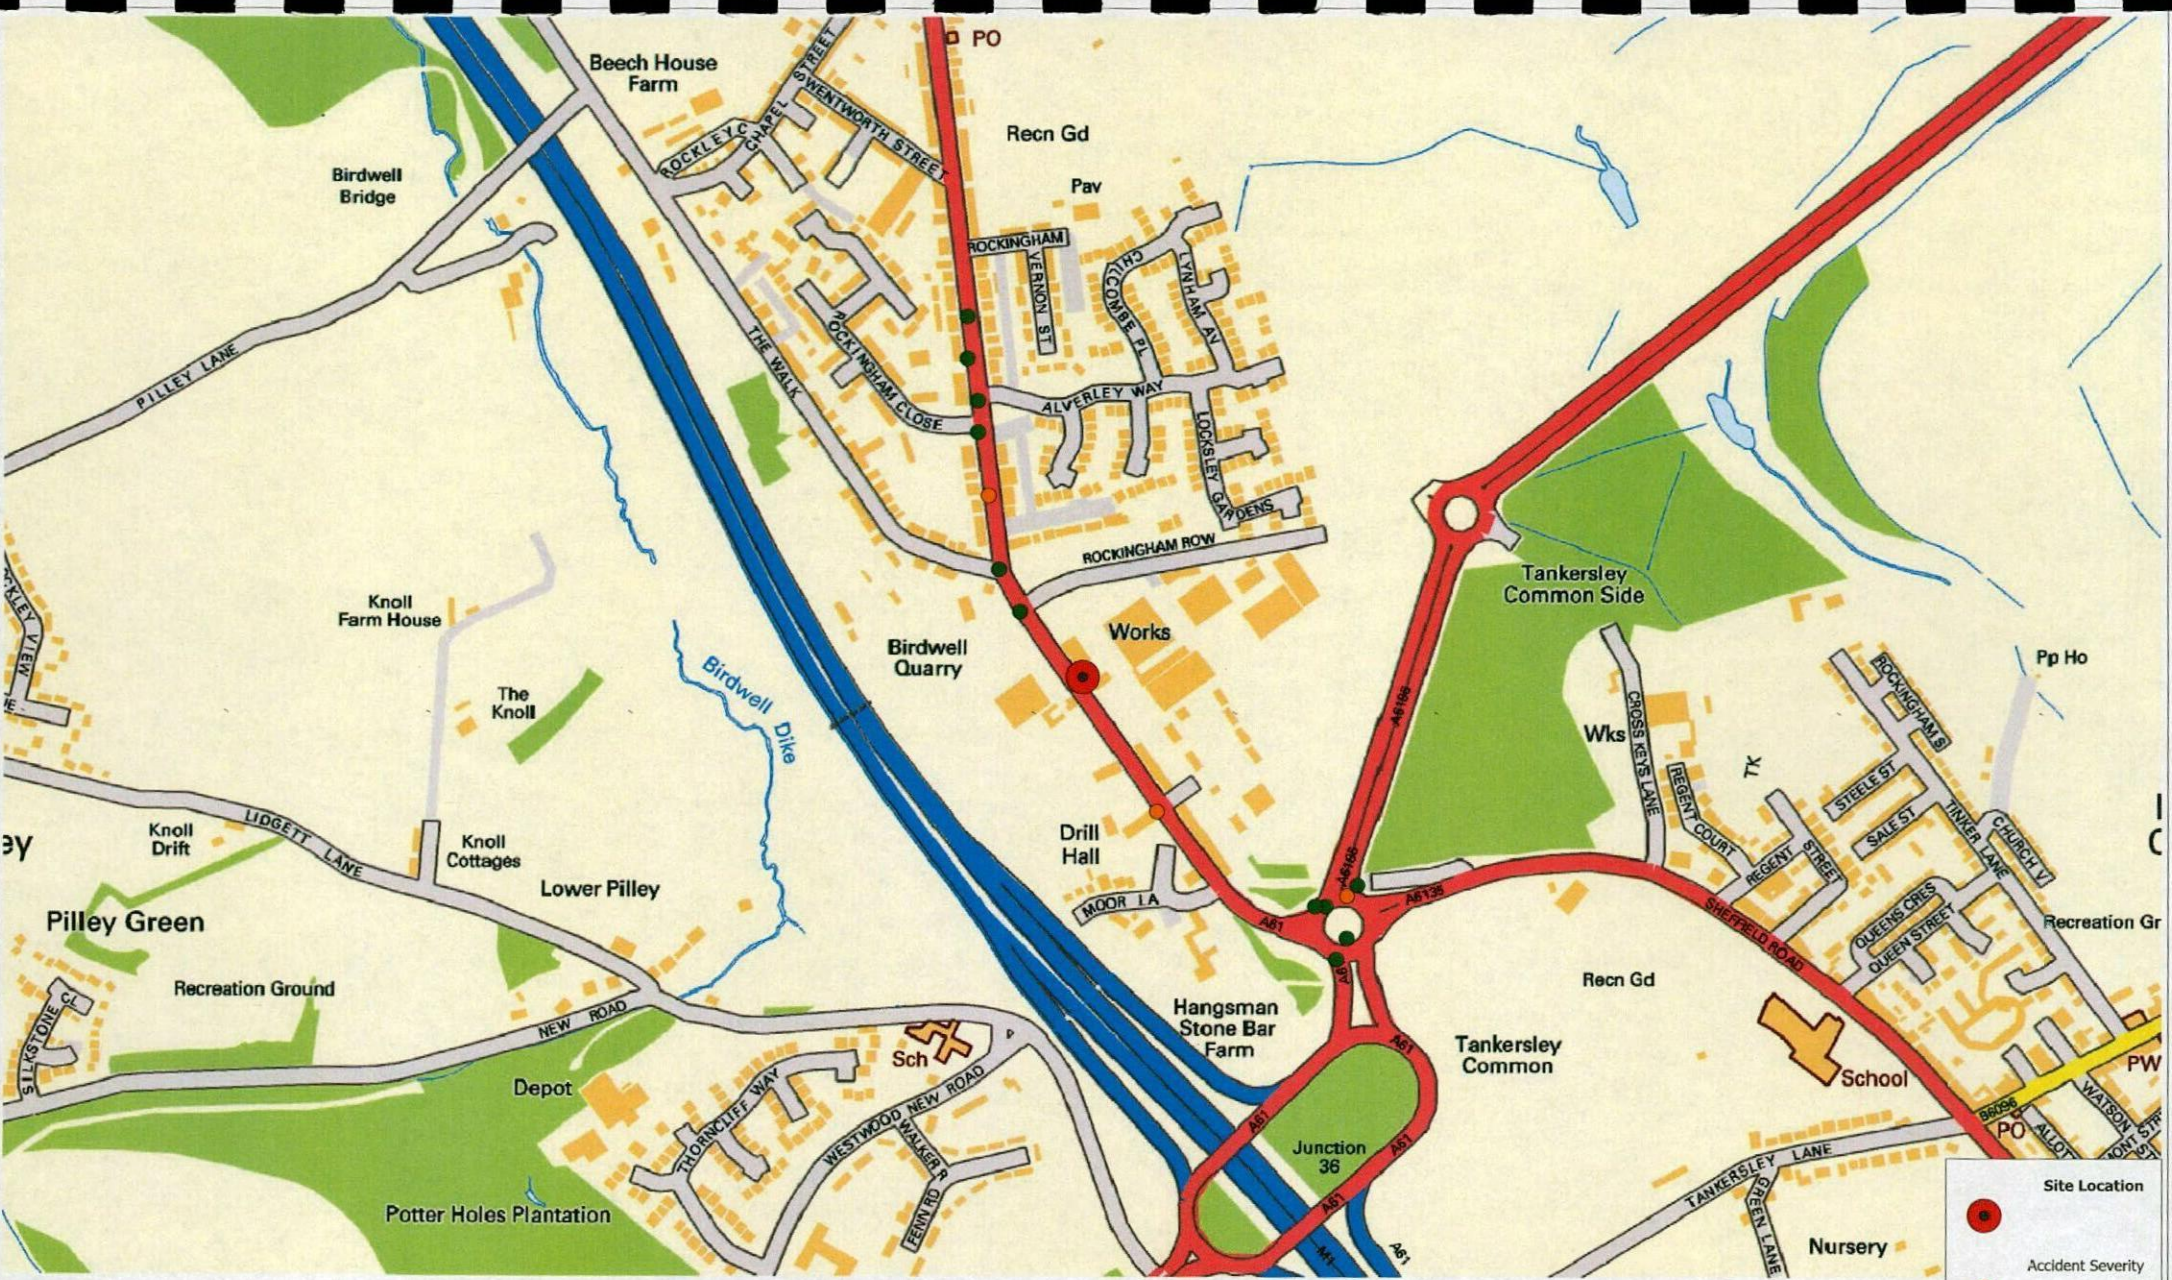


Site Location


Accident Severity

- 2
- 3


Scale 1:5000	DRAWN BY PR	CHECKED BY CS	Transport Potential 	SCHEME Birdwell	DRAWING TITLE Accident Plots
DRAWING REFERENCE TPL/03		REV		ON BEHALF OF Aldi Stores LTD	
DATE Apr 2013	CAD REF GIS/T191			Transport Potential LTD, 14-15 Regent Parade, Harrogate, HG1 5AQ.	

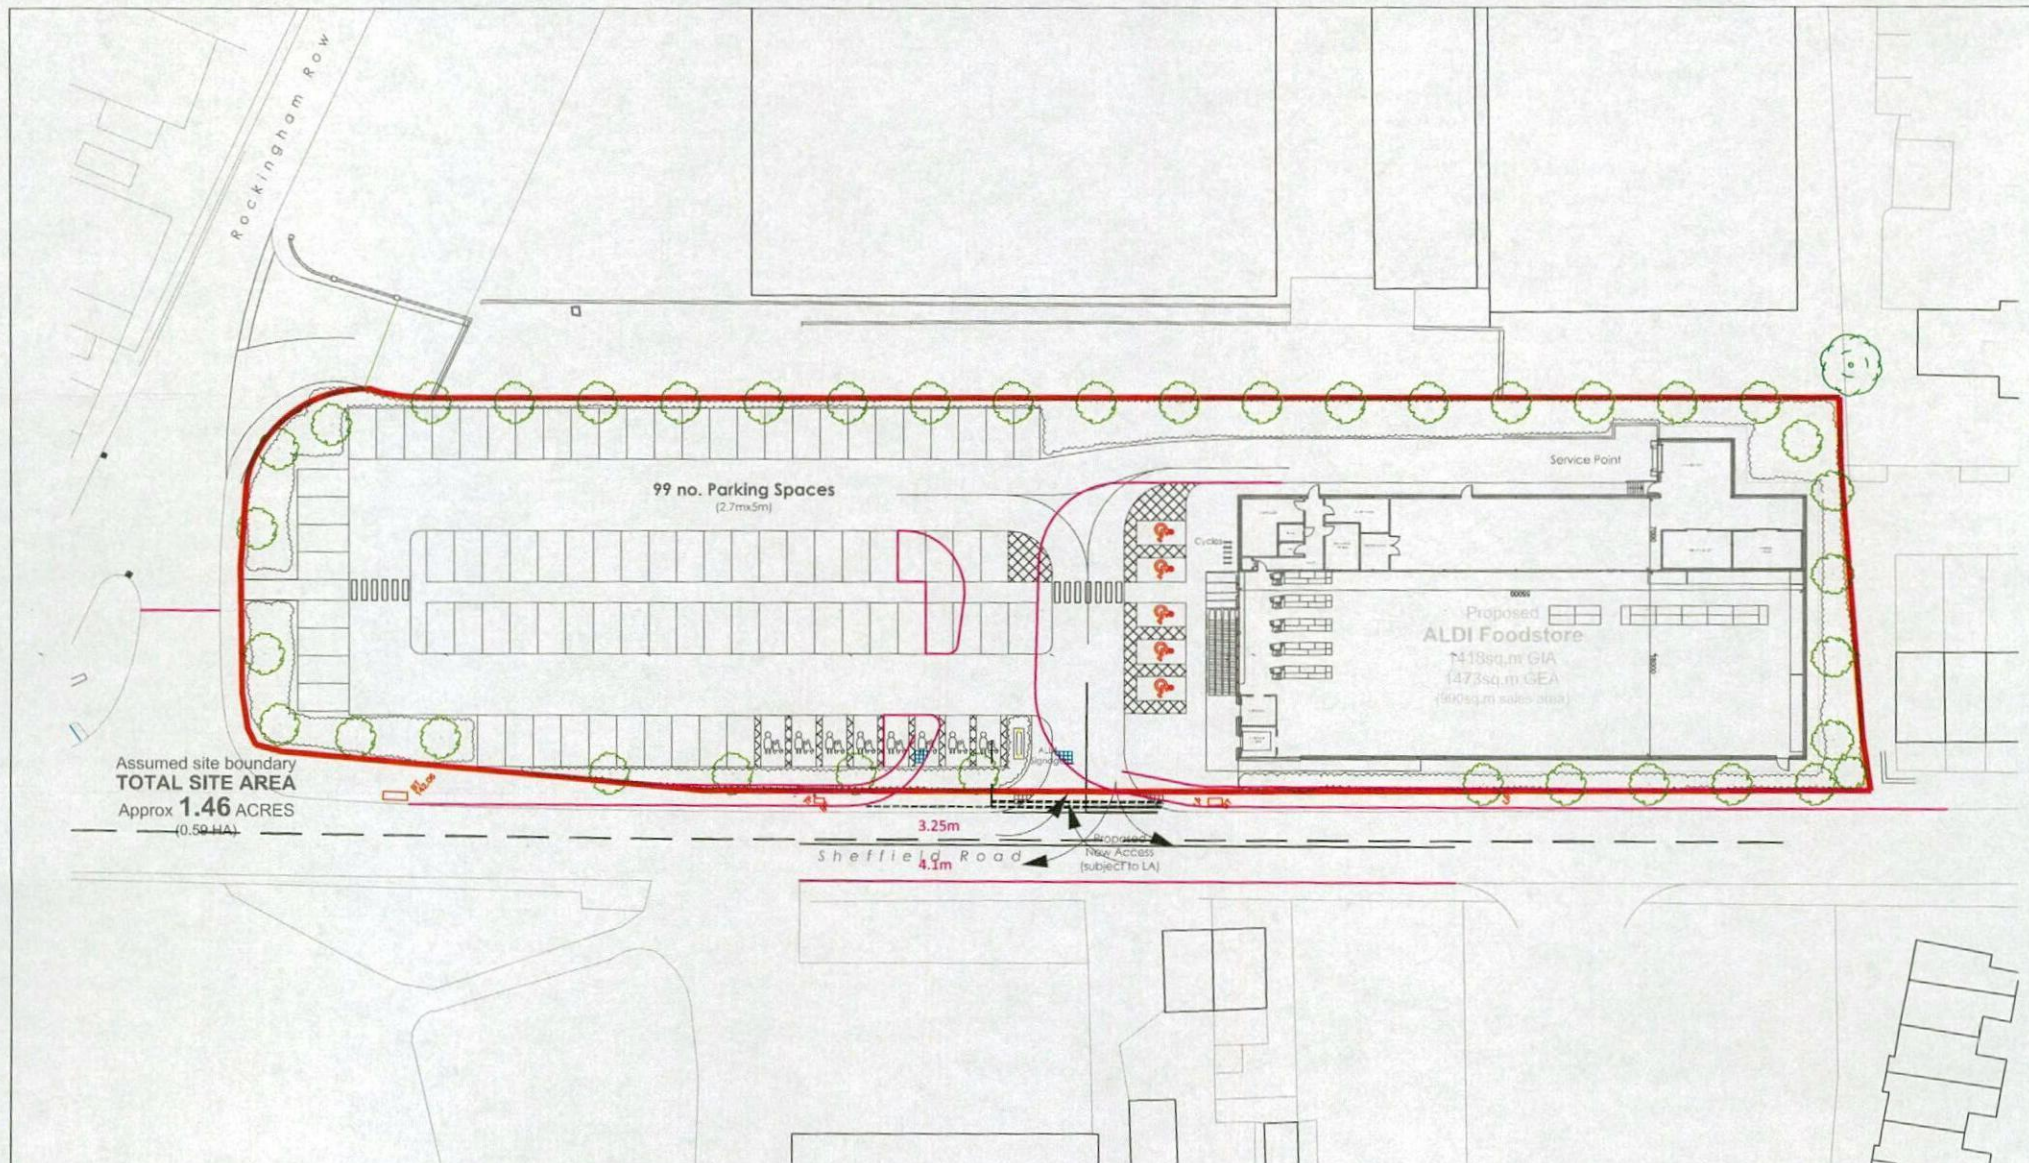

REPRODUCED FROM ORDNANCE SURVEY DIGITAL MAP DATA © CROWN COPYRIGHT 2011. ALL RIGHTS RESERVED. LICENSE NUMBER 26051-1632-0100031673

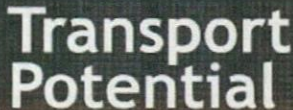SCALE @ A3 1:500	DRAWN BY PR	CHECKED BY CS	 	SCHEME BIRDWELL	DRAWING TITLE PROPOSED 'FAT LANE'
DRAWING REFERENCE BIRDWELL/05		REVISION		ON BEHALF OF ALDI STORE LTD	
DATE JULY 2012	CAD REF BIRDWELL_05				

14-15 REGENT PARADE, HARROGATE, HG1 5AW. TELEPHONE 01423 502240

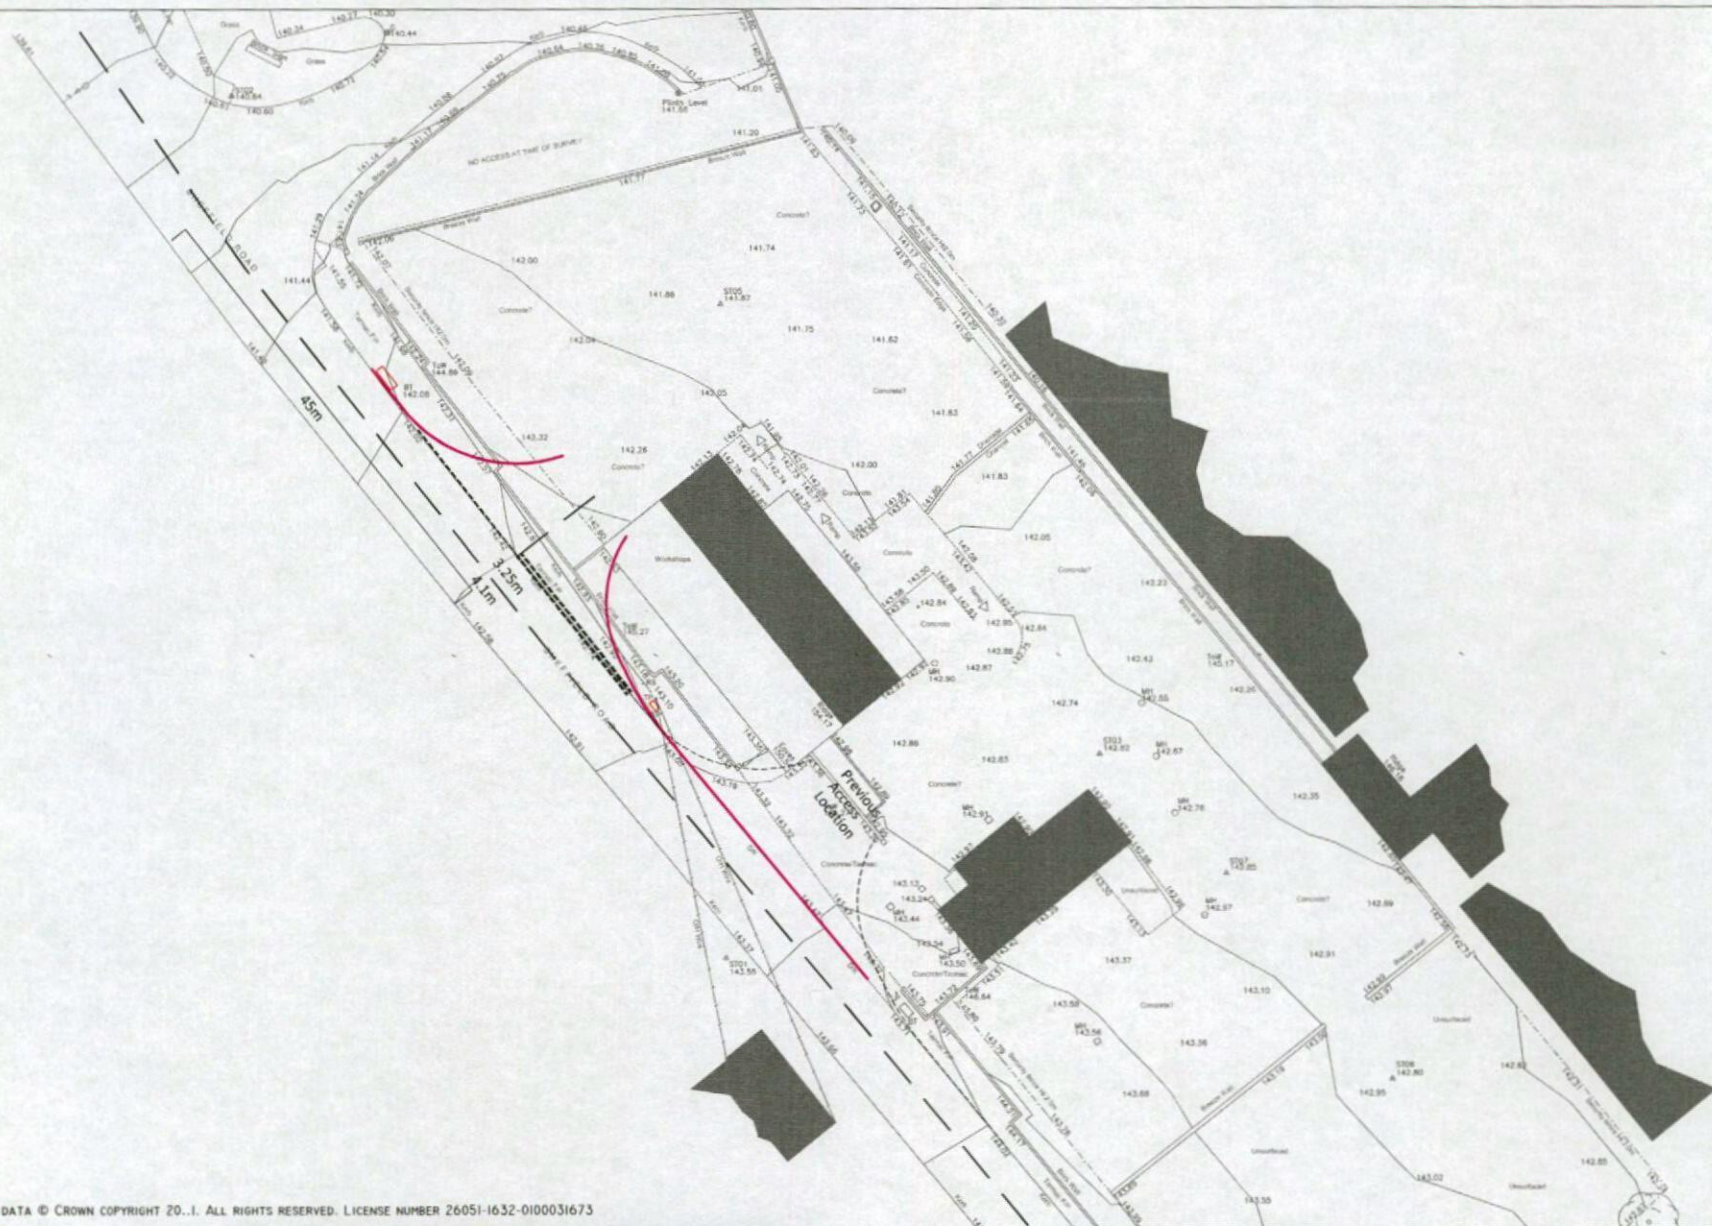

REPRODUCED FROM ORDNANCE SURVEY DIGITAL MAP DATA © CROWN COPYRIGHT 20..1. ALL RIGHTS RESERVED. LICENSE NUMBER 26051-1632-0100031673

SCALE @ A3	1:500	DRAWN BY	PR	CHECKED BY	CS
DRAWING REFERENCE	BIRDWELL/I5		REVISION		
DATE	MARCH 2013	CAD REF	BIRDWELL_I5		

**Transport
Potential**



14-15 REGENT PARADE, HARROGATE, HG1 5AW. TELEPHONE 01423 502240

SCHEME	BIRDWELL
ON BEHALF OF	ALDI STORE LTD

DRAWING TITLE	PROPOSED 'FAT LANE' RELOCATED ACCESS
---------------	---