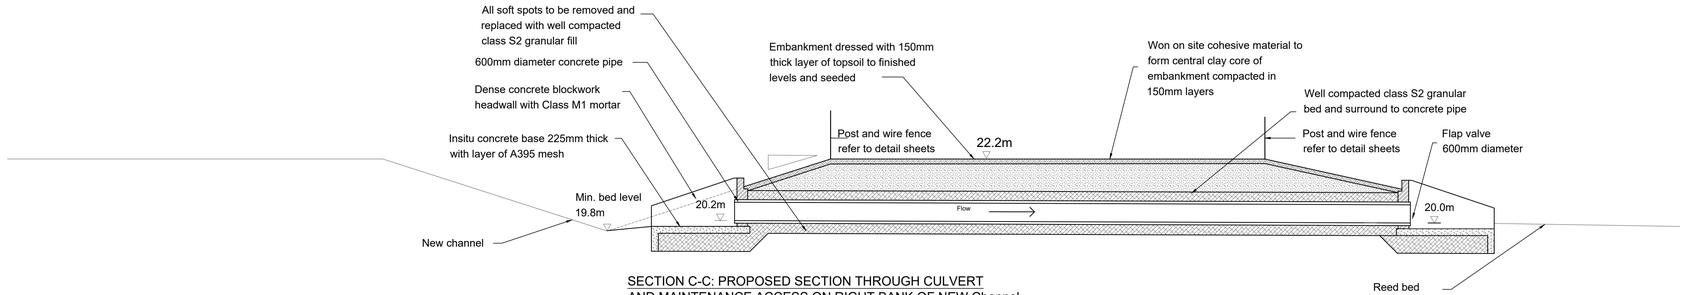

SECTION C-C: PROPOSED SECTION THROUGH CULVERT AND MAINTENANCE ACCESS ON RIGHT BANK OF NEW Channel
Scale 1:100

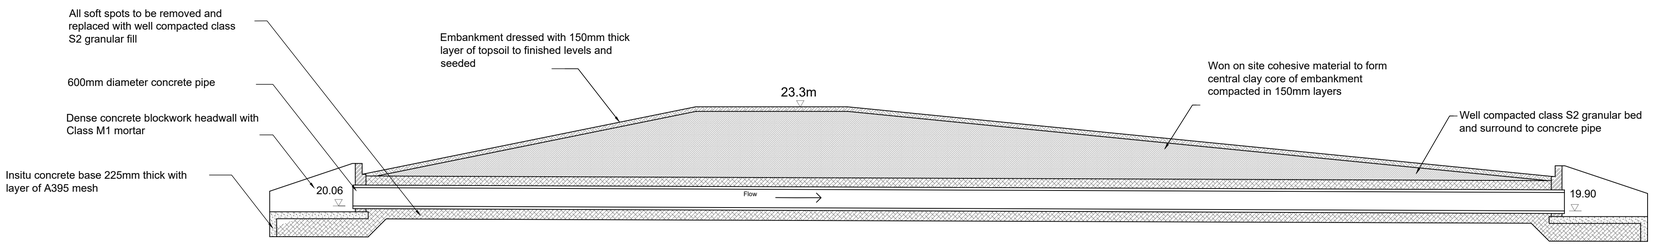

SECTION D-D : PROPOSED SECTION THROUGH CULVERT UNDER NEW BUND
Scale 1:100

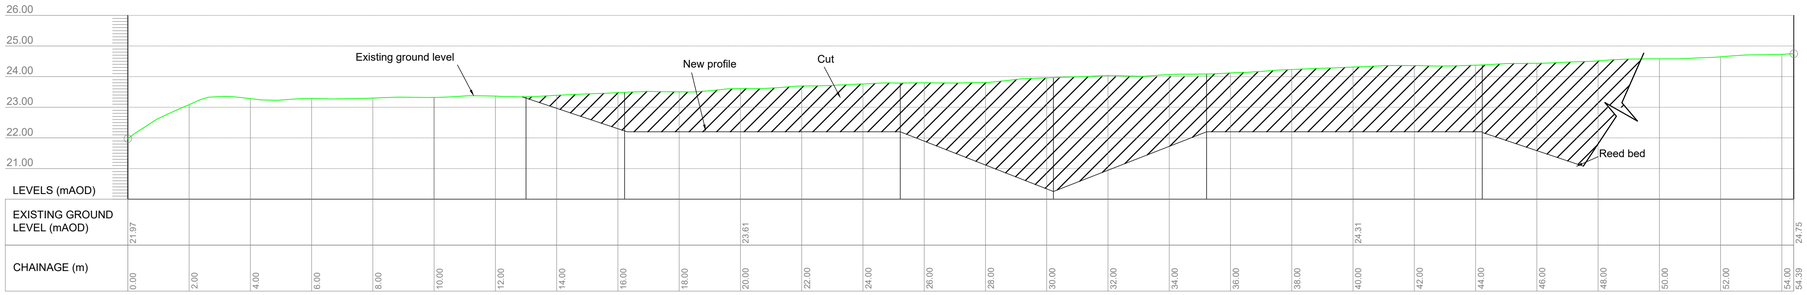

SECTION E-E
SCALE 1:100

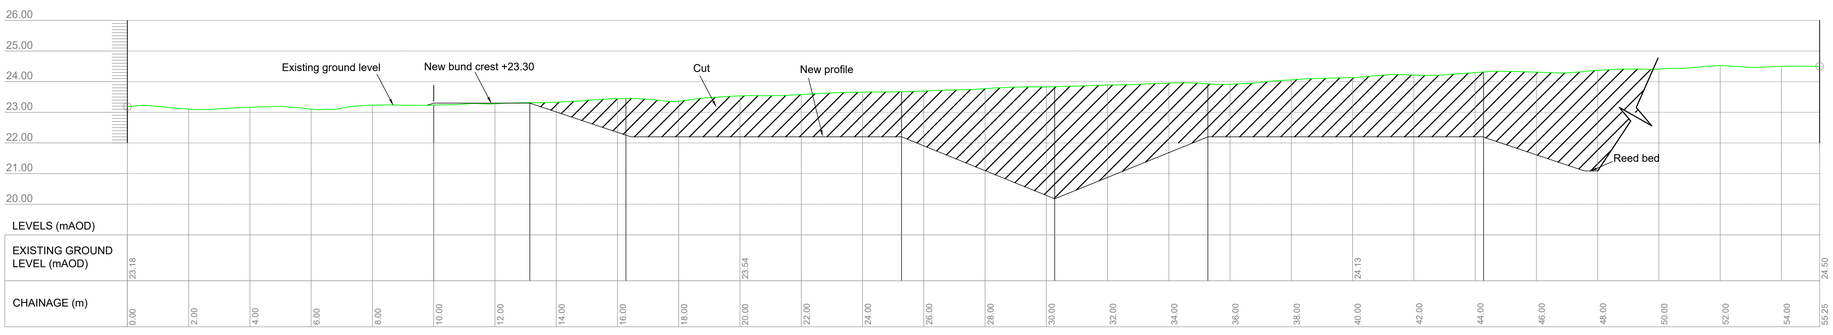

SECTION F-F
SCALE 1:100

Rev	Modifications	Date	Drawn	Designed	Checked	Approved

JBA consulting
Second Avenue
ONCHAN
Isle of Man
IM3 4LT
British Isles
www.jbaconsulting.com
t +44 (0)1624 695100
f +44 (0)1624 620366
e info@jbaconsulting.com
Offices at Coleshill, Doncaster, Edinburgh, Exeter, Haywards Heath, Limerick, Newcastle upon Tyne, Onchan, Newport, Saltaire, Skipton, Tadcaster, Thirsk, Wallingford and Warrington

for

The Garganey Trust
Wombwell Wetlands Extension Scheme
Wings Across the Ings
Sections Sheet 2

This document is the property of Jeremy Benn Associates Ltd. It shall not be reproduced in whole or in part, nor disclosed to a third party, without the permission of Jeremy Benn Associates Ltd.

Scale: 1:100 @ A1	Drawn:	P. Forrest	Aug 2017
	Designed:	N. Hourican	Aug 2017
	Checked:	A. Craven	Sept 2017
	Approved:	A. Jones	Sept 2017

Digital File Name: 2016s3858-WT07-Sections 02

Drawing Number:	Rev.:	Sheet No.:	Status:
2016s3858-WT07		2 of 2	For Issue