
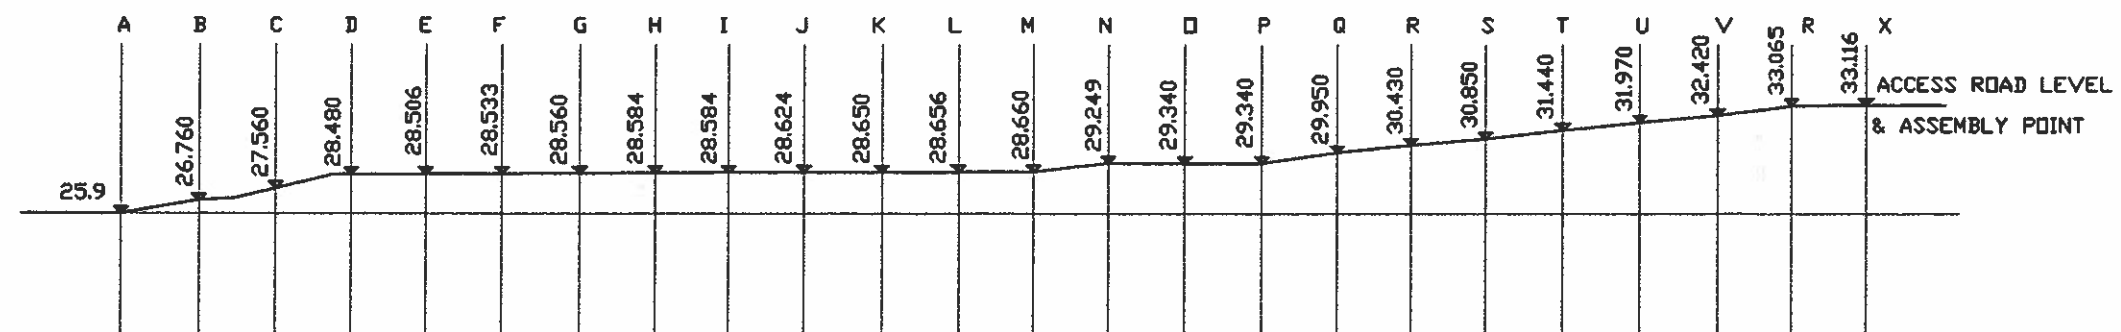


LONGITUDINAL SECTION THROUGH SITE TERMINATING AT MONITORING STATION ACCESS ROAD

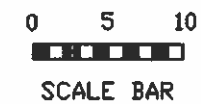

TOPOGRAPHICAL SECTION TAKEN FROM THE RIVER DEARNE THROUGH SITE TERMINATING AT ACCESS ROAD AND ASSEMBLY POINT AS MARKED A - A ON 1:1250 D.S. EXTRACT. DATUM LEVELS TAKEN ON 04/02/13

CLIENT  
MR K HOLLINS  
THE MILL  
INGS LANE, LITTLE HOUGHTON

TITLE  
DRAWING SHOWING SECTION THROUGH SITE WITH  
LEVELS

Quill  
ARCHITECTURE ©

THIS DRAWING IS COPYRIGHT AND MUST NOT BE USED OR  
DISCLOSED IN ANY WAY EXCEPT WHERE AUTHORIZED IN  
WRITING BY QUILL ARCHITECTURE.  
TELEPHONE (01226) 755446 REG No 5210984

|                    |          |
|--------------------|----------|
| SCALE 1 : 500      | DRAWN AD |
| DATE 08/02/13      | REV      |
| DRG No CAD/QA/1311 |          |