



LOCATION PLAN.




1:1250'

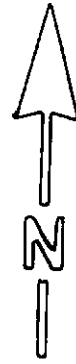

ground floor layout.


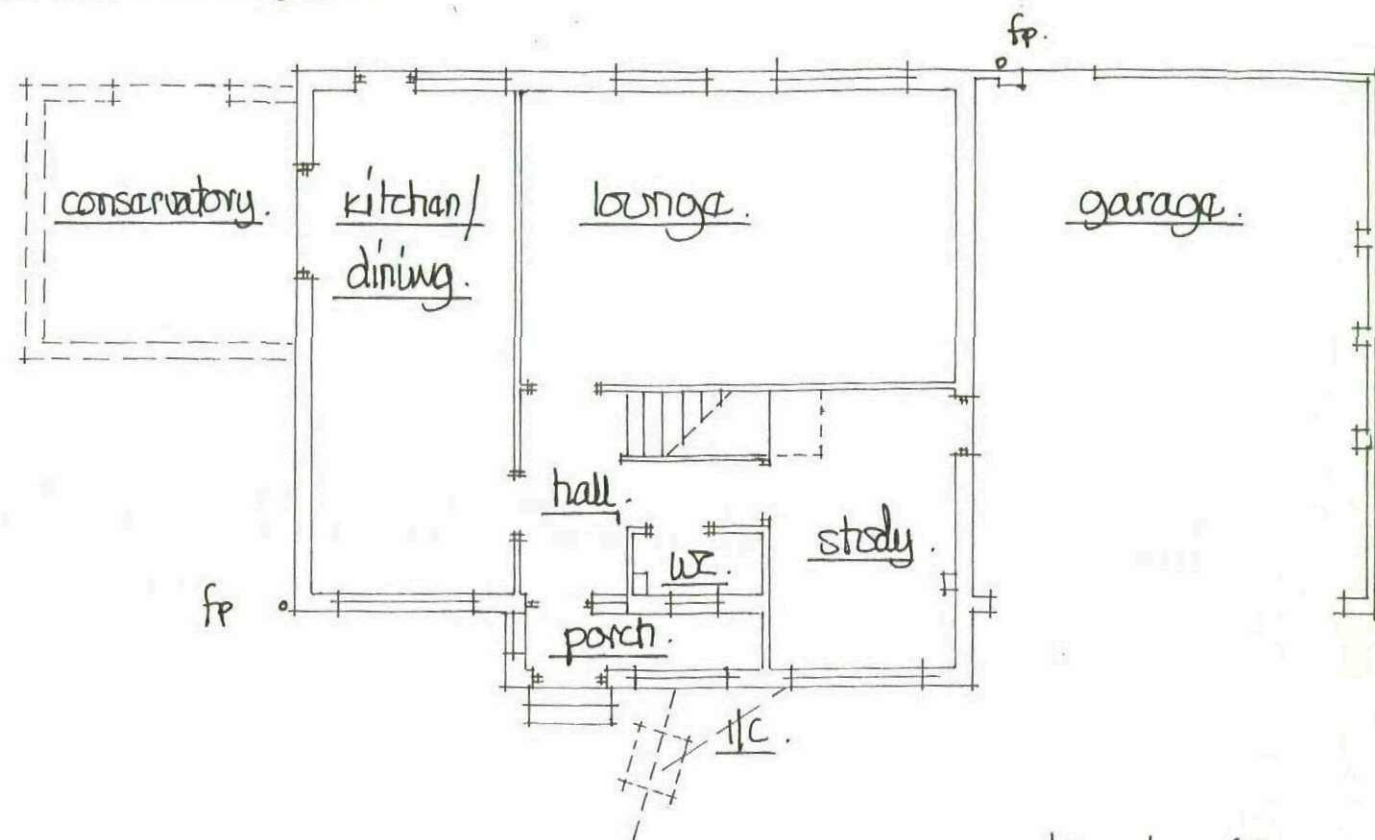


first floor layout.

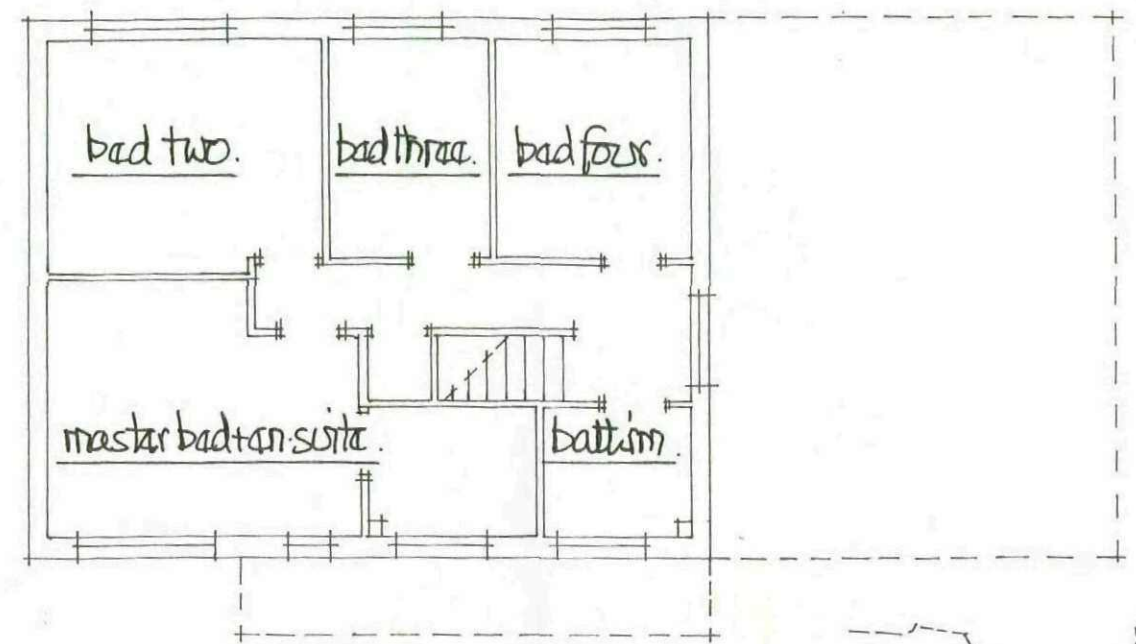



survey details 1:100m.


side view (from no 10 & pogmoor lane).

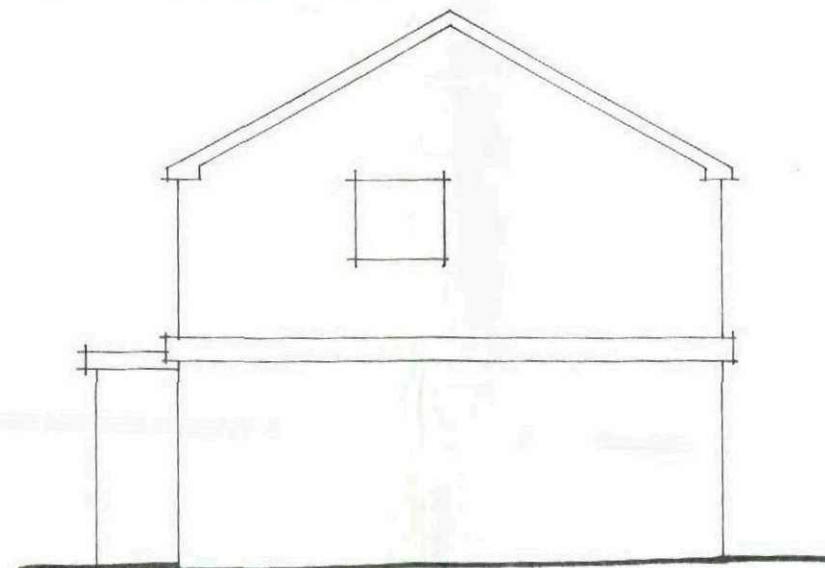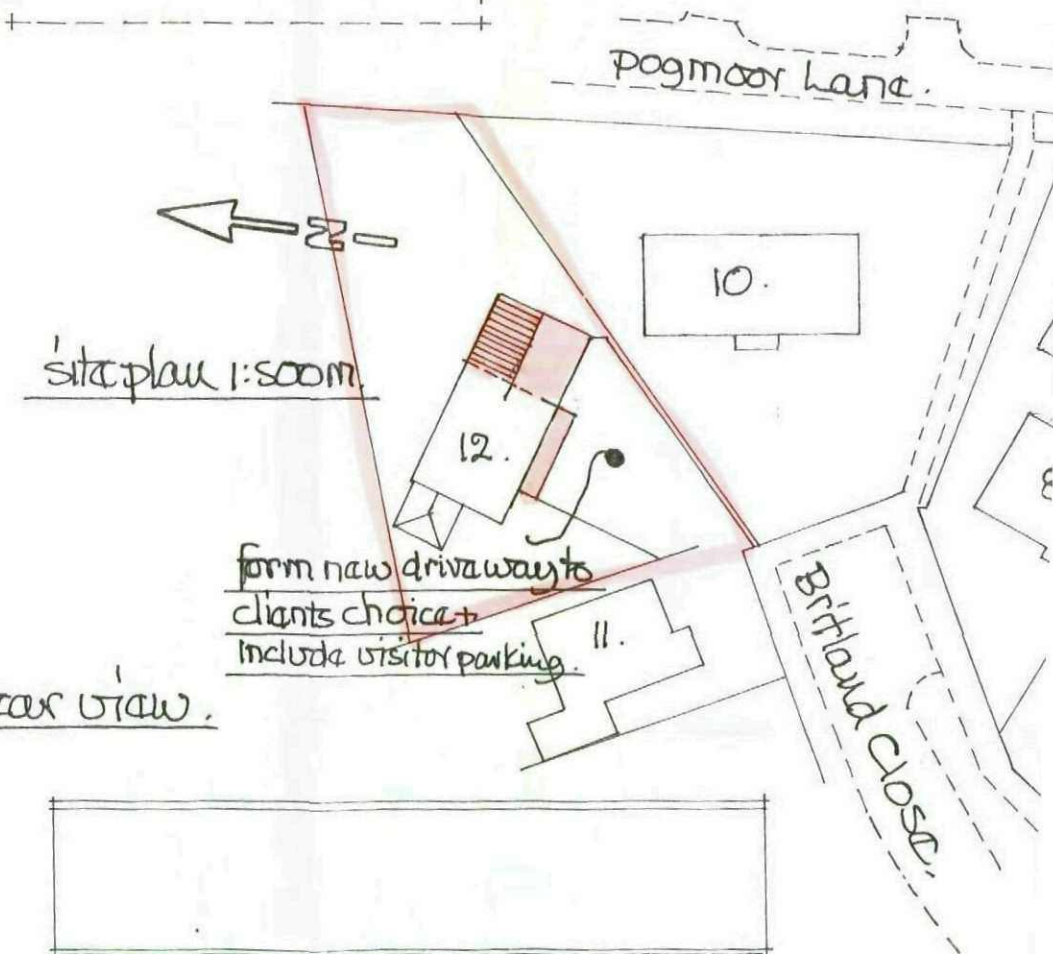


front view from Britland Close.

rear view.

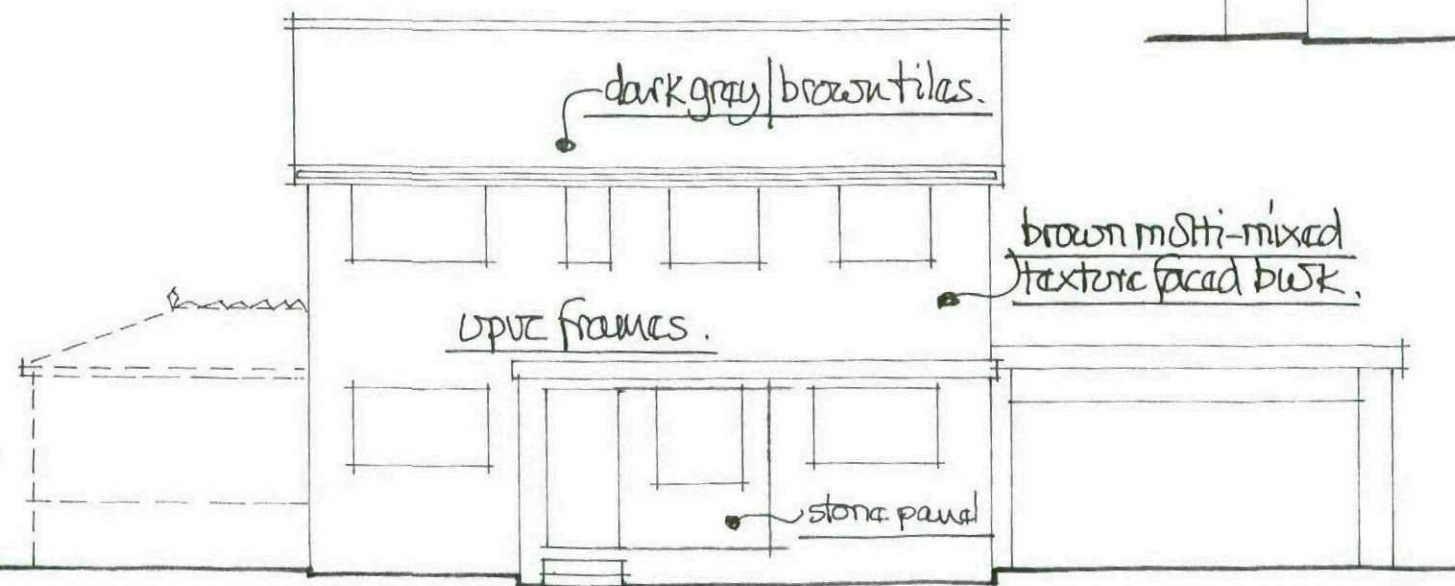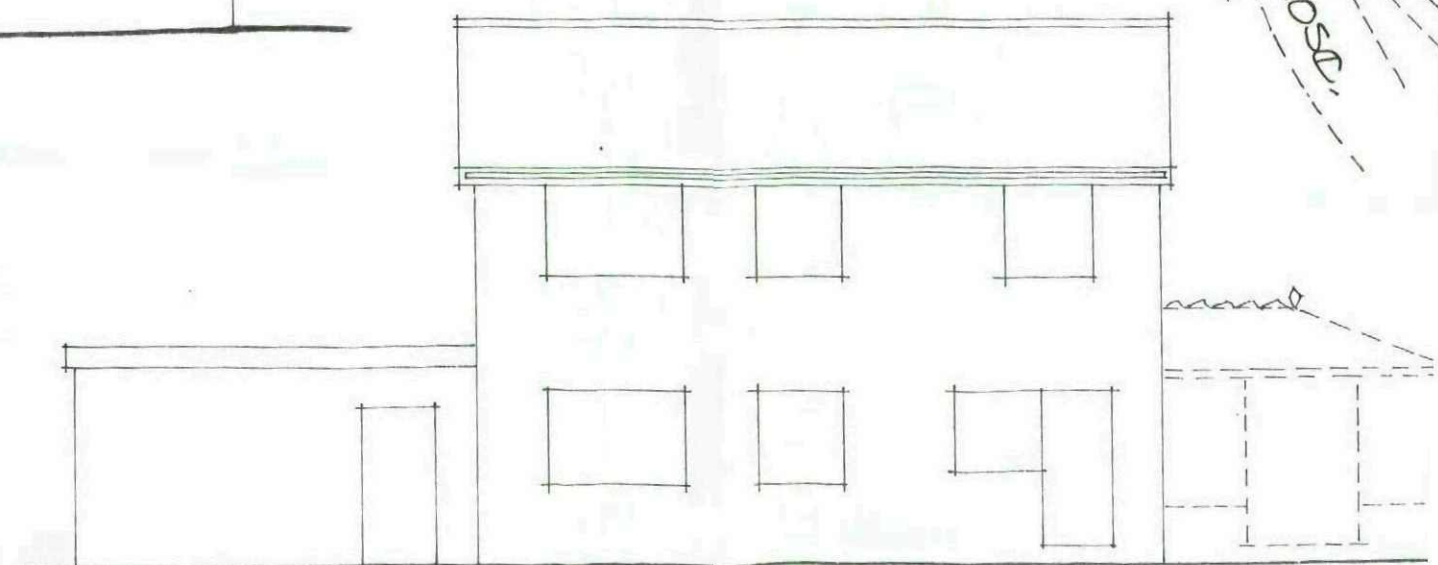

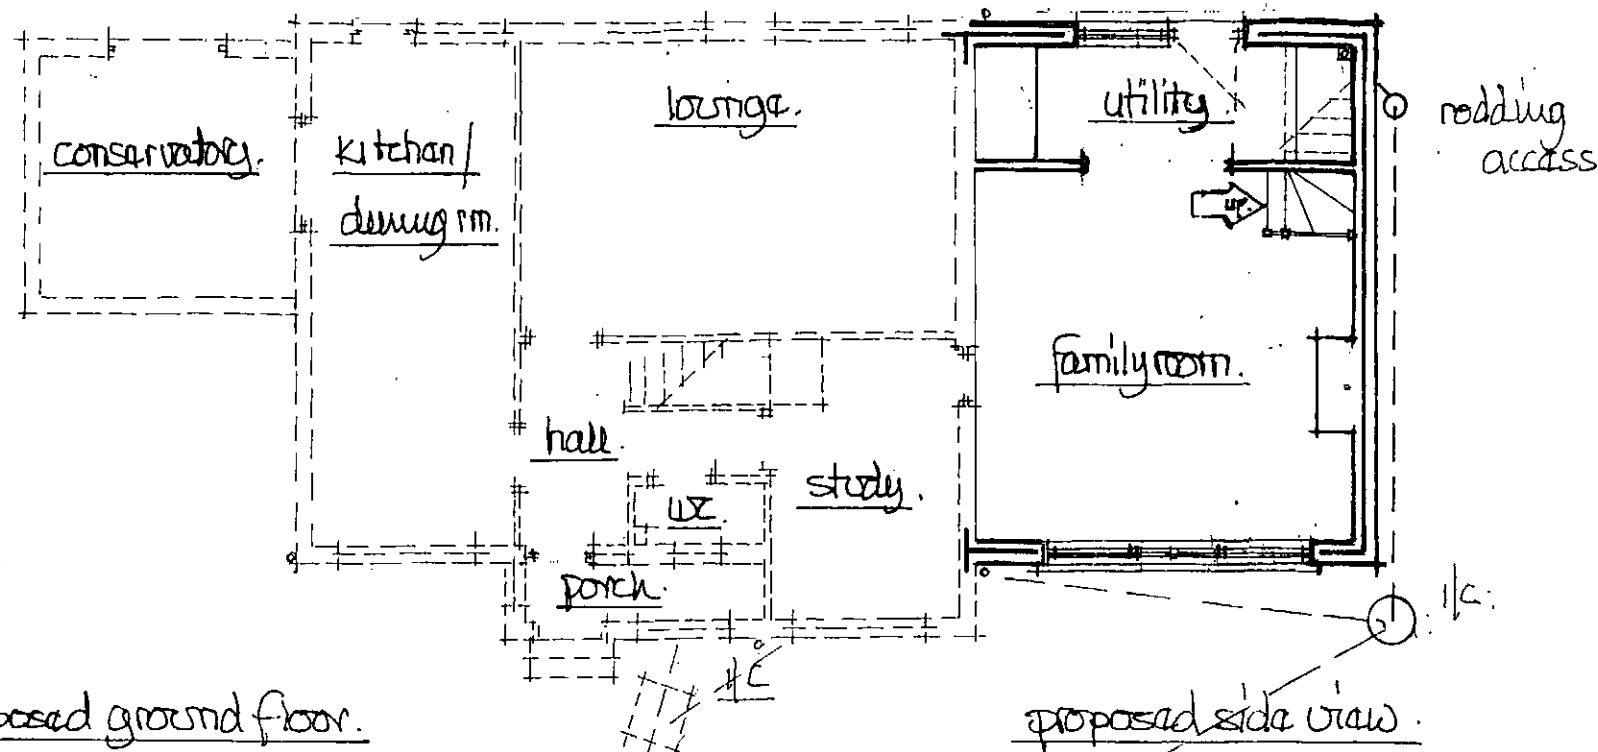


proposed ground floor.

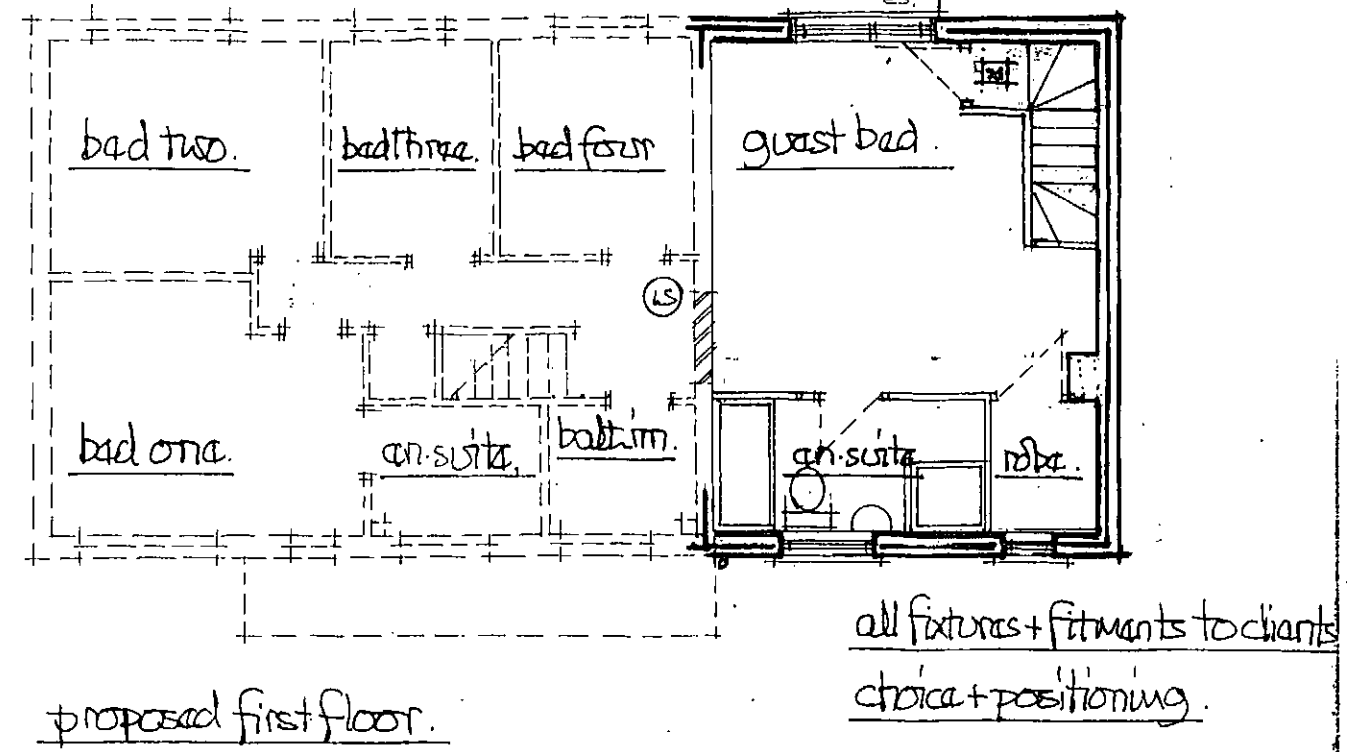

proposed first floor.


proposed side view.

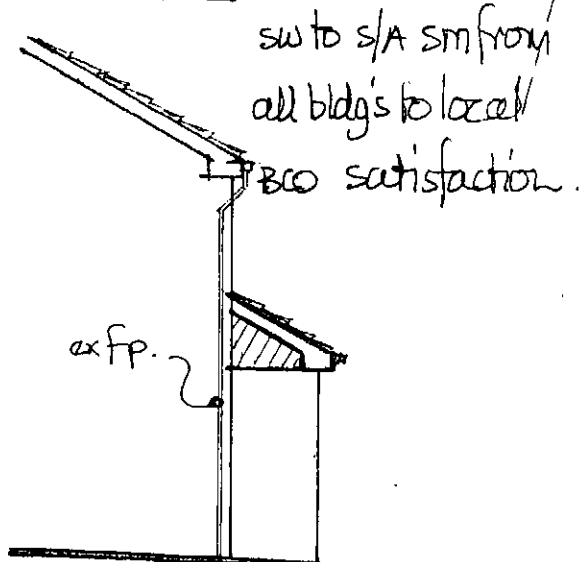

proposed view from Britland Close.

check ex levels to assess point of entry to ex drainage system.

cage 900 above opening lights.

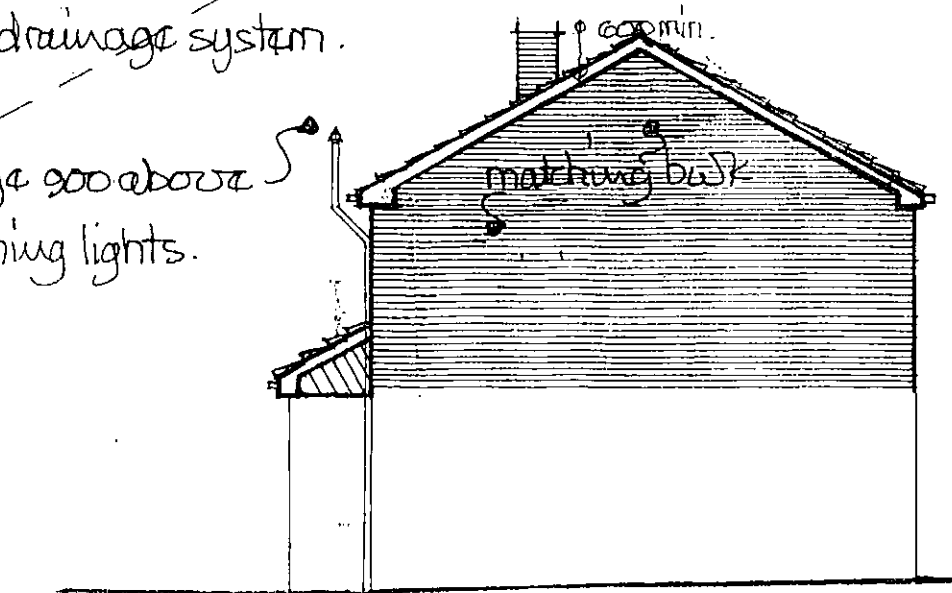

- LS shows "light stealers" thro' roof void to provide natural light to 1st floor landing.
- sa shows ceiling mounted smoke detectors fixed 300mm from walls + light fittings - battery backup & wired to fuse bd + interlinked.
- ES shows fire safety escape windows 750mm min high x 450mm wide - to open thro' 90° - bottom of opening between 800/1100 above floor level.

proposed rear view.

