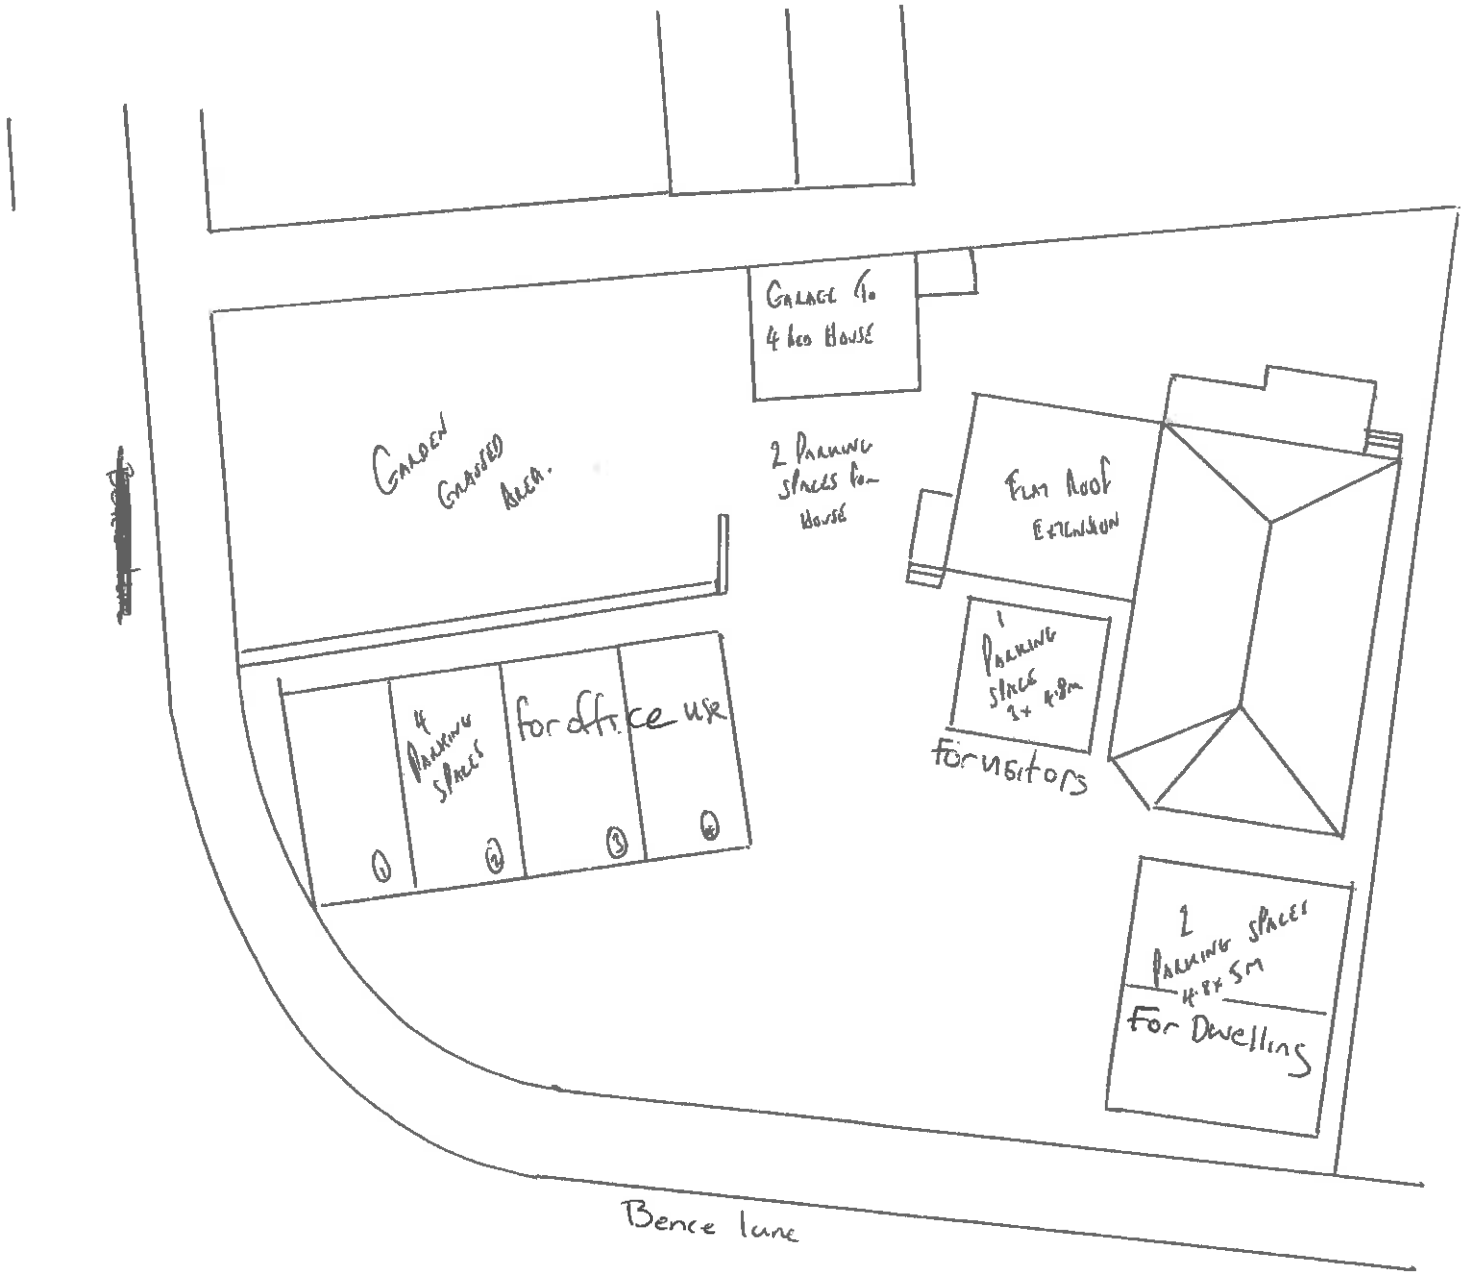



Mrs Carolyne Kane
Re: 1 Bence Lane
Application - 2017/1693
Scale 1:100 A3.