




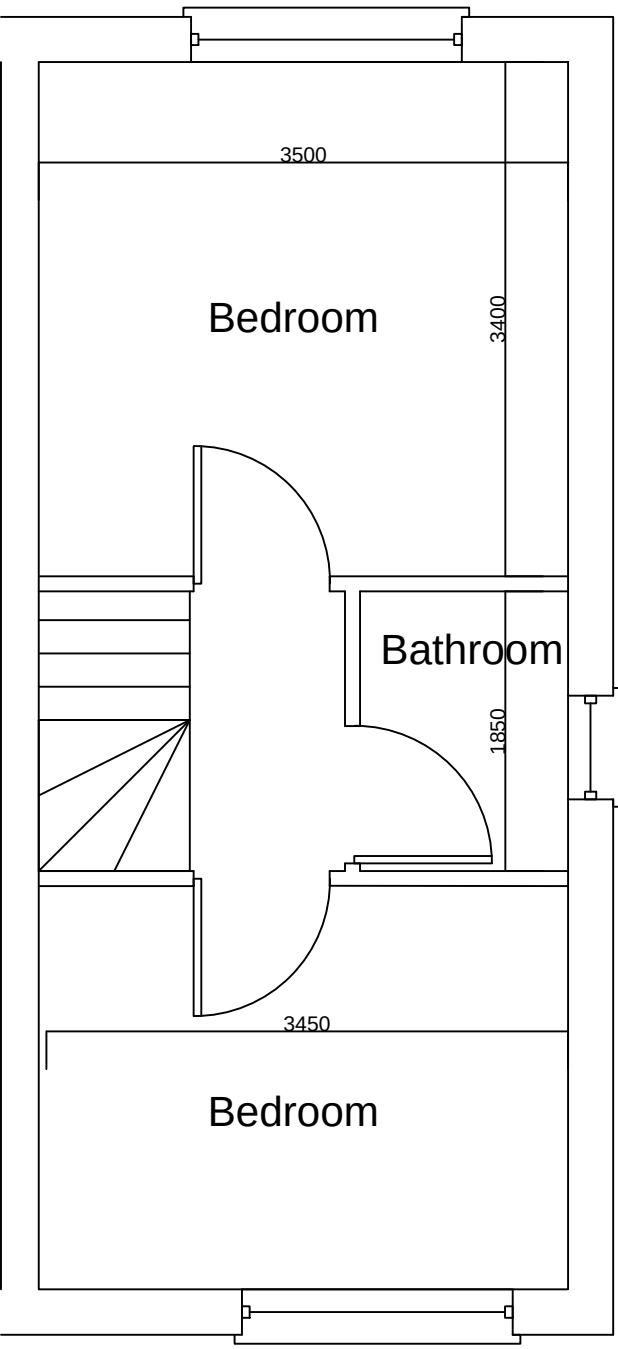


Existing First Floor Plan

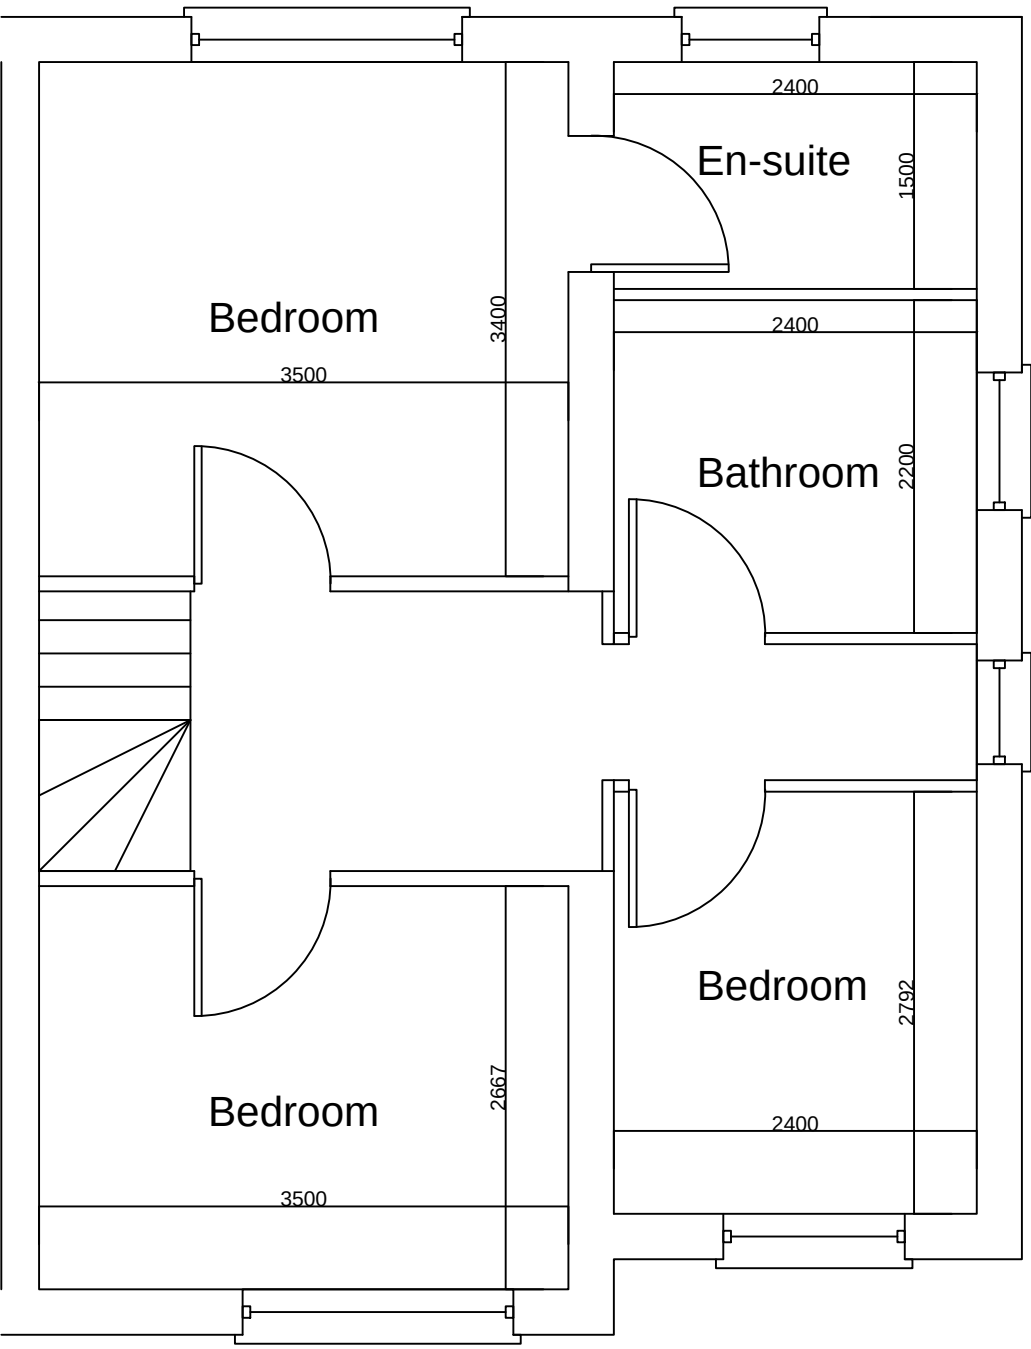

Proposed First Floor Plan

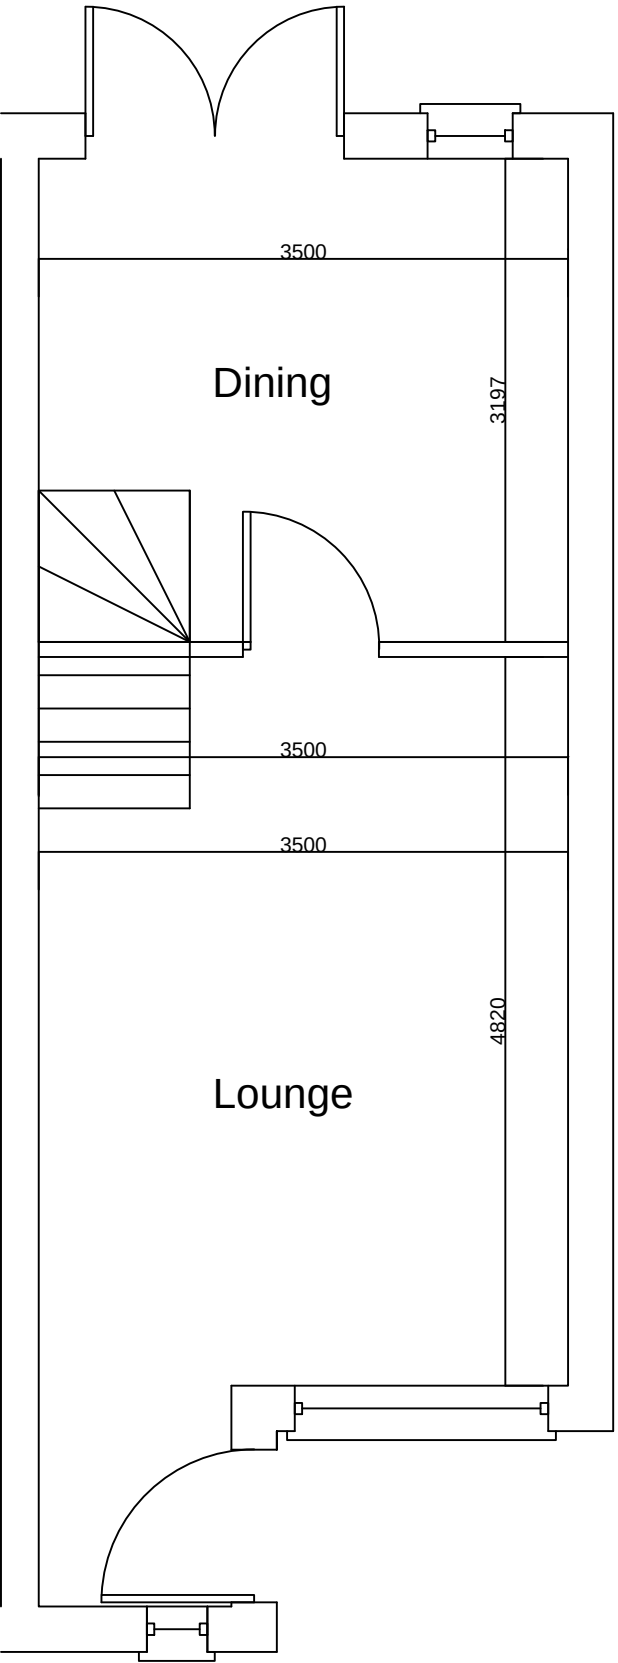

Existing Ground Floor Plan

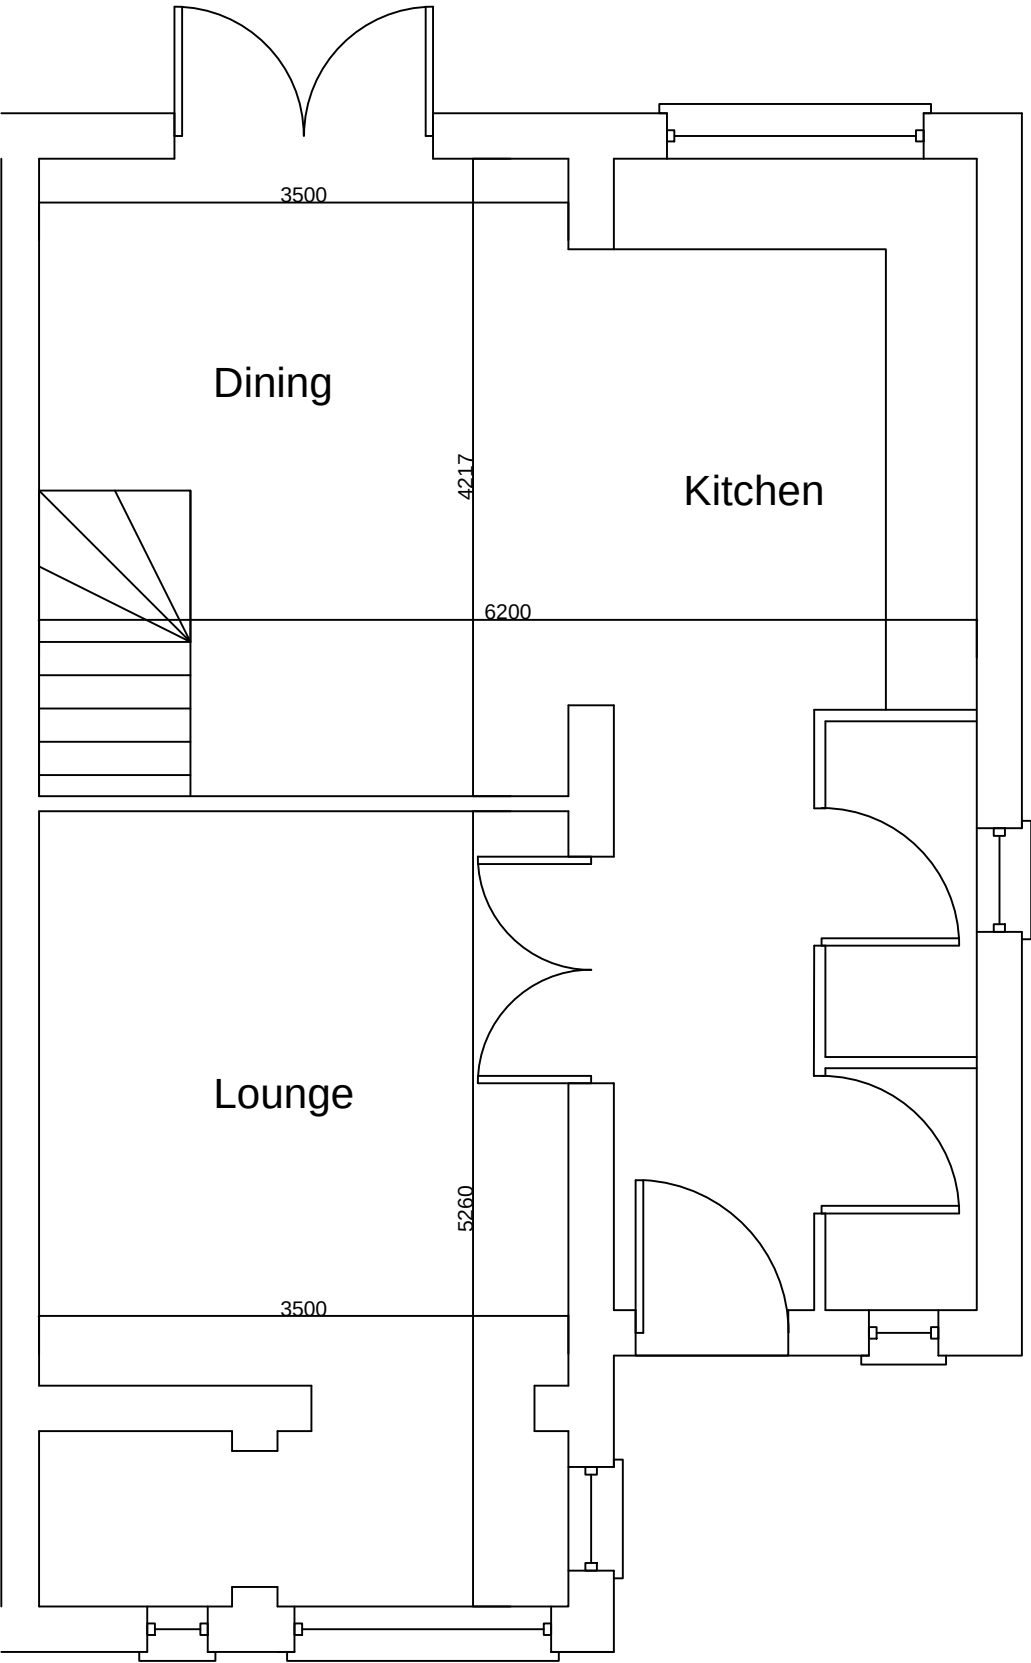

Proposed Ground Floor Plan