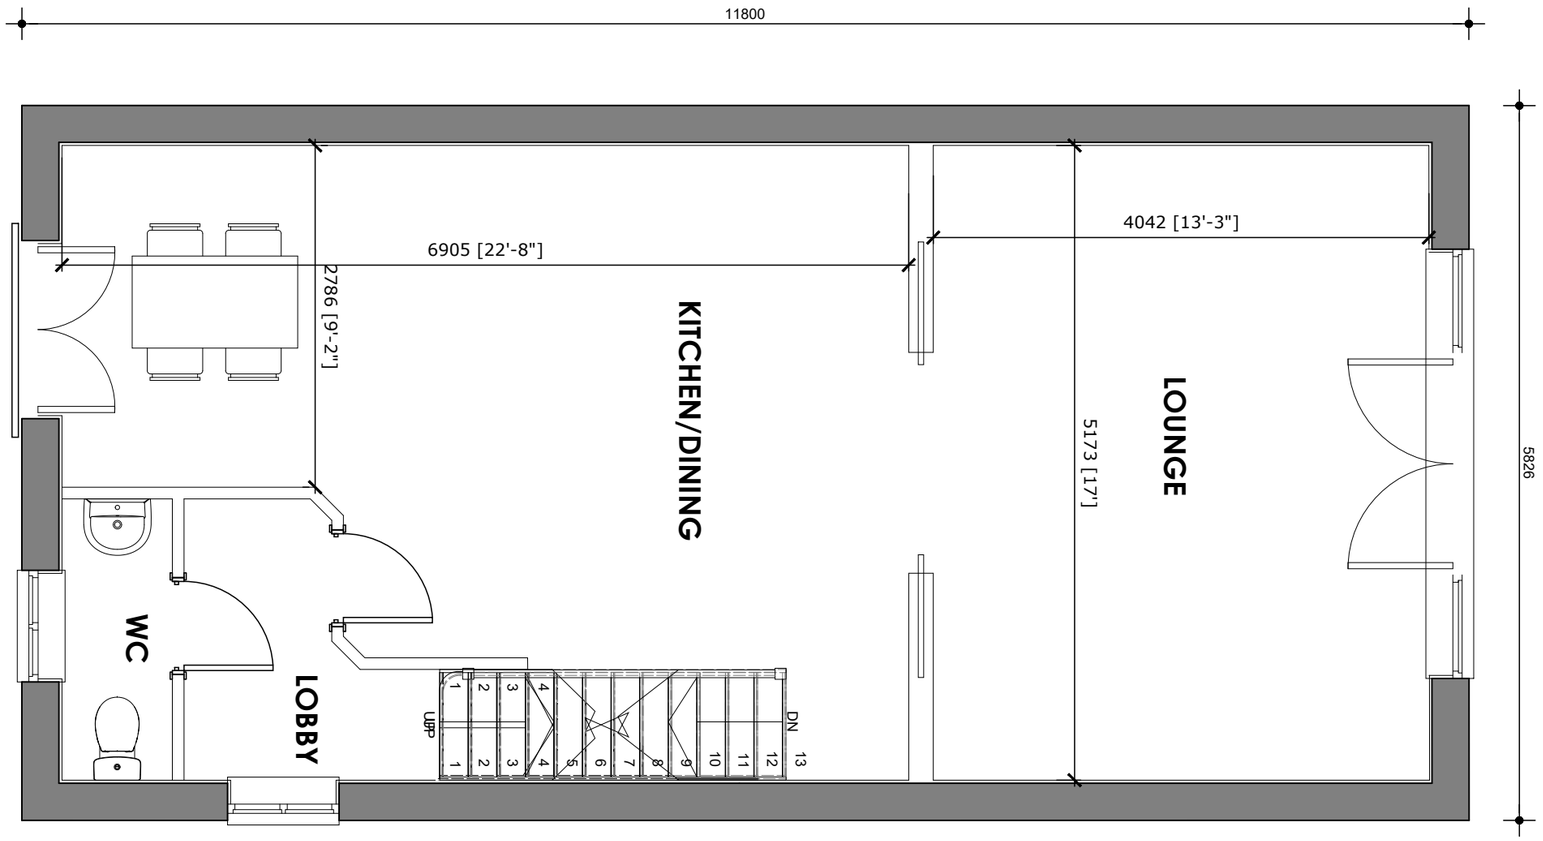


CLIENT DETAILS	PROJECT	TITLE		REV	DESCRIPTION	DATE
BLACKSTONE DEVELOPMENTS	LAND OFF SANDYGATE LANE STAIRFOOT BARNSLEY	PLOTS 1,3,4 & 6 UPPER GROUND FLOOR PLAN				
HUNNINGLEY LA. STAIRFOOT BARNSLEY	REFERENCE 19-01-023-602	SCALE	1:50@A3			
		DATE	NOV 2019			

Residential S72 Ltd,
9 Malham Close, Shafton
Barnsley, S72 8PE
T 01226 717079
M 07920 724305

Residential S72