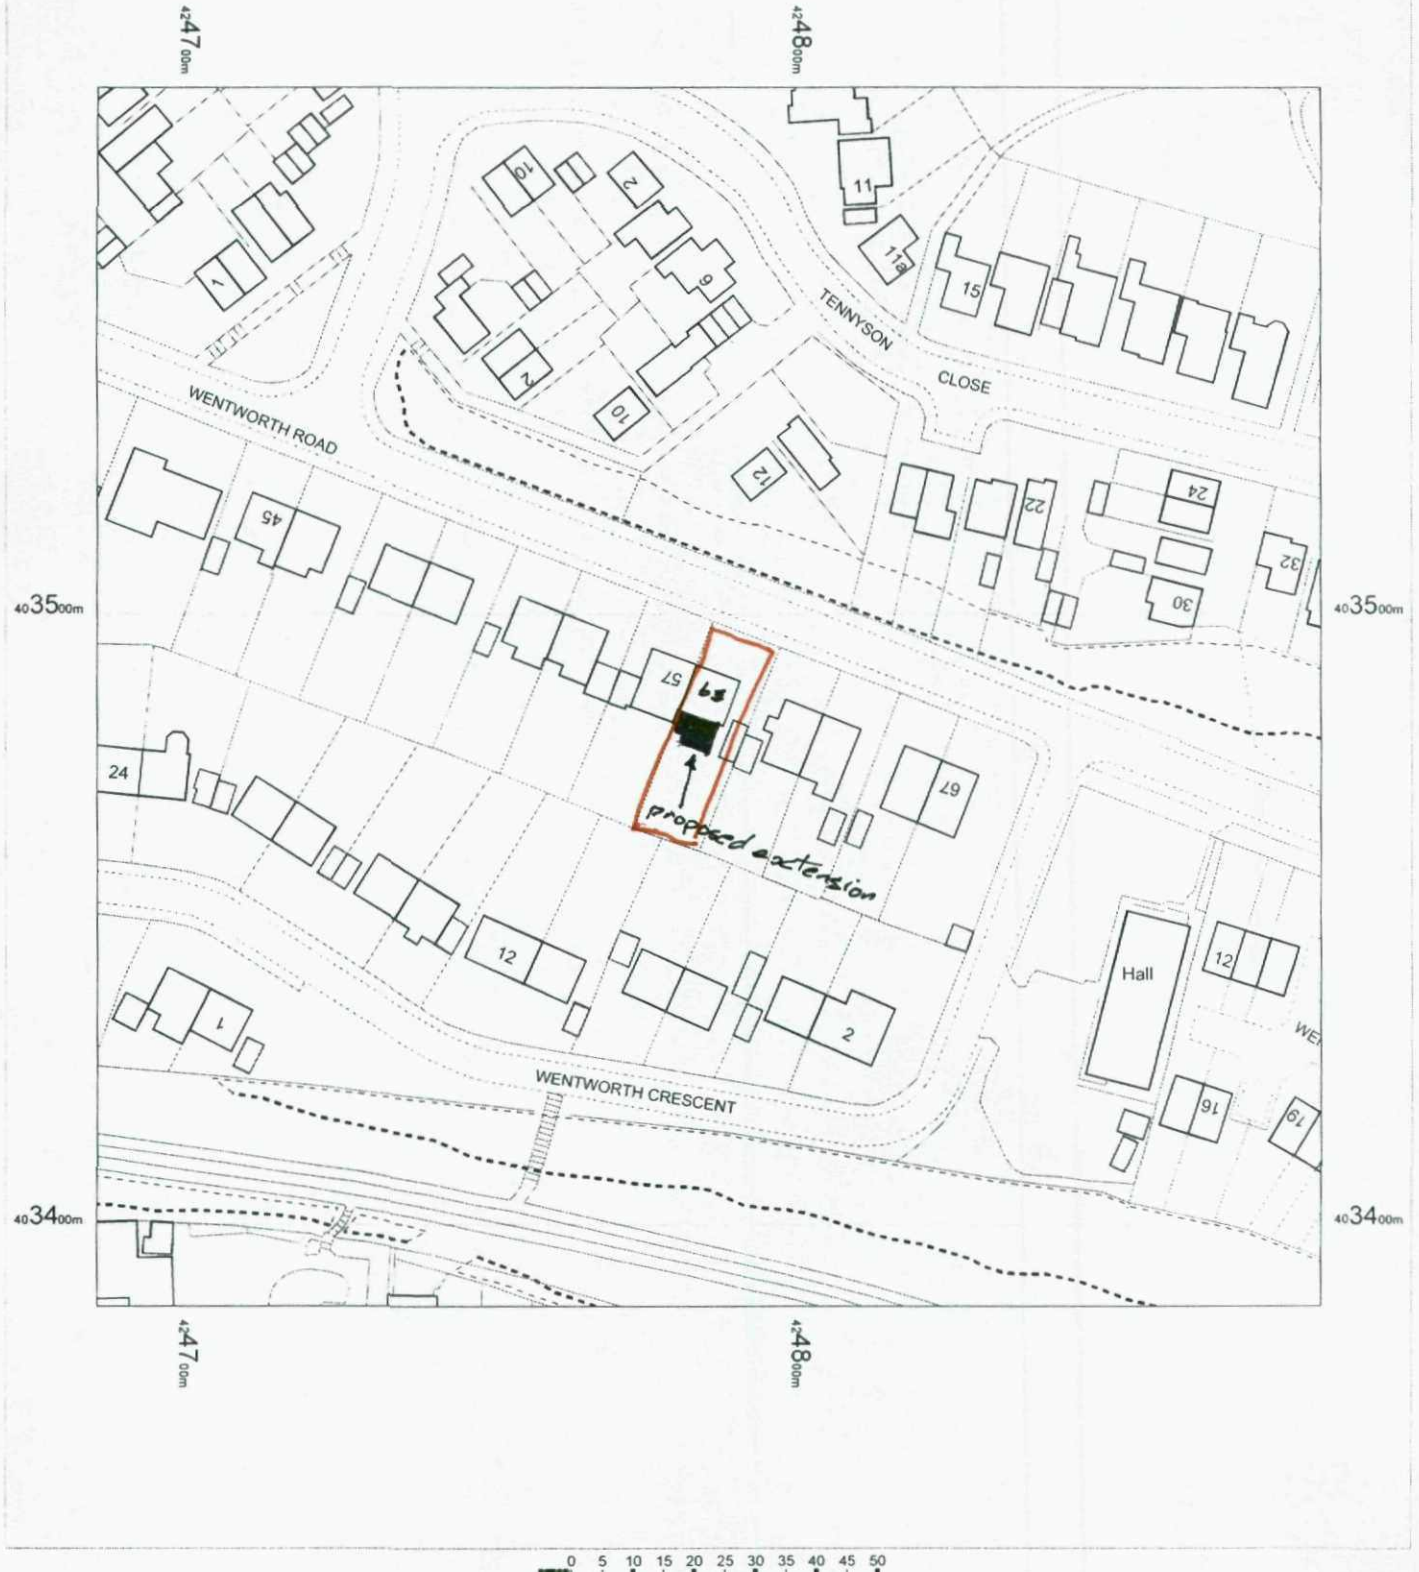


59 WENTWORTH RD
PENISTONE
S36 6ET

OS Mastermap
09 August 2012, ID: BW1-00169276
www.blackwellmapping.co.uk

1:1250 scale print at A4, Centre: 424787 E, 403486 N

©Crown Copyright. Licence no. 100041040

Mapping sourced from Ordnance Survey

BLACKWELL'S
www.blackwellmapping.co.uk
TEL: 0114 268 7658
maps.sheffield@blackwell.co.uk