


Proposed View A - A

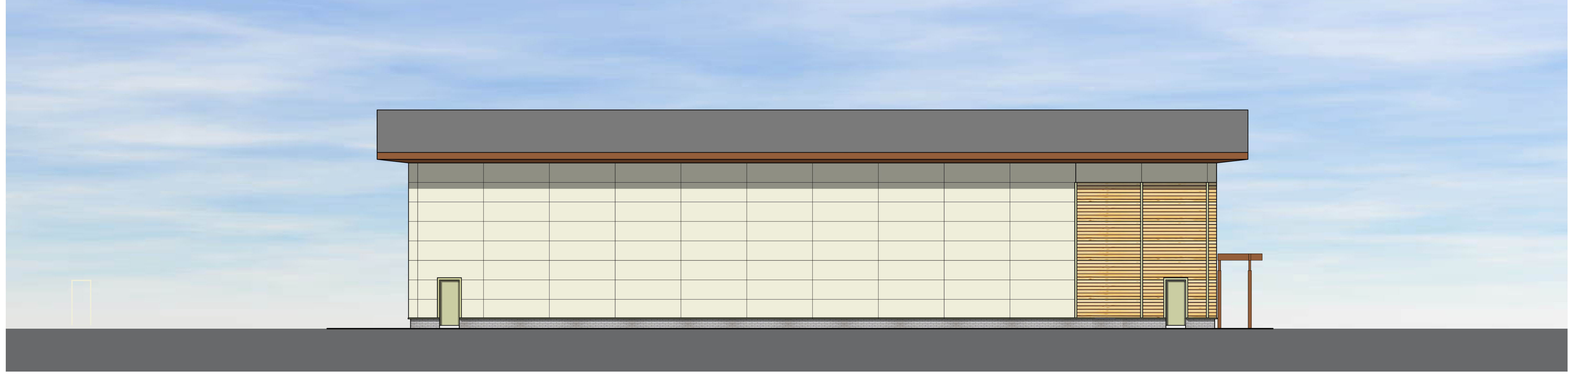


Proposed View B - B



Proposed View C - C



Proposed View D - D

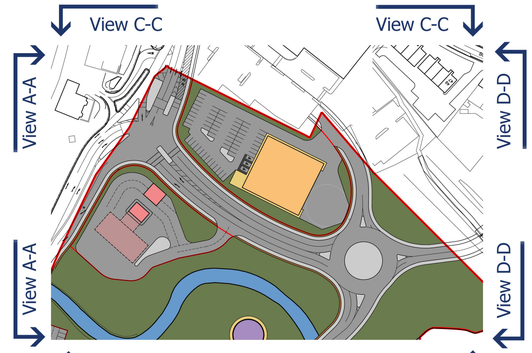

Proposed Site Plan

Proposed Development | Retail Unit 3 | Harborough Hill Road | Barnsley

bateandtaylor architects
www.bate-taylor.co.uk

bate and taylor architects | macintosh house | 4a cambridge street | manchester | m1 5gg

+44 161 236 0999