—— D O N O T S C A L E ——

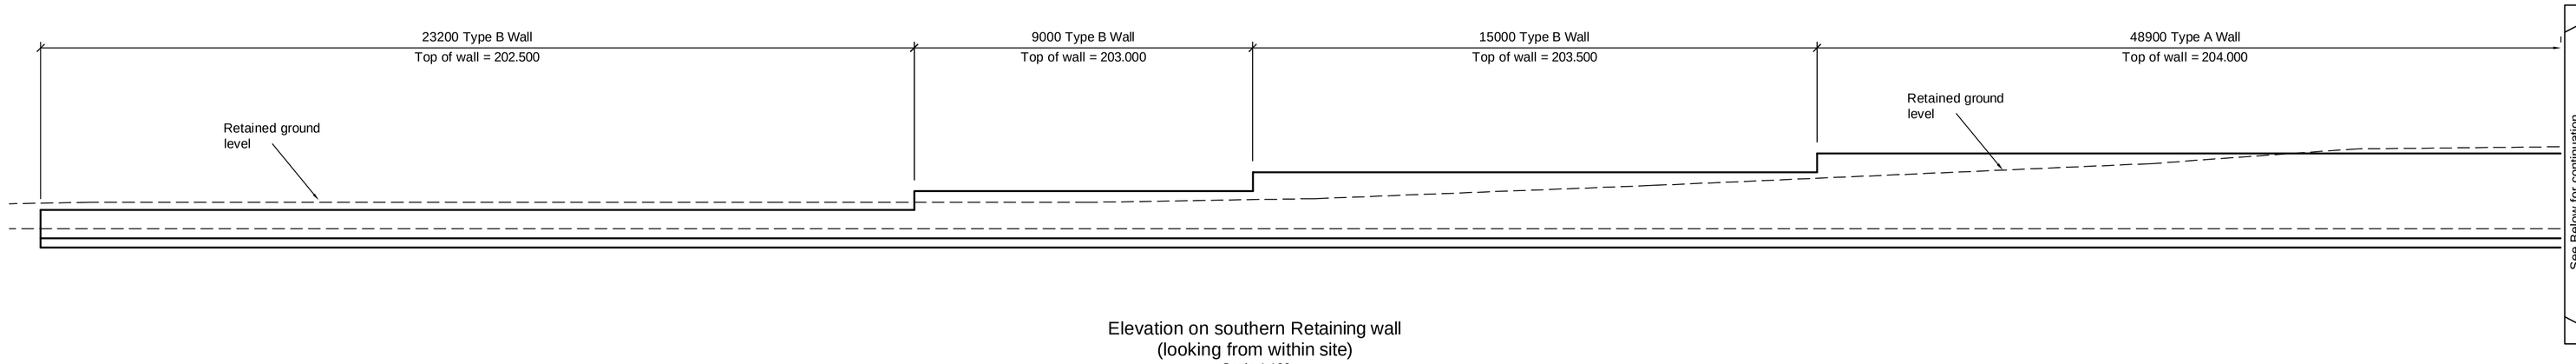

Elevation on southern Retaining wall
(looking from within site)
Scale 1:100

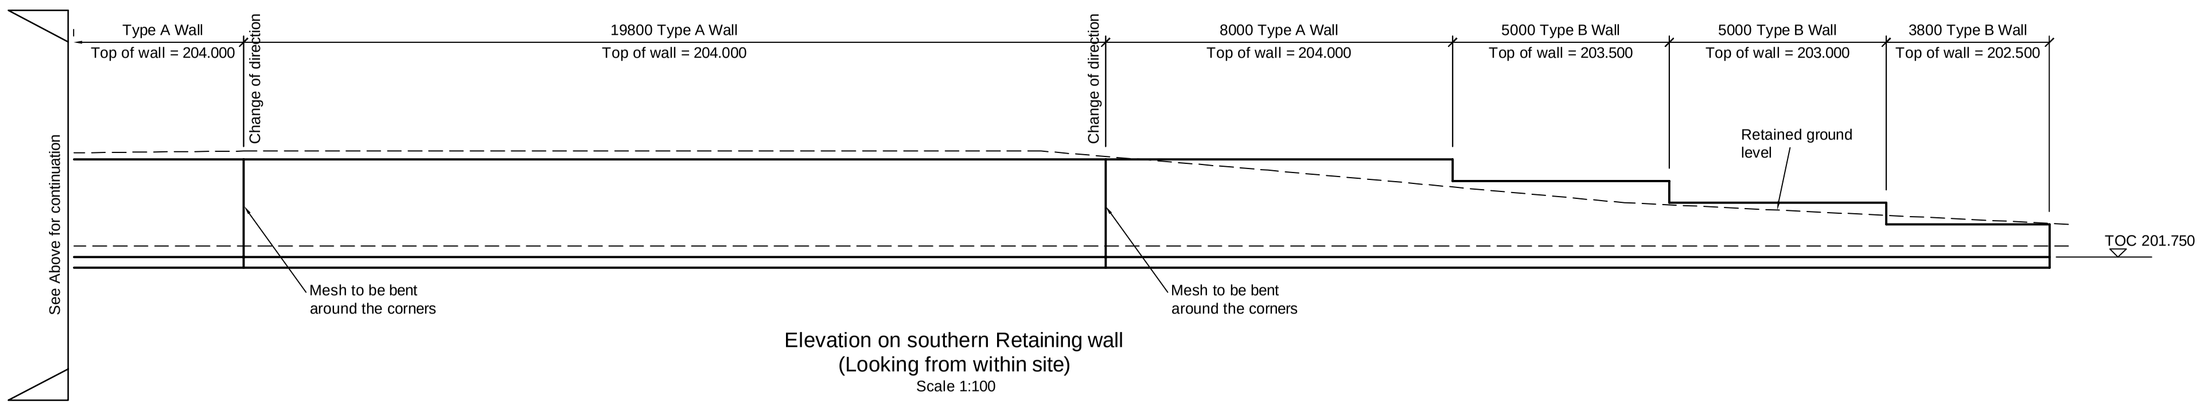

Elevation on southern Retaining wall
(Looking from within site)
Scale 1:100

Note
Boundary fence removed for clarity

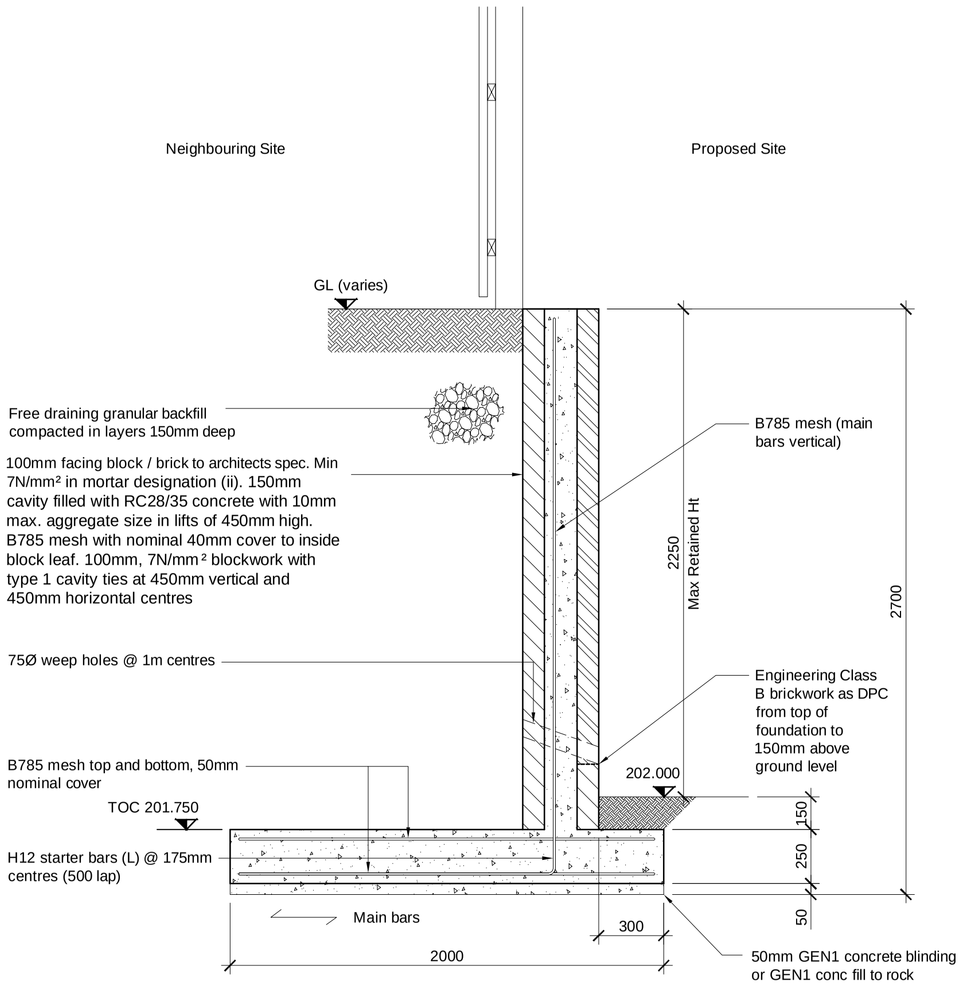

Type A
1.5m to 2.25m High Retaining Wall
Details
Scale 1:20

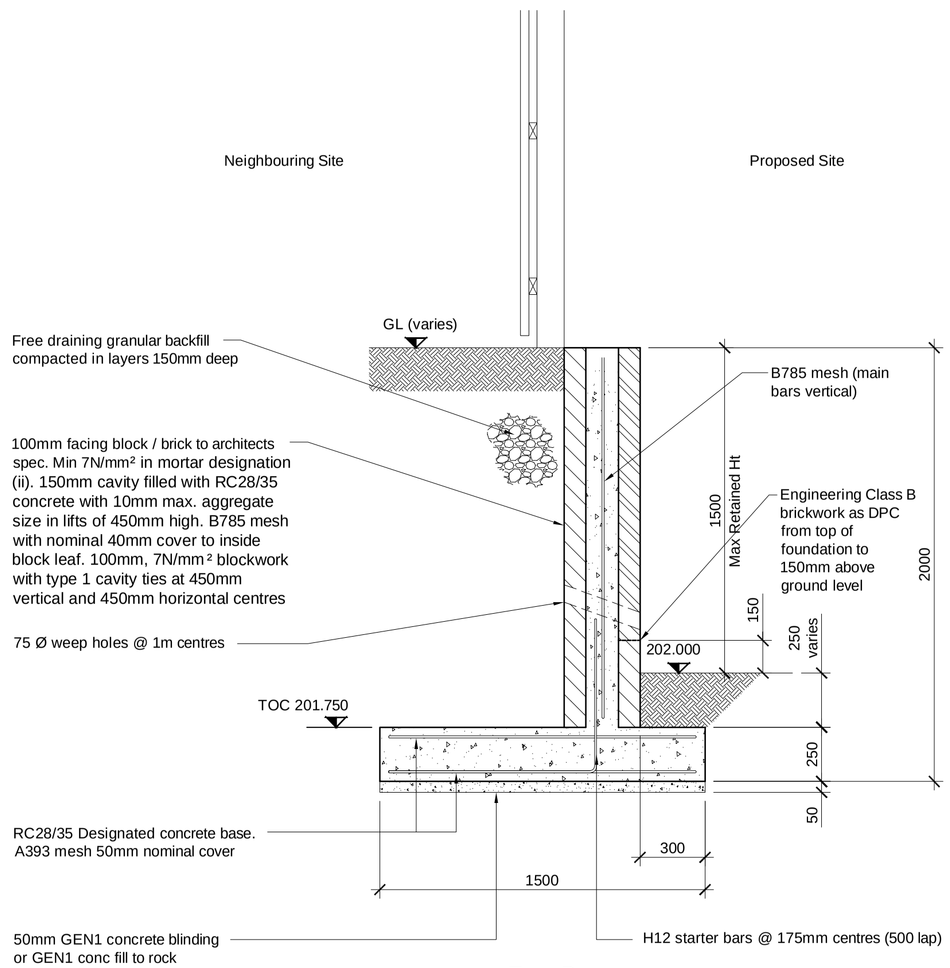

Type B
1.0m to 1.50m High Retaining Wall
Details
Scale 1:20

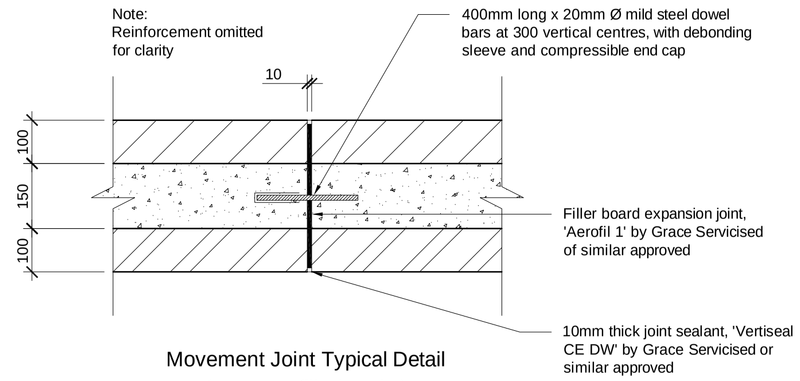

Movement Joint Typical Detail
(concrete filled cavity)
(Max 12m centres)
Scale 1:10

"In instances where this drawing completes or partly completes a contract, Billinghurst George & Partners will consider that it's product is validated unless in a period not exceeding 90 working days the Client advises to the contrary."

Notes

All structural concrete to be designated concrete RC28/35.

All blinding concrete to be designated concrete GEN 1 In accordance with BS EN 206-1 & BS8500-1

All concrete work to be in accordance with The National Structural Concrete Specification For Building Construction

Construction joints to be prepared in accordance with BS8110 clause 6.2.9 avoiding scabbling if possible.

Formed surfaces to be type A in accordance with BS 8110: Part 1 : 1997 clause 6.2.7.3.

Nominal maximum aggregate size to be 20mm

Bar reinforcement to comply with BS 4449 & BS 8666

Nominal cover to bar reinforcement to be 50mm if poured against blinding or shuttering, or 75mm if poured against earth or to blinding over piles.

Mesh reinforcement to comply with BS 4449 or BS 4482 / BS 4483.

For location of drains/ducts (which may be cast in foundations) refer to Architect's drawings.

The location of all existing services and buried obstructions are to be determined & marked out on site prior to commencing works. If any foundations need to be repositioned BGP must be informed.

Ref Drgs

12T716-100 Proposed External works Layout

Issued For Tender	. . .	O	SR	20.12.2012
AMENDMENT	CHK	REV	BY	DATE

Rev P = Preliminary O = Tender A - Z = Construction

Client
Yorkshire Housing Association

Project
Saunderson Road
Penistone
Barnsley
South Yorkshire

Drawing Title
Proposed Retaining Wall Details

Drawn	S. Ramshaw	Date	Dec 2012
Checked		Date	
Scale	1 : 100, 1 : 20, 1 : 10 @ A1		

Billinghurst George & Partners
CIVIL & STRUCTURAL ENGINEERS
BUILDING SURVEYORS
Waterloo House, Teesdale South, Thornaby, Stockton-on-Tees, TS17 6SA
T 01642 876 470 - F 01642 876 471
E consulting@bgp-teesside.co.uk - W www.bgp-consulting.co.uk

Drg. No. 12T716-120 Rev. O

PDF created with pdfFactory trial version www.pdffactory.com