



SECTION A-A

SCALE 1:100

0 1 2 5 75M

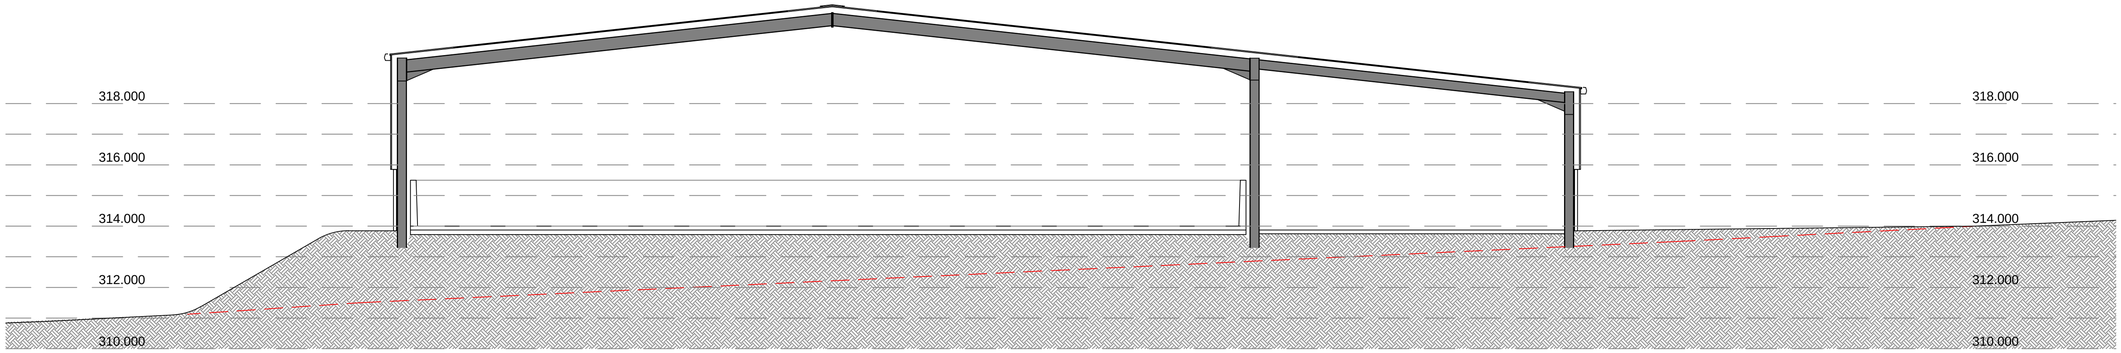

SECTION B-B

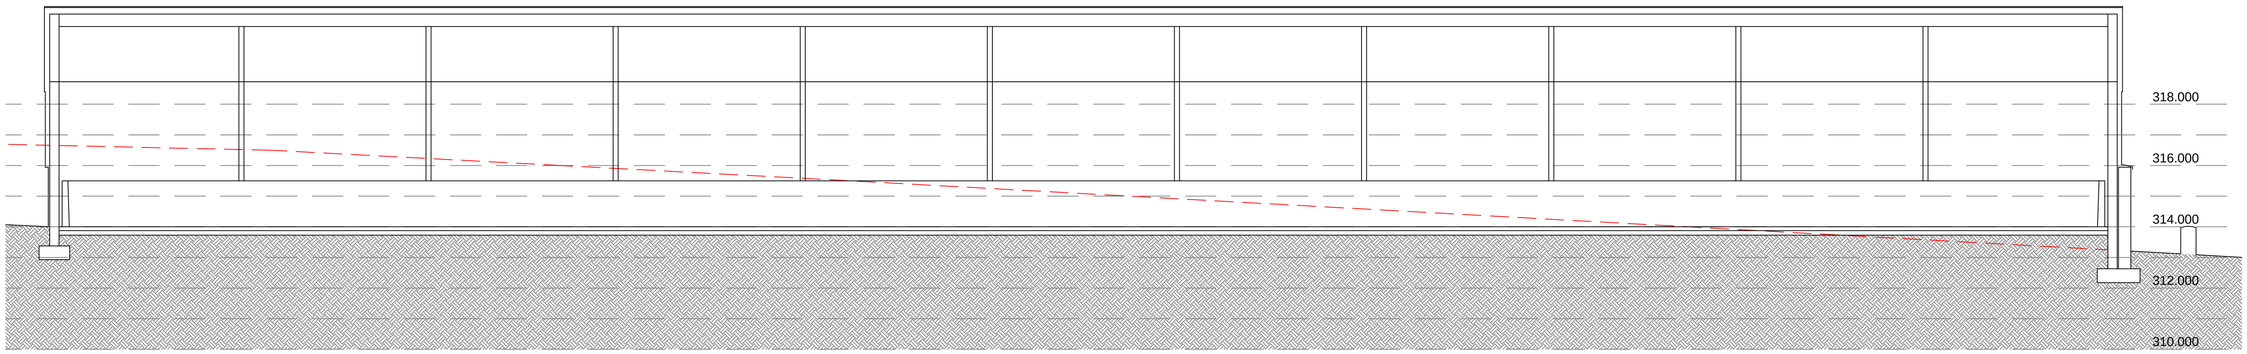

SECTION C-C

(Refer to Dwg. 18.137.03 for GA Section Lines)

› IMPORTANT

› © This drawing is copyright and remains the property of this practice
› Do not scale this drawing
› All dimensions to be checked on site
› Positions of existing services to be confirmed prior to proceeding

› REVISION STATUS

S Information issued for feasibilty or scheme design
T Information issued for tender purposes only
C Information issued for Construction
NB: Only those drawings containing a C revision to be used for construction

› NOTES

› REVISION	› DATE	› DESCRIPTION
P1	25.01.19	Planning Submission

› CLIENT

Messrs Hawley

› PROJECT

Broadstone Stud, Sheffield, S36 7GR

› DRAWING TITLE

Equestrian Development
Sections A-A; B-B & C-C

› SCALE	› DATE	› DRAWN	› CHECKED
Shown @A1	Jan'19	ASL	

› DRG NO.	› REVISION
18.137.06	P1

ANDREWS BOWEN Ltd.
WORLD LEADERS IN EQUINE SURFACE TECHNOLOGY