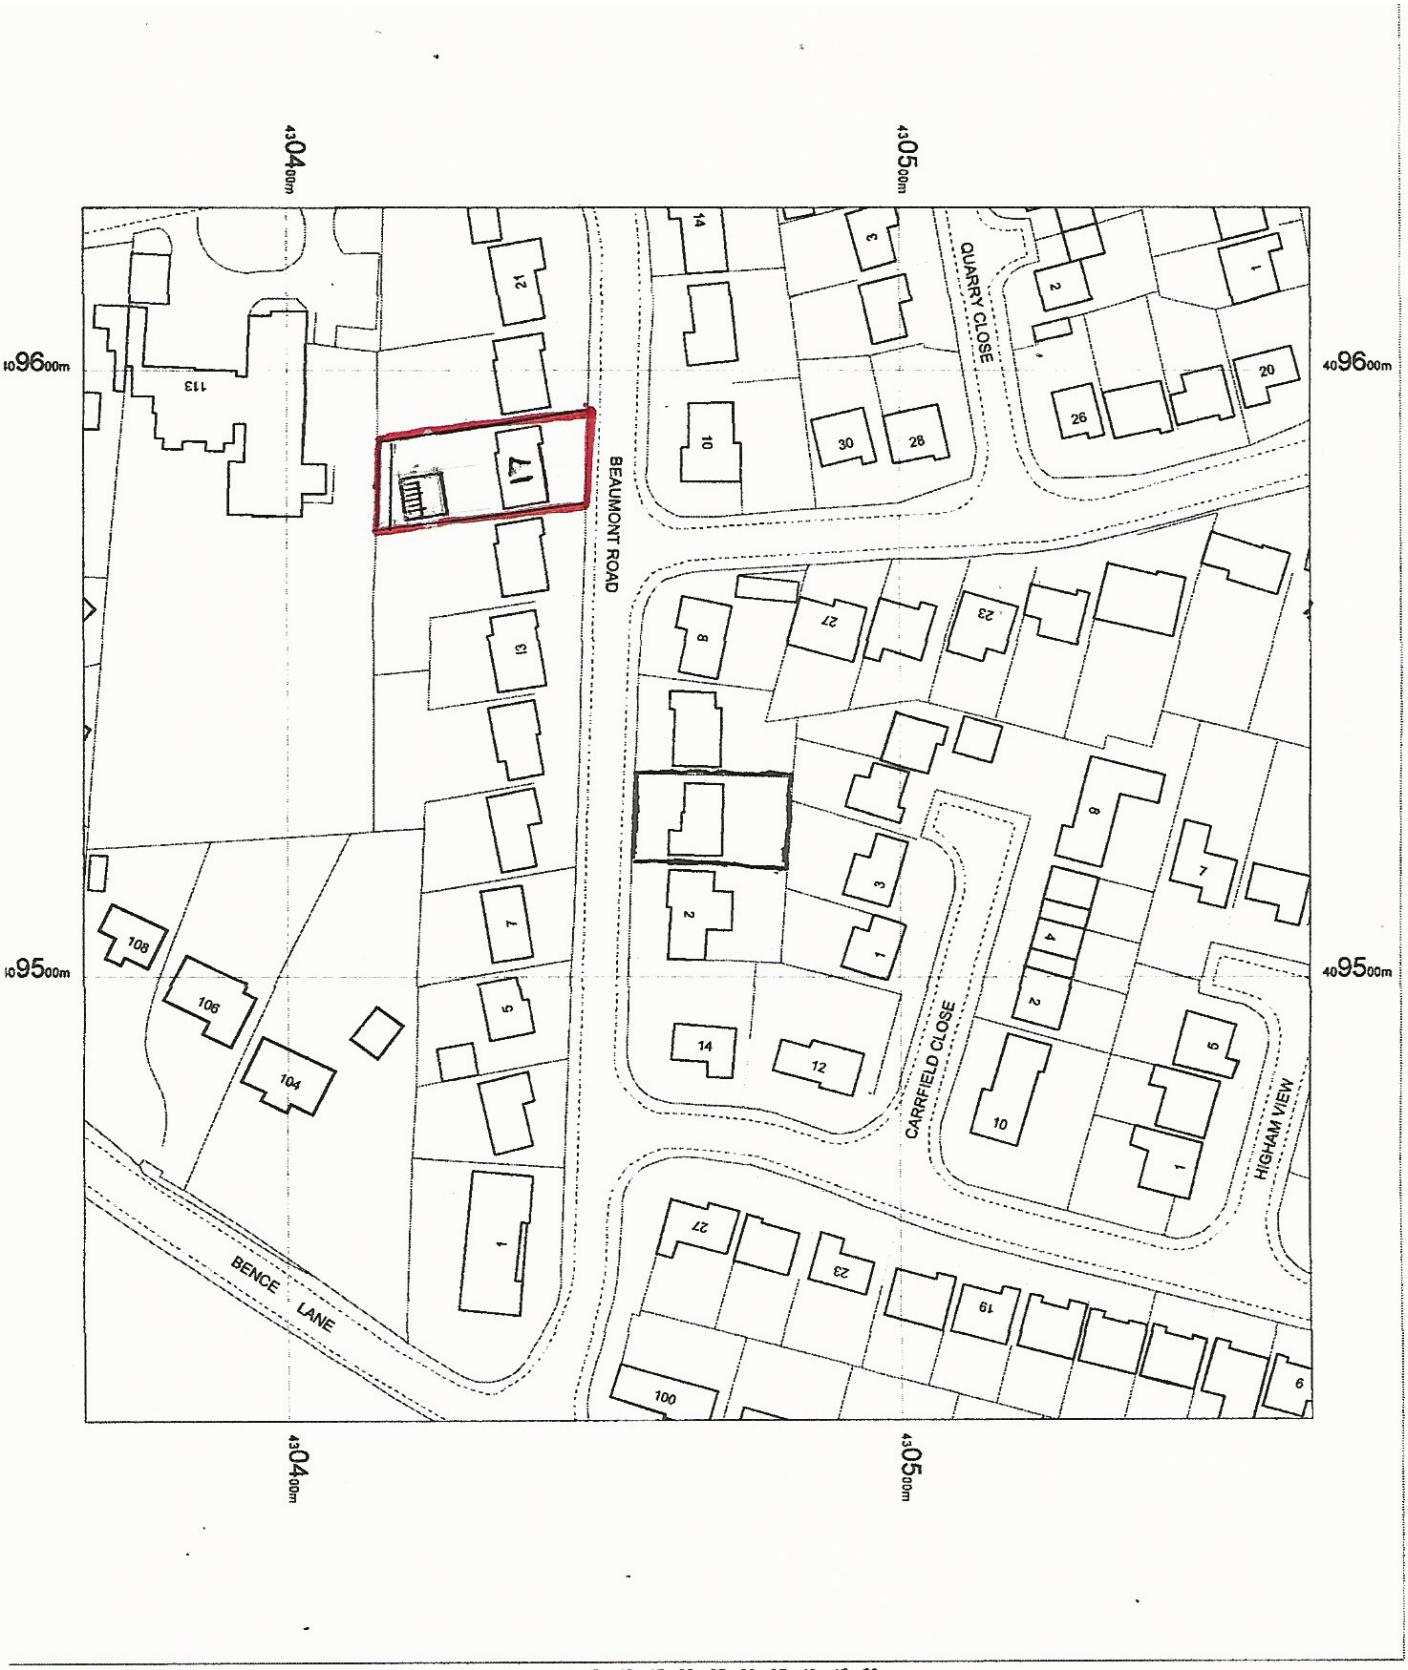


7 BEAUMONT RD
DARTON
BARNSLEY
S75 5JL
1:1250

OS Mastermap
16 January 2012, ID: BW1-00120856
maps.blackwell.co.uk

1:1250 scale print at A4, Centre: 430467 E, 409527 N

©Crown Copyright. Licence no. 100041040

N

Mapping sourced from Ordnance Survey

BLACKWELL'S
www.blackwellmapping.co.uk
TEL: 0114 268 7658
maps.sheffield@blackwell.co.uk