



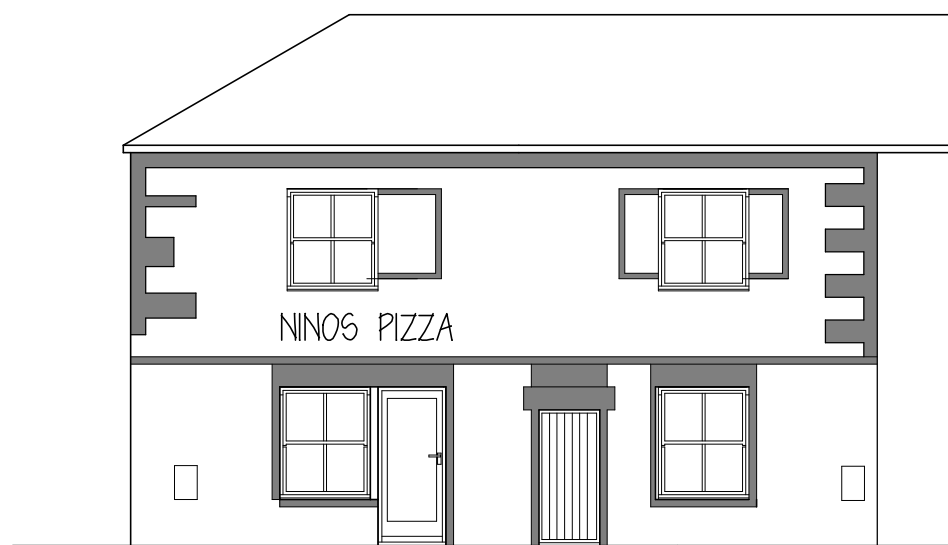


EXISTING FRONT ELEVATION



PROPOSED FRONT ELEVATION

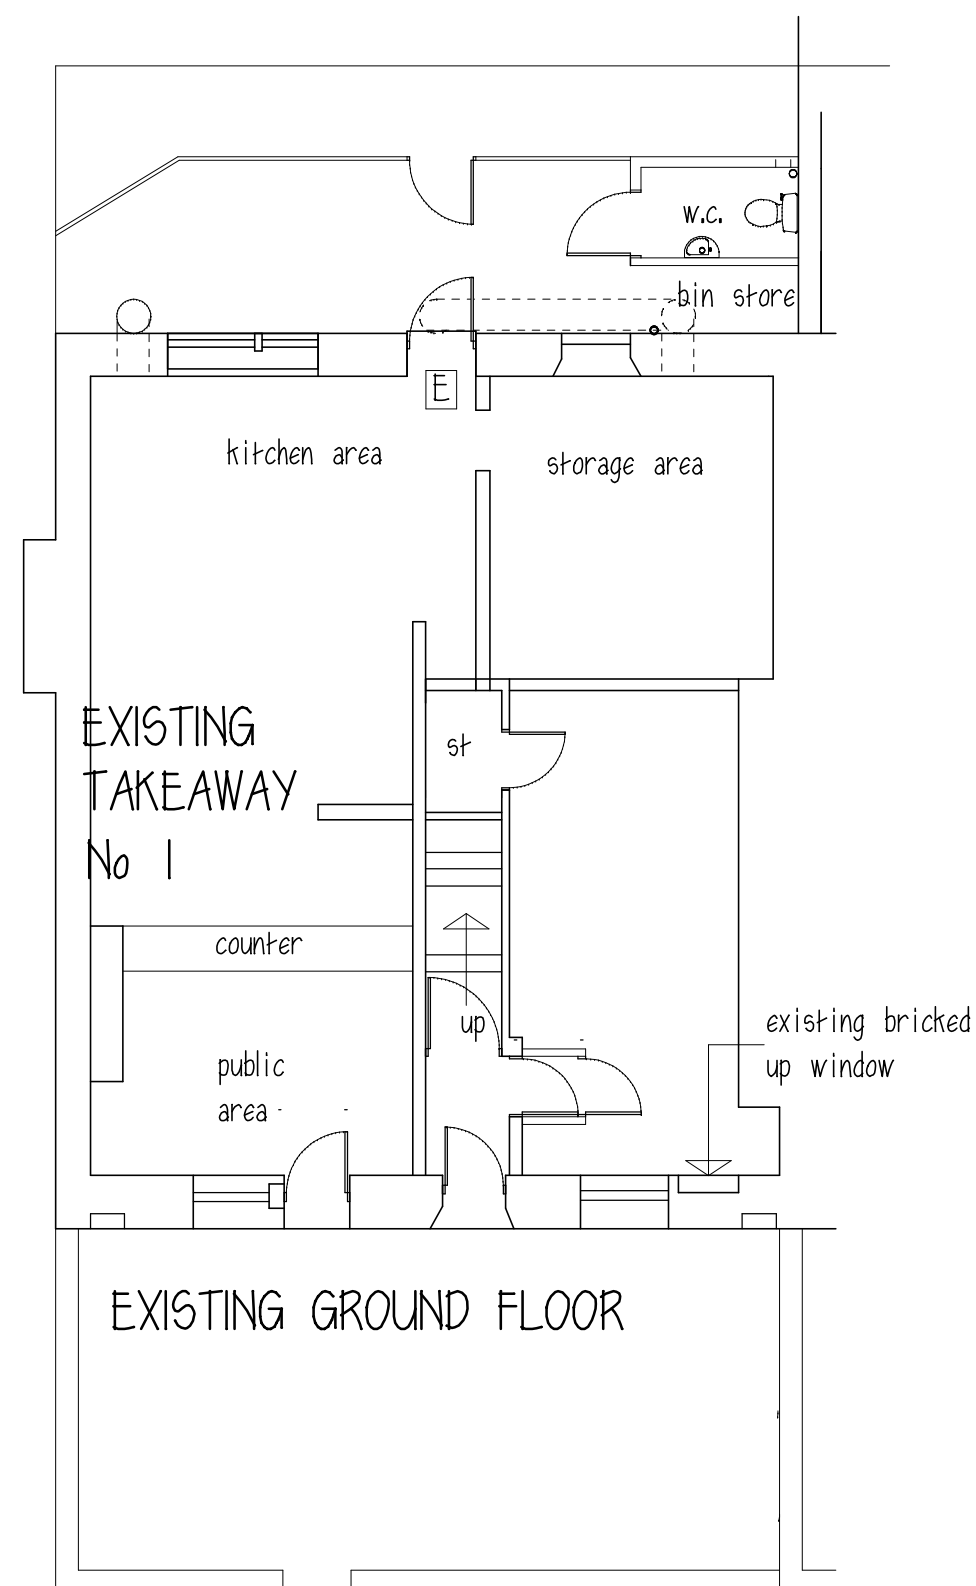

EXISTING GROUND FLOOR

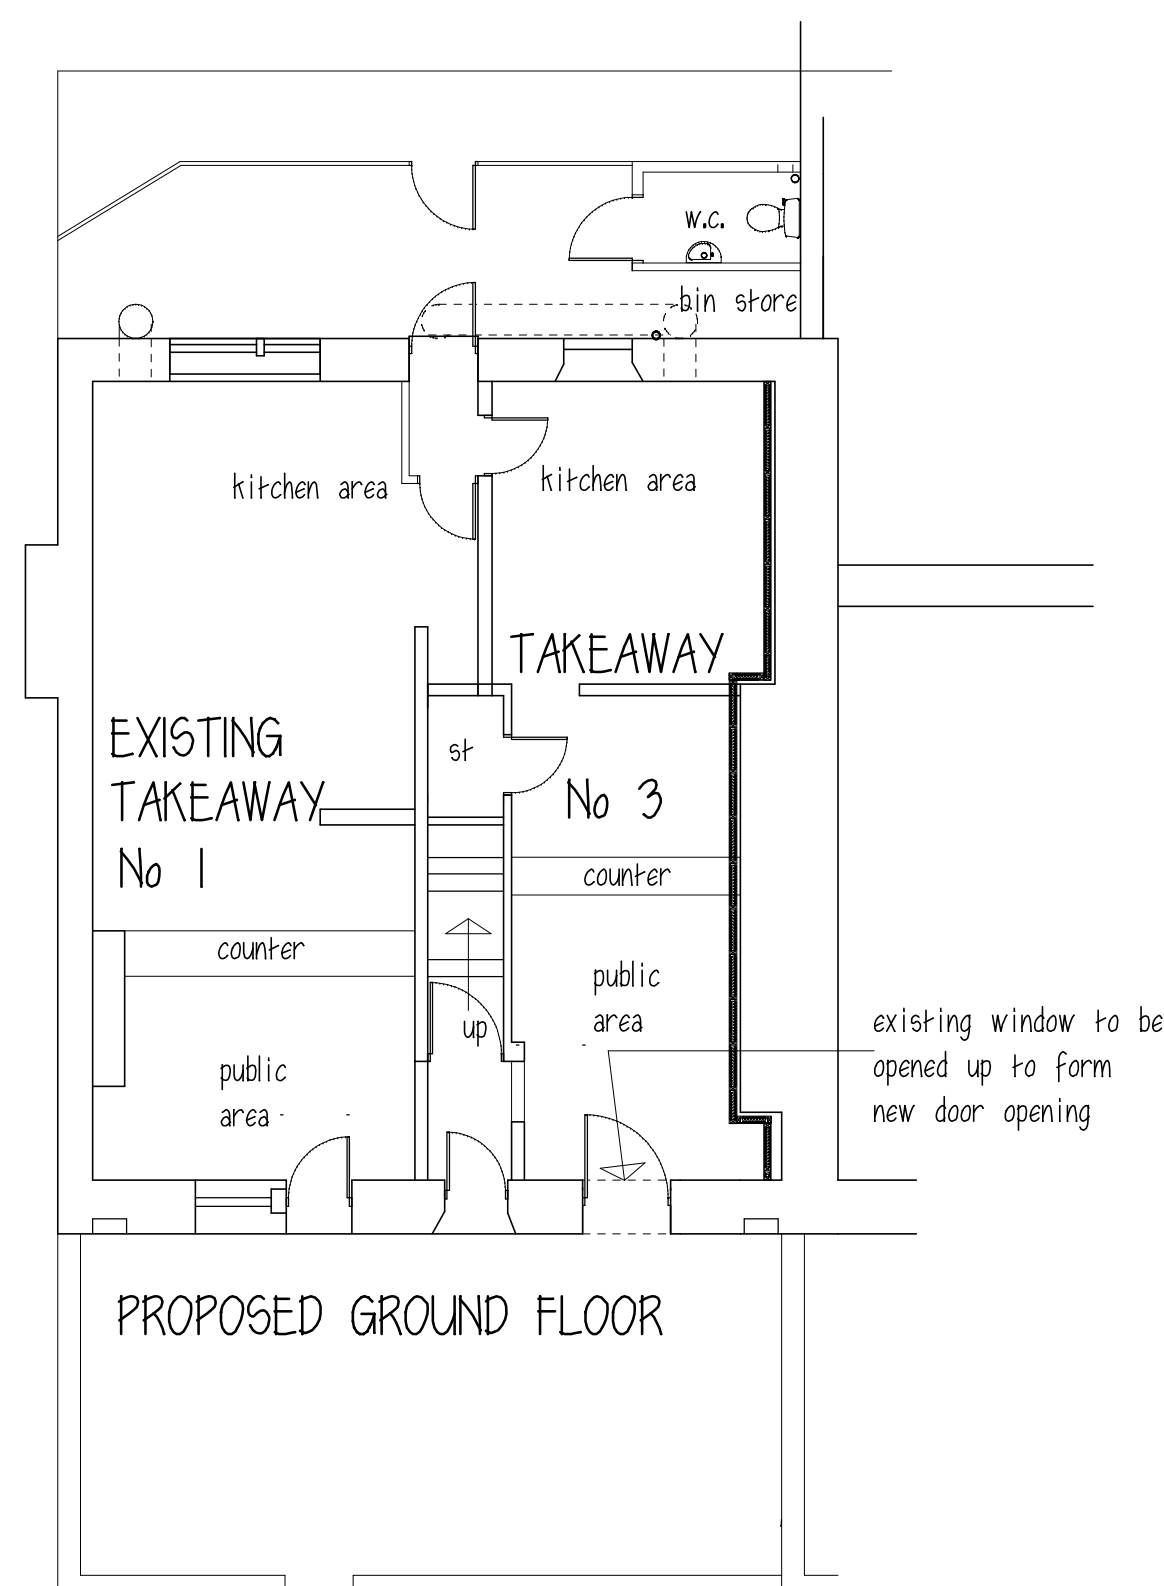

PROPOSED GROUND FLOOR

Mrs LOWE

PROPOSED DOOR OPENING
3 HIGH STREET
DODWORTH

PLANS & ELEVATIONS

1:100@A2 JULY14 Rev C

Peter Thompson

"Linwood"
Barnsley Road
Dodworth

Barnsley S75 3JR t&f. 01226 201391
m. 07973251730
e-mail peter-thompson@hotmail.co.uk

