






SITE LOCATION
1:1250

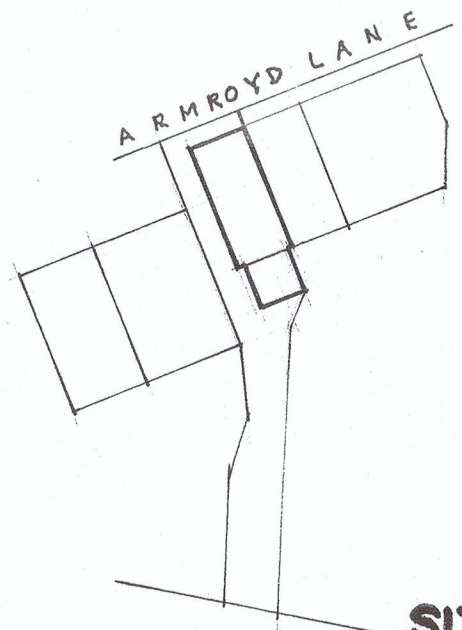

SITE PLAN 1:500

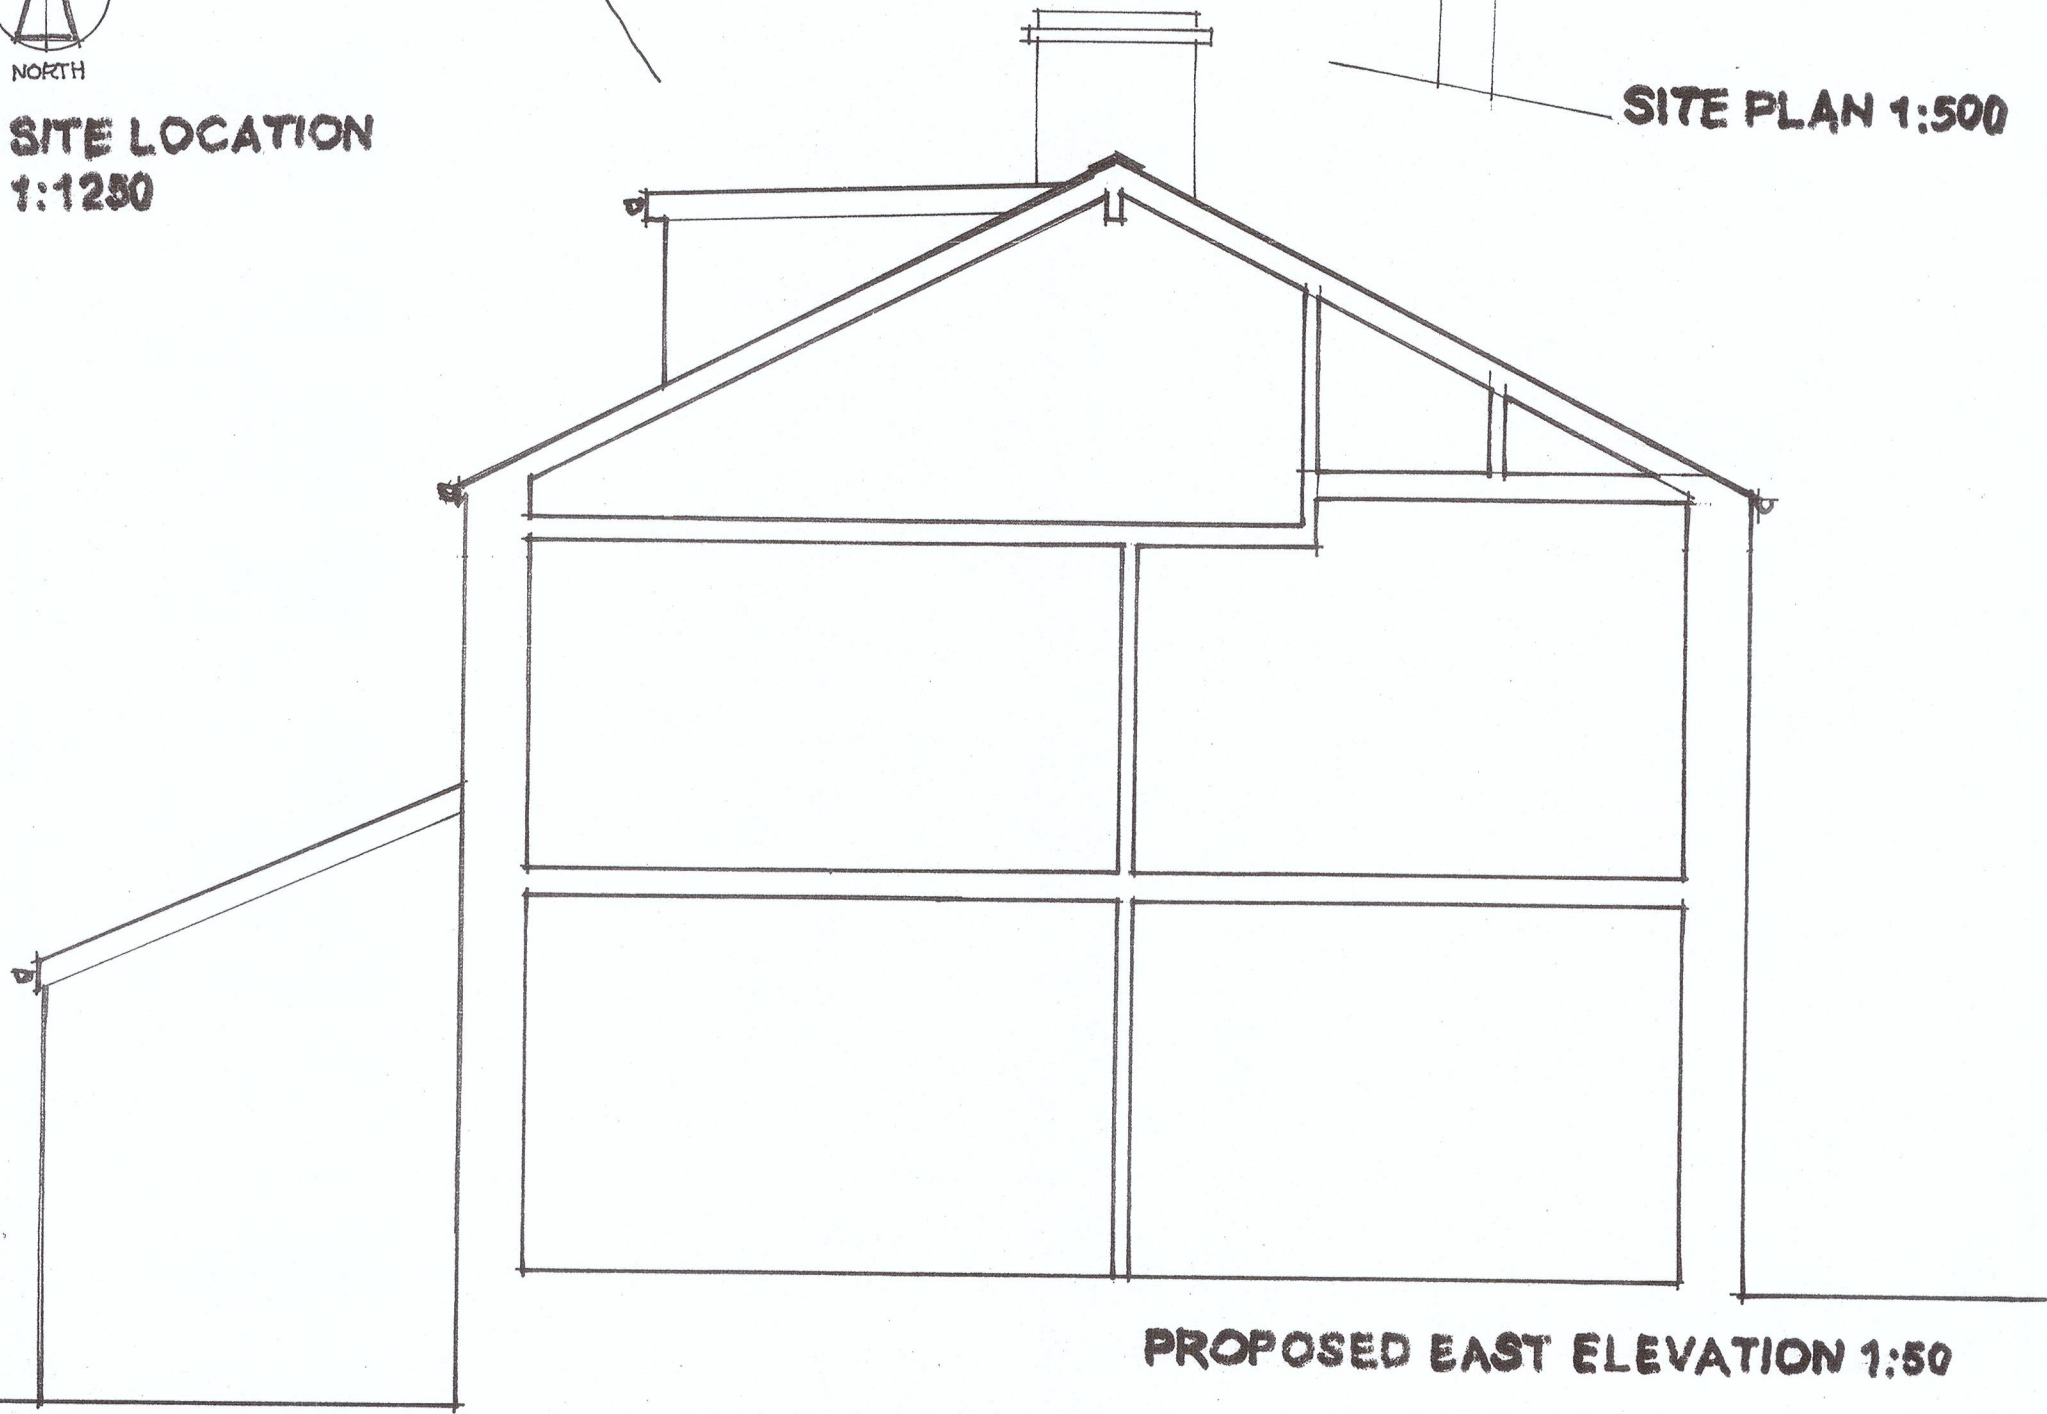

PROPOSED EAST ELEVATION 1:50

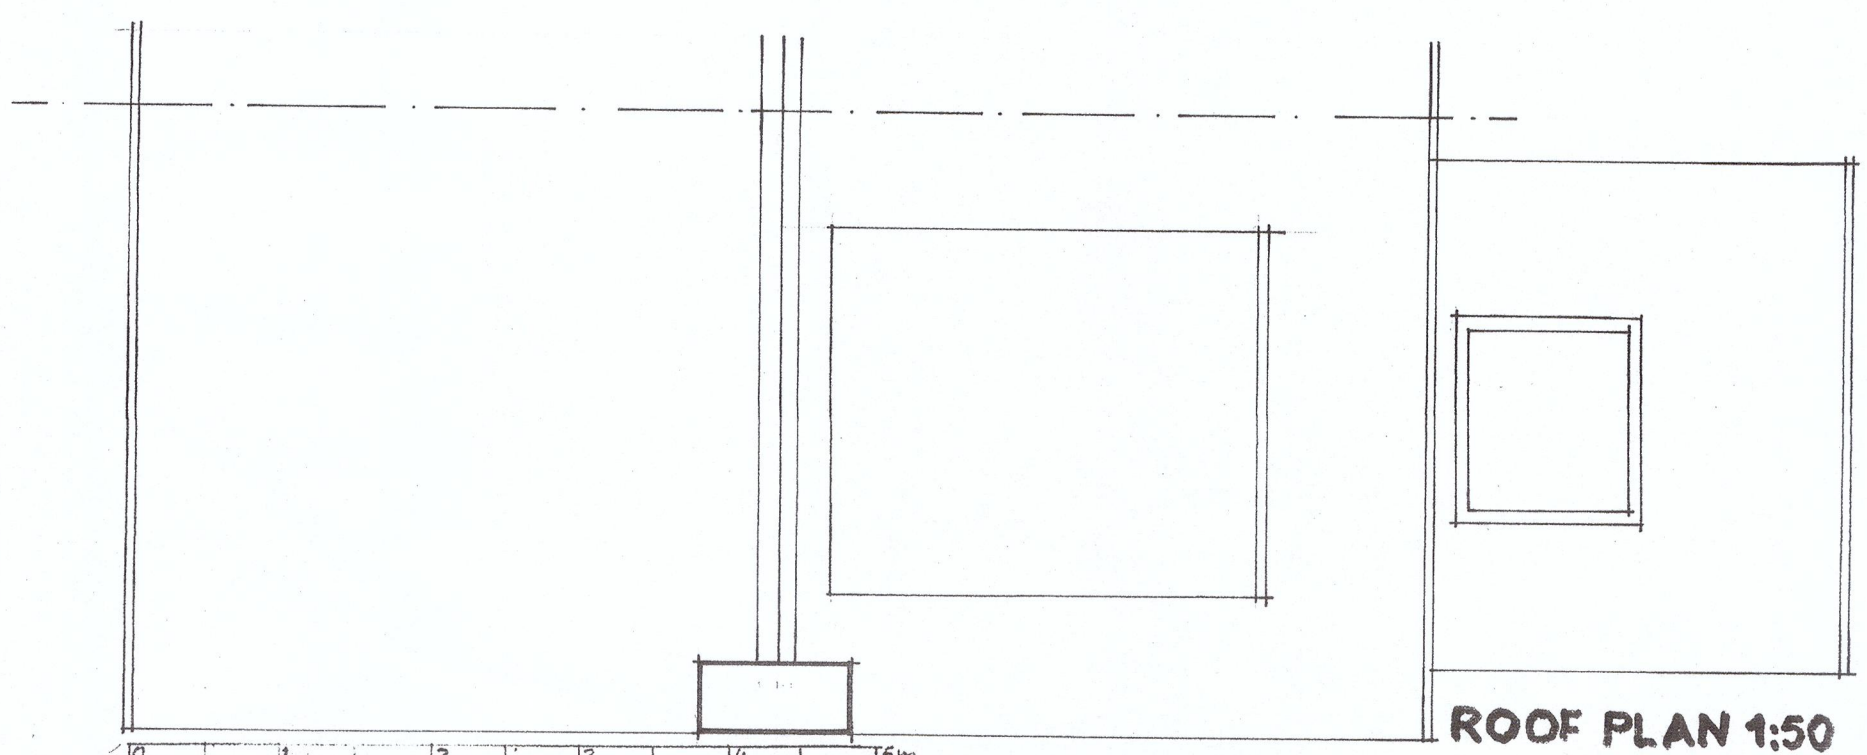

ROOF PLAN 1:50

0 1 2 3 4 5m