



Elevations

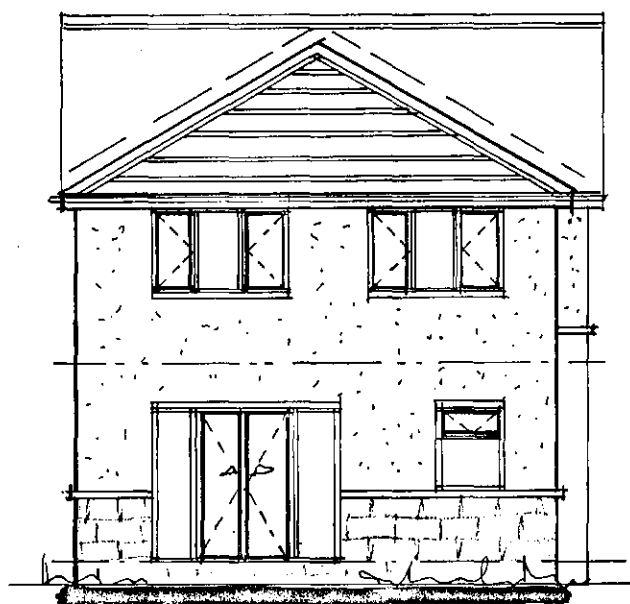

Rear




Side

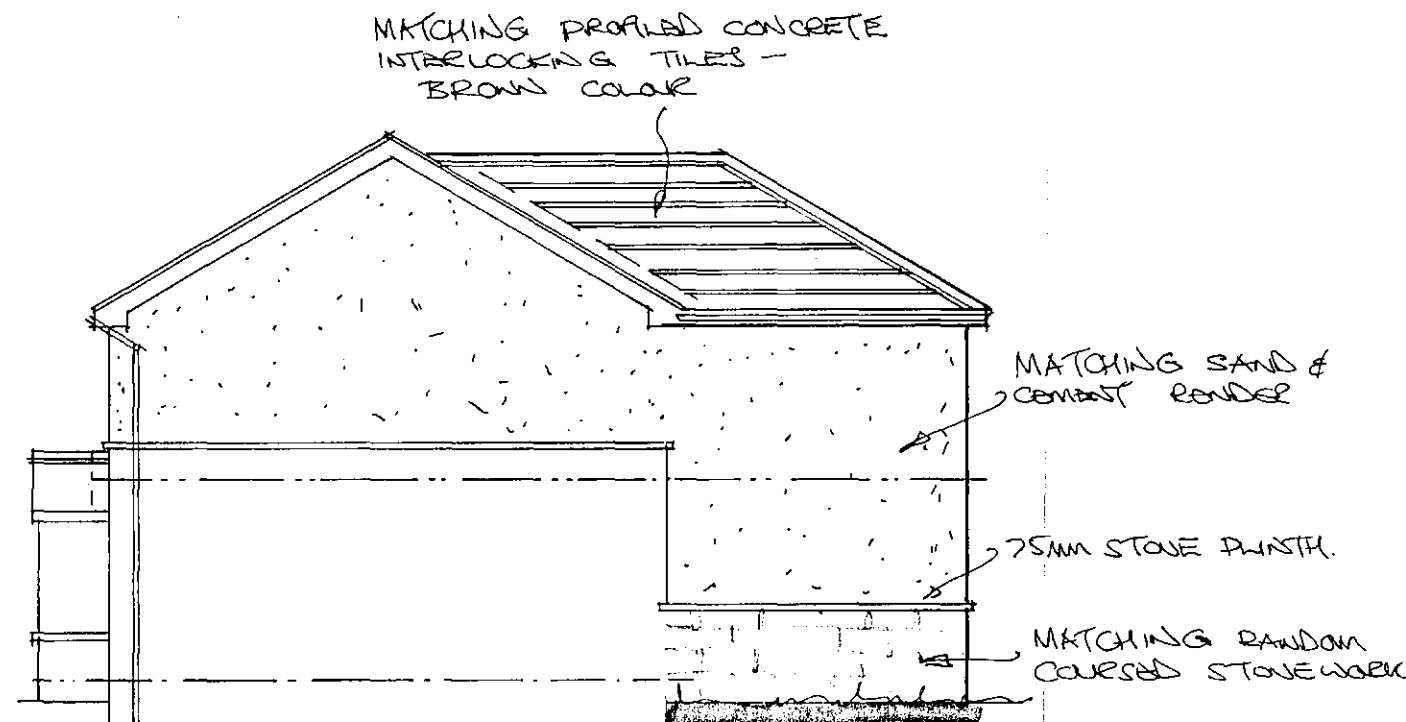


Side

Layouts

Ground Floor

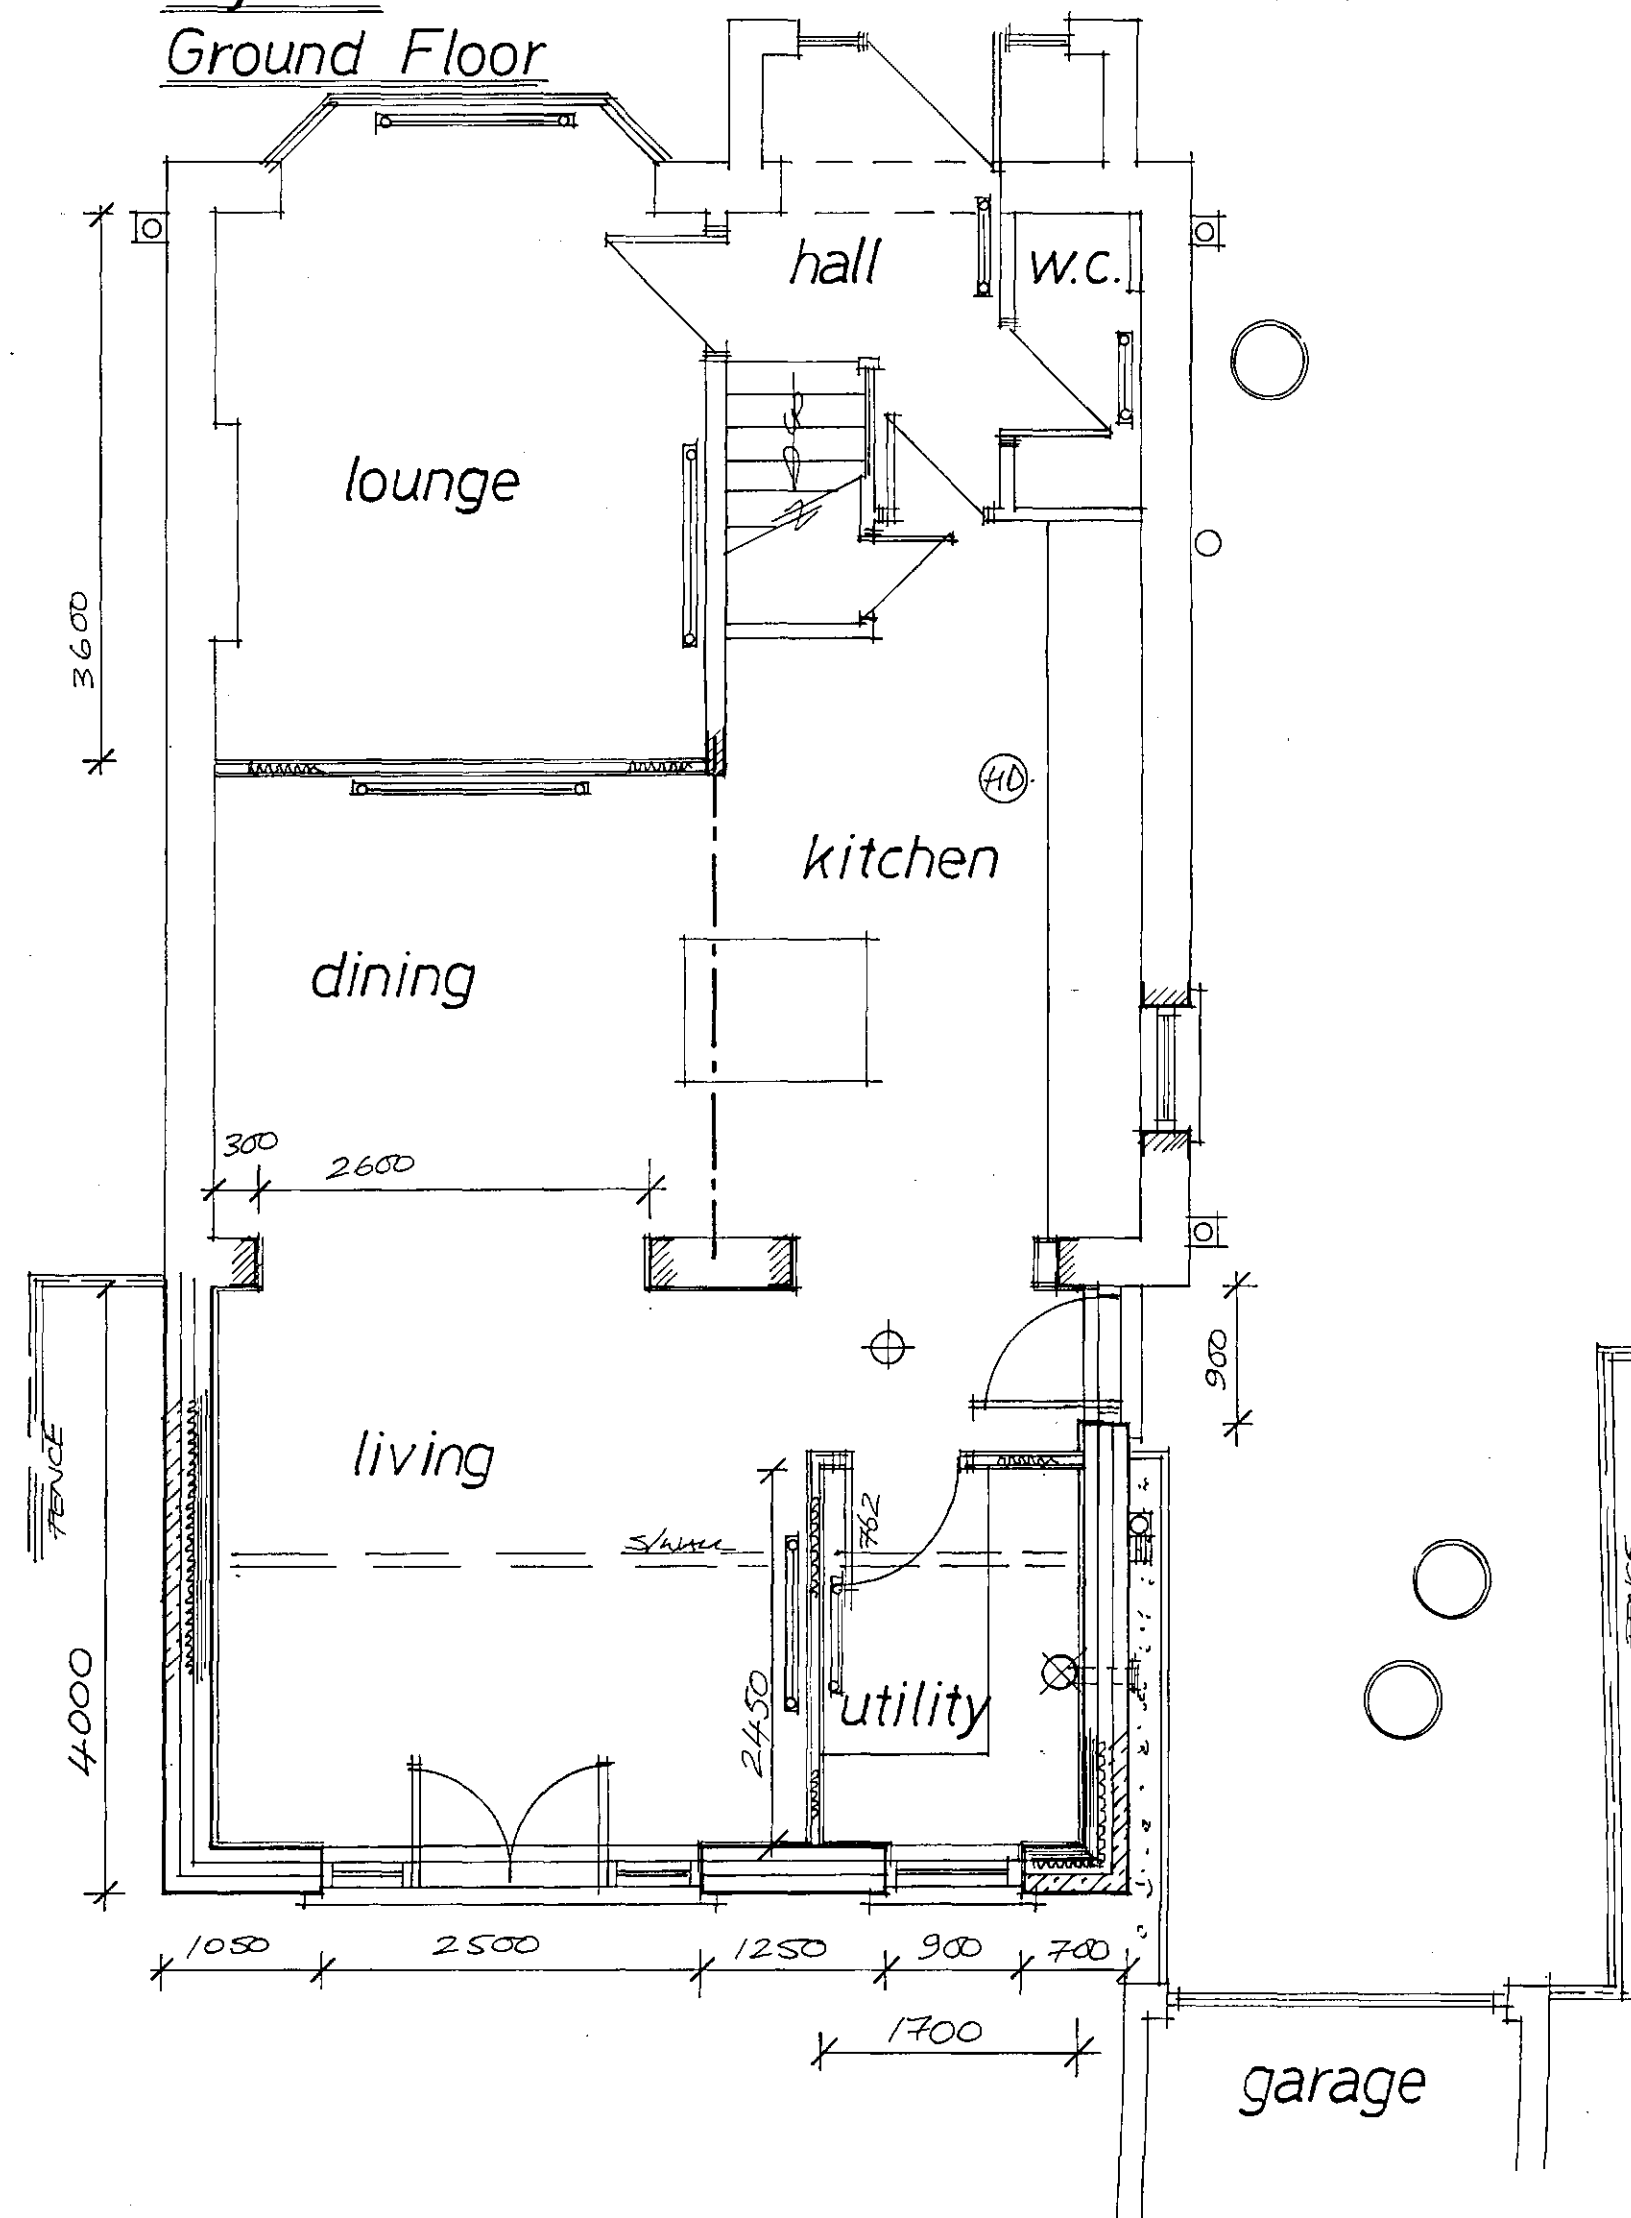

First Floor

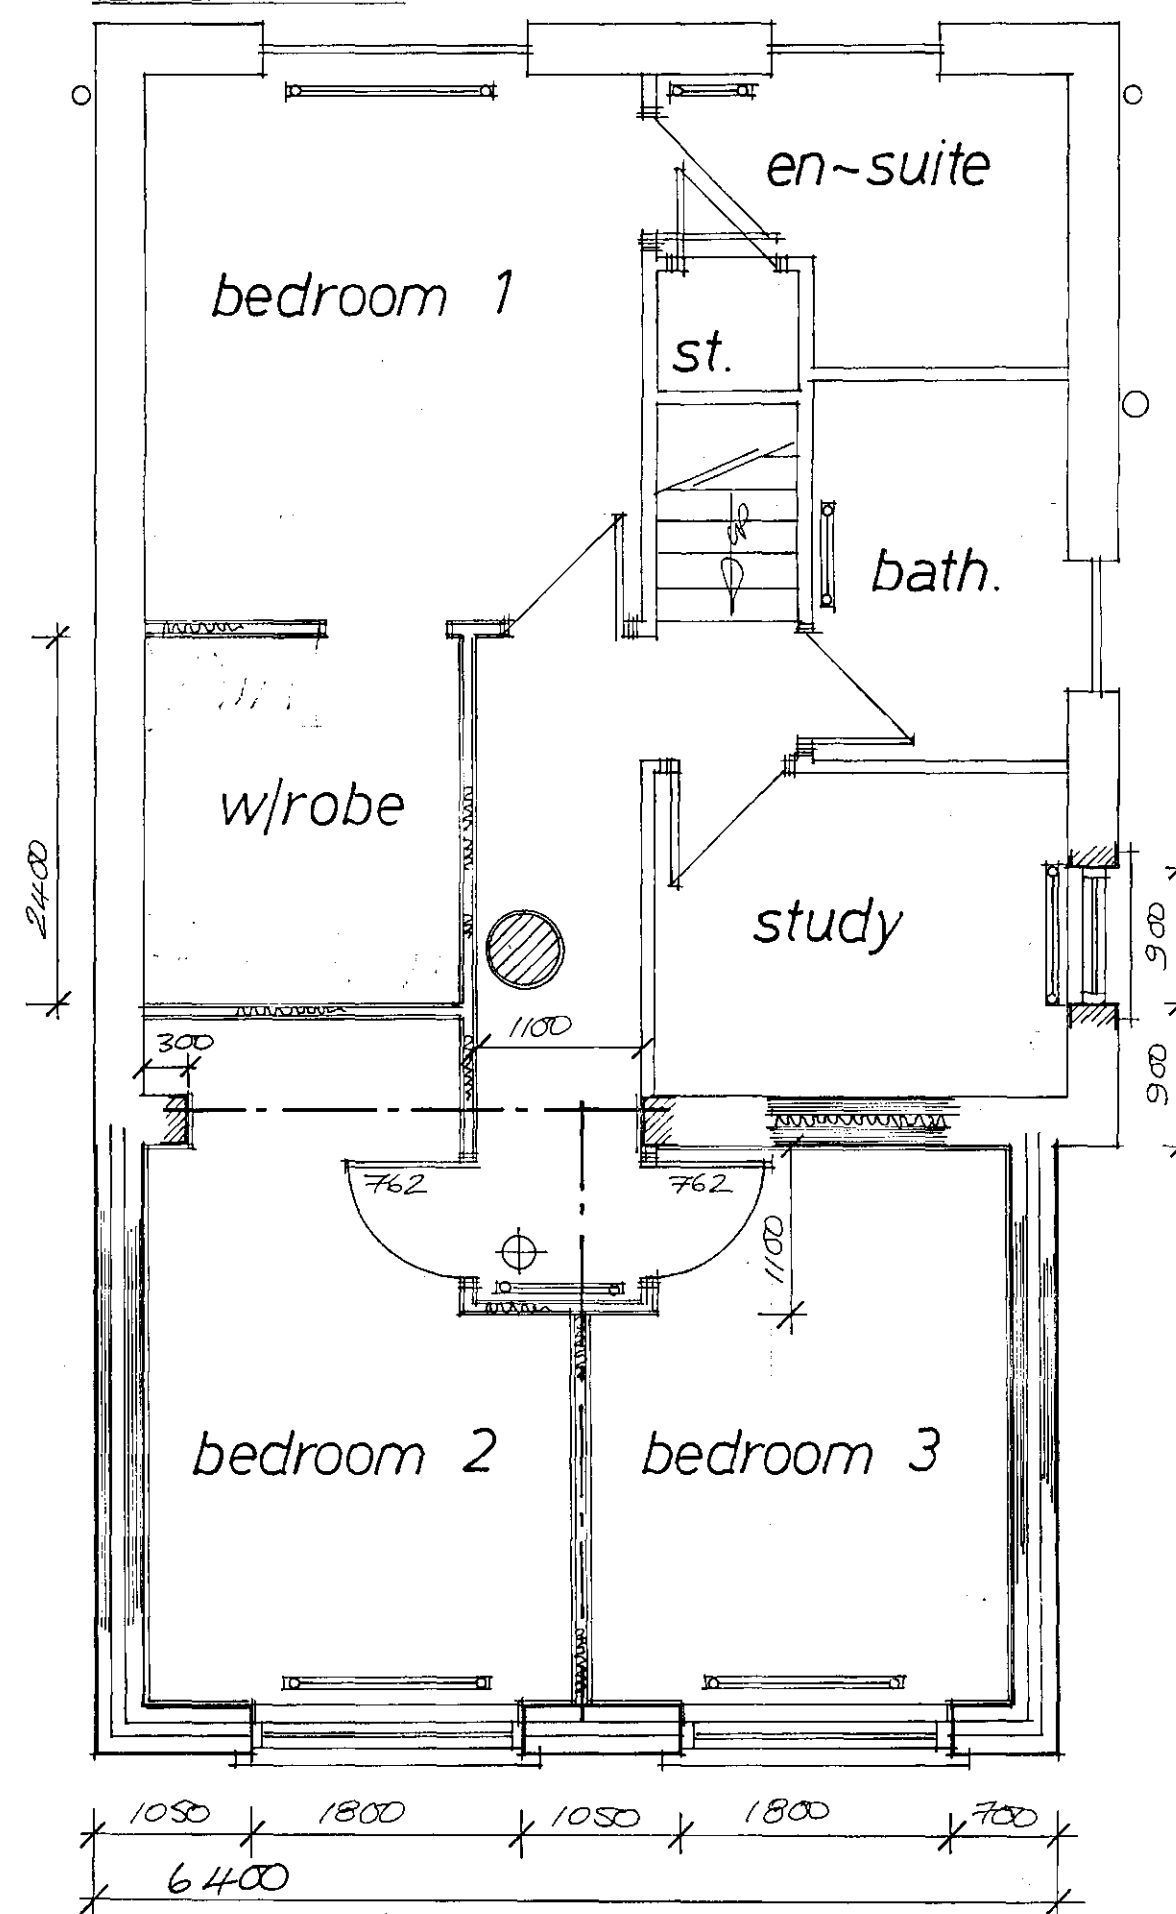

B M B C
CORPORATE MAIL ROOM
04 APR 2018
Received by:
ORIGINAL COPY

Rev Notes Date

B/R/Reg:

Planning:

Garry Greetham Associates
Residential Design Consultant
Westwood House,
18 Carr Lane
Tankersley
Barnsley S75 3BE
Tel(01226)746573

PROJECT 2 Storey Rear Extension
CLIENT Mr. & Mrs. M. Rose
TITLE Property as Proposed
ADDRESS 9 Meadowfield Drive,
Hoyland, Barnsley. S74 0QE
DRAWN BY ggg
SCALE 1:100; 1:50 DATE Mar 18
DRAWING No 885-03 REV
Member of the Chartered Institute of Architectural Technologists