


© Copyright: all rights reserved.
This drawing must not be reproduced without permission.
This drawing is for information only and is not to be used for construction unless issued for construction.
All dimensions on this drawing are in millimetres (unless otherwise stated).
Do not scale from this drawing.

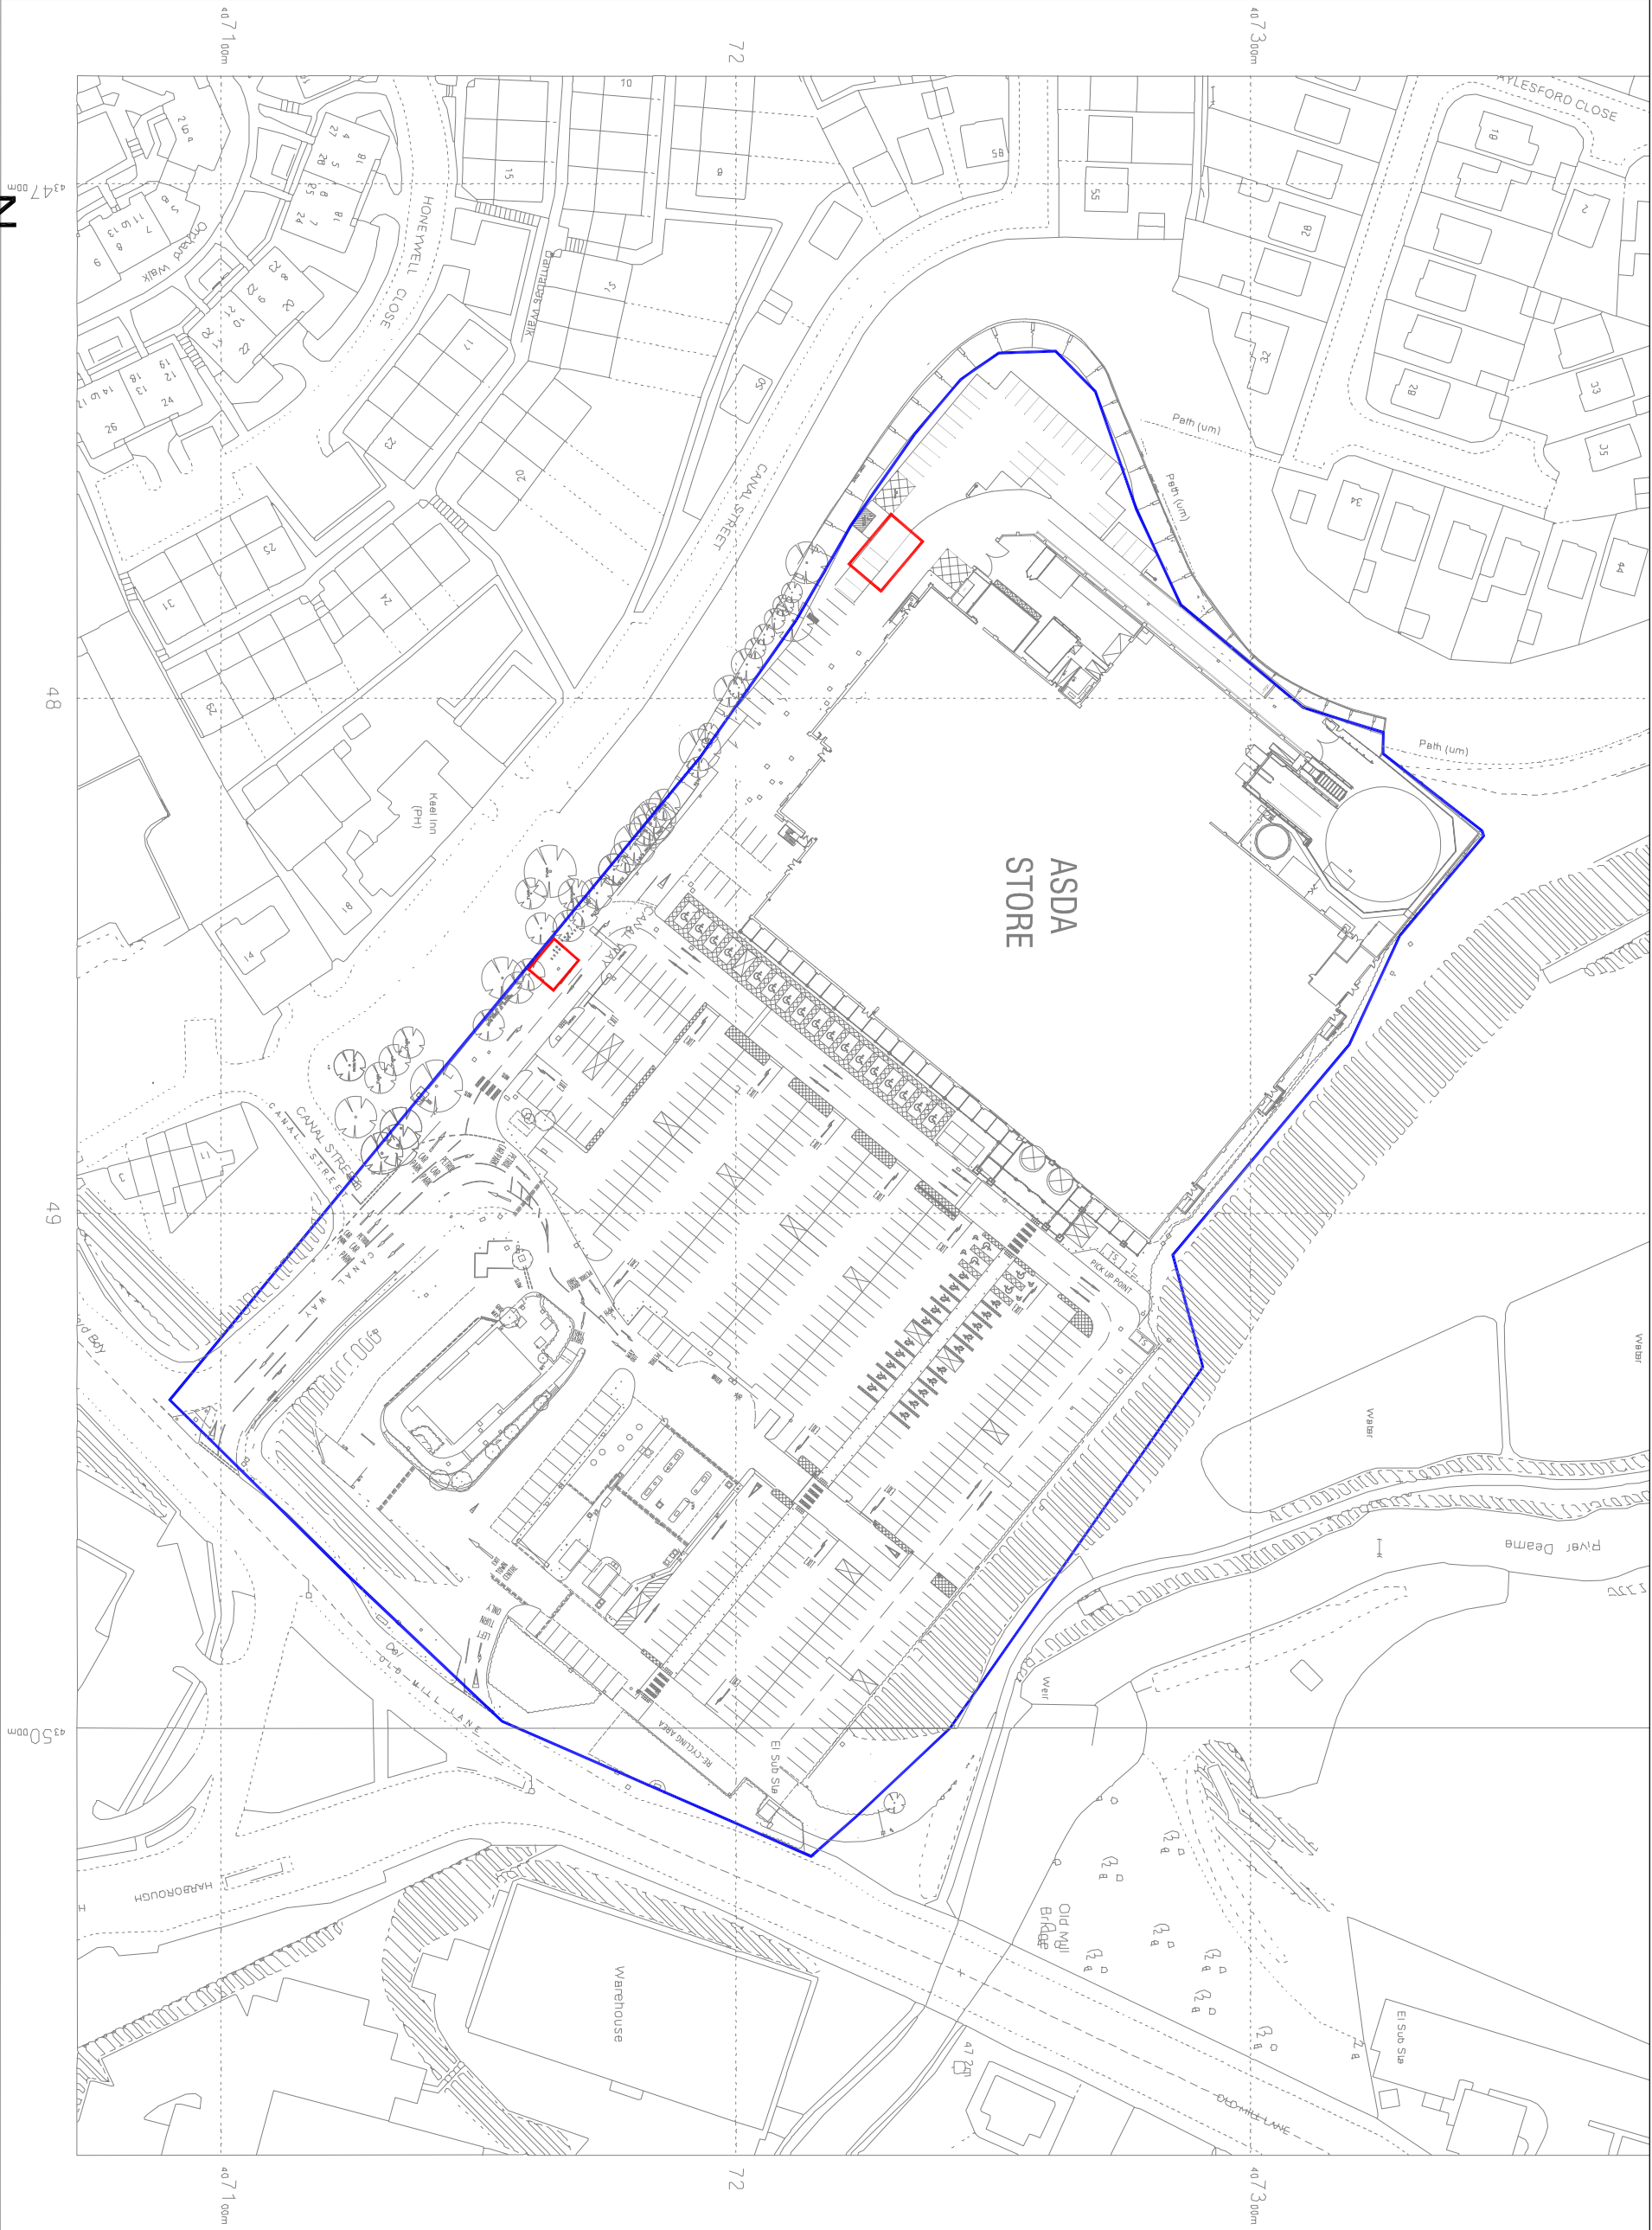

Rev	Date	Amendment		
-	-	-	-	-

PLANNING

Project No	Dwg No	Rev
0948.4675	(0)002	-

Dwg Title
Proposed Site Location Plan

Date	NOV 13	Scale	1:1250 @ A3
JB		TG	

Project
ASDA Bamsley
Pick and Collect canopy

Client



2 Pelion Place
Bradley Business Park
Dyson Wood Way
Huddersfield
HD2 1GT
Tel: 01484 422219
Fax: 01484 513617