


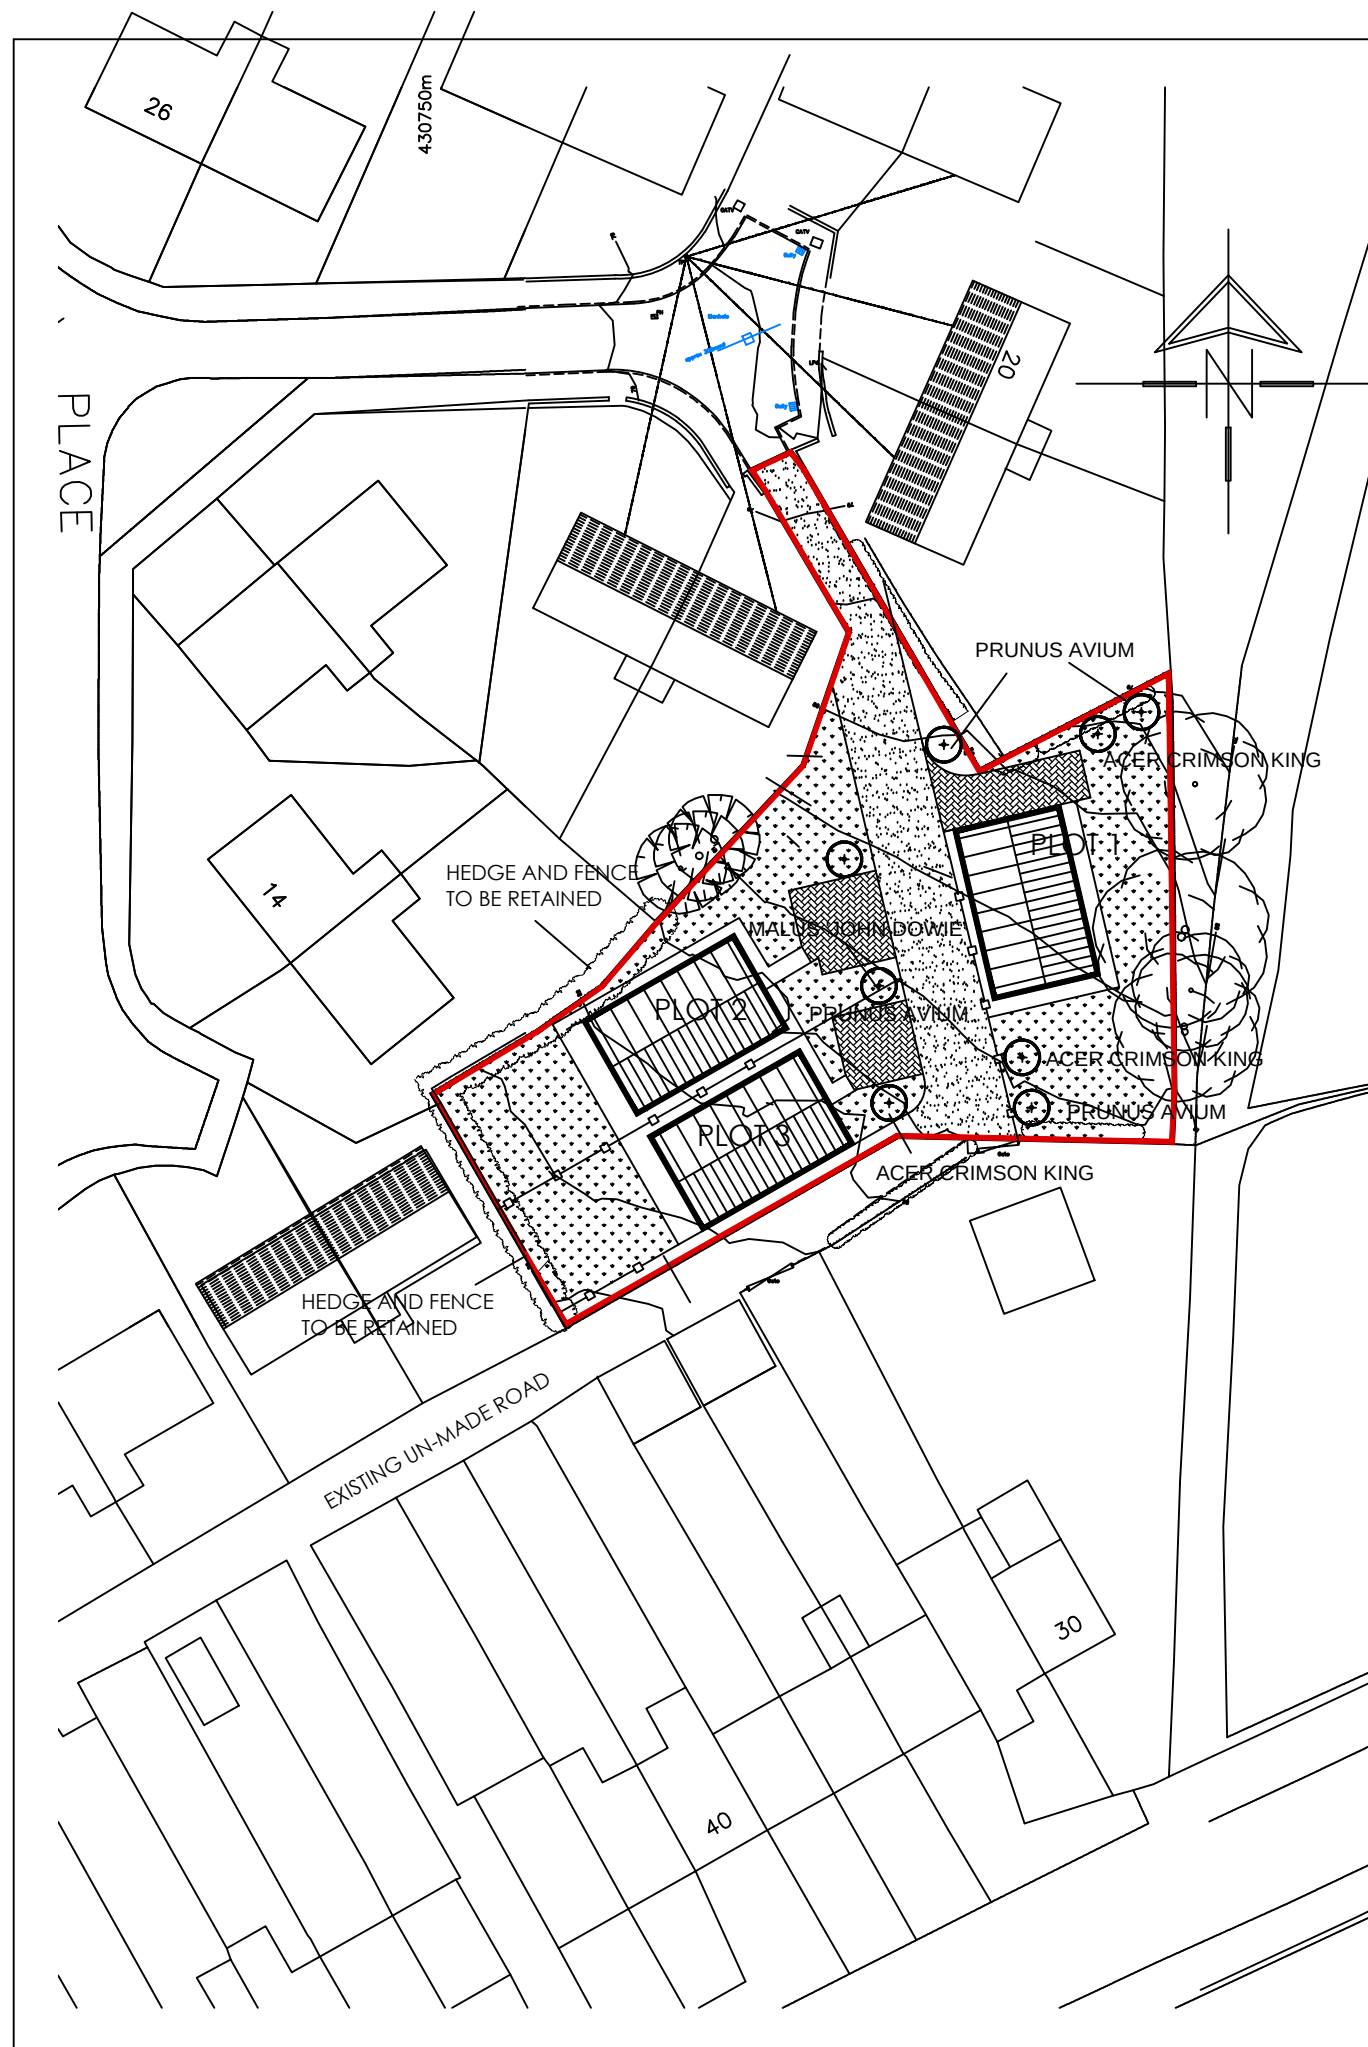

Proposed selected standard tree planting.
See schedule for species.



Proposed amenity grass seeding.

PREPARATION AND PLANTING

All plant material shall conform to BS3936 Parts 1 and 4 and BS 4428.
Topsoil to comply with BS3882, 1994.
Organic matter to be proprietary shrub planting compost, or approved compost derived from recycled organic matter.
Slow release fertiliser to be 'Enmag' or similar.

Tree planting

- 1 Trees to be planted into pits of an appropriate size to accommodate the root system without restriction.
- 2 Standard trees to be single staked using a 75mm diam machine rounded stake. Fixed to stake by proprietary rubber tree tie with spacer. Finished height of all stakes shall not exceed 1/3 height of tree above ground.
- 3 Tree pits to be back-filled with imported topsoil mixed with compost at a ratio of 3 parts soil to 1 part compost. 150gms slow release fertiliser to be added to each pit.

Amenity grass seeding.

- 1 A minimum of 100mm of clean topsoil to be spread over all areas of proposed amenity grass seeding.
- 2 Area to be cultivated using a disc harrow or rotovator, to 100mm depth then further cultivated to 50mm depth and rolled to produce a firm seed bed.
- 3 Pre-seed fertiliser to be applied at 50gm/m² and incorporated.
- 4 A low maintenance fescue/bent seed mix to be sown. Eg: British Seed Houses, A22 at 35gm/square metre.

PHASING

All trees and to be planted in the first dormant season (Nov to March) after completion of construction.
All hedge material, bare root and container plants, to be planted in the first March after completion of construction.
All grass to be seeded in the first season following completion of construction.
Between end May and End June or September.

TREE PLANTING SITED CLEAR OF MAIN DRAIN RUNS TO AVOID DAMAGE FROM TREE ROUTES AS REQUIRED BY YWA.

 White Agus PARTNERSHIP		8 MORSTON BUSINESS PARK, WHALEY ROAD, BARUGH GREEN, BARNLEY. S75 1HQ		Phone: 01226 208482 Fax: 01226 283030			
ARCHITECTURAL SERVICES AND SURVEYORS							
Project. RESIDENTIAL DEVELOPMENT LAND AT LYNTON PLACE BARNLEY				Client. ABS			
Drawing Title. LANDSCAPING				Date. MARCH 2018		Scale. 1:500 @ A3	
				Ref. 16-118		Dwg. No. 06	
Date	Suffix	Description	Date	Suffix	Description		
22-03-18	A	3 ADDITIONAL TREES ADDED					