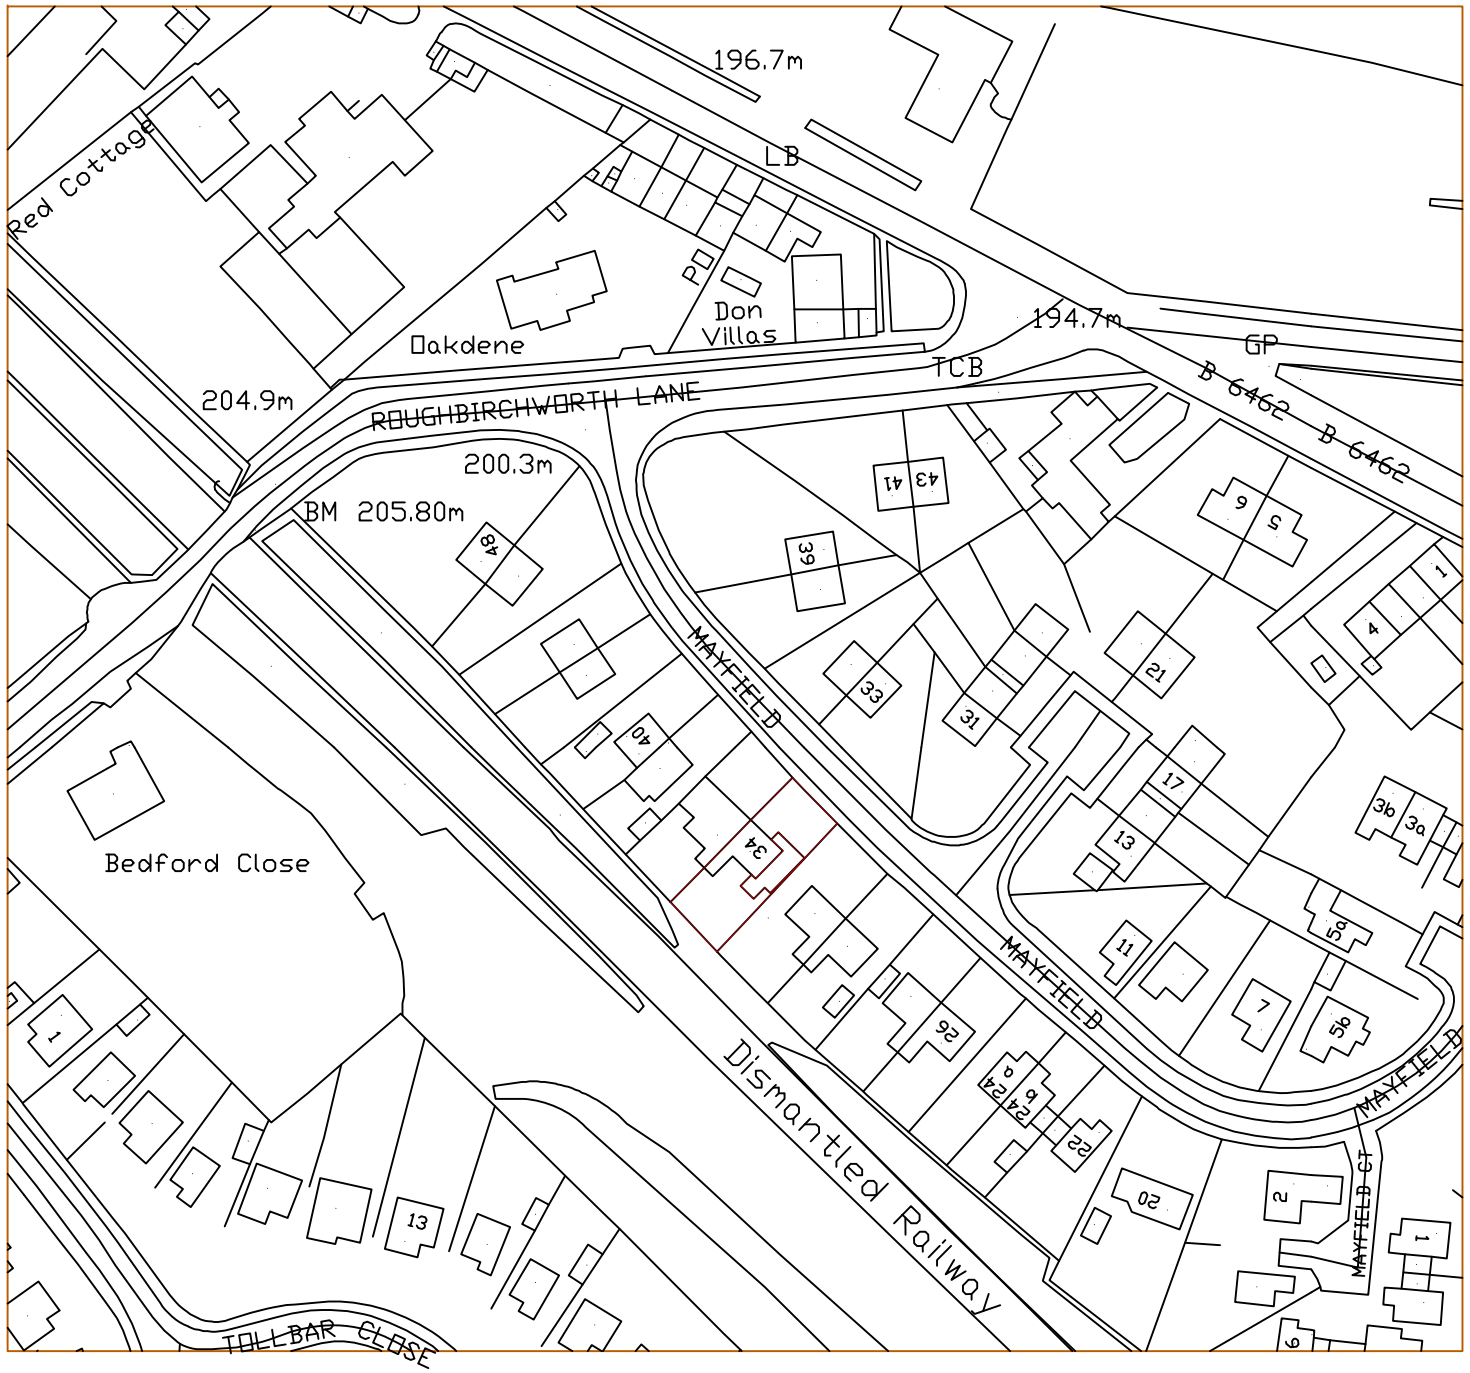


Revisions	A. A-----	00-00-00
This drawing is for planning permission only and is not a construction drawing.		
Drawing Title	LOCATION-PLAN	
Job No. - Dwg No.	ph/2010/05 .	-
Client:	MR & MRS CURRIE 34 MAYFIELD OXSPRING S36 8YN	
Scale.	1:50	